


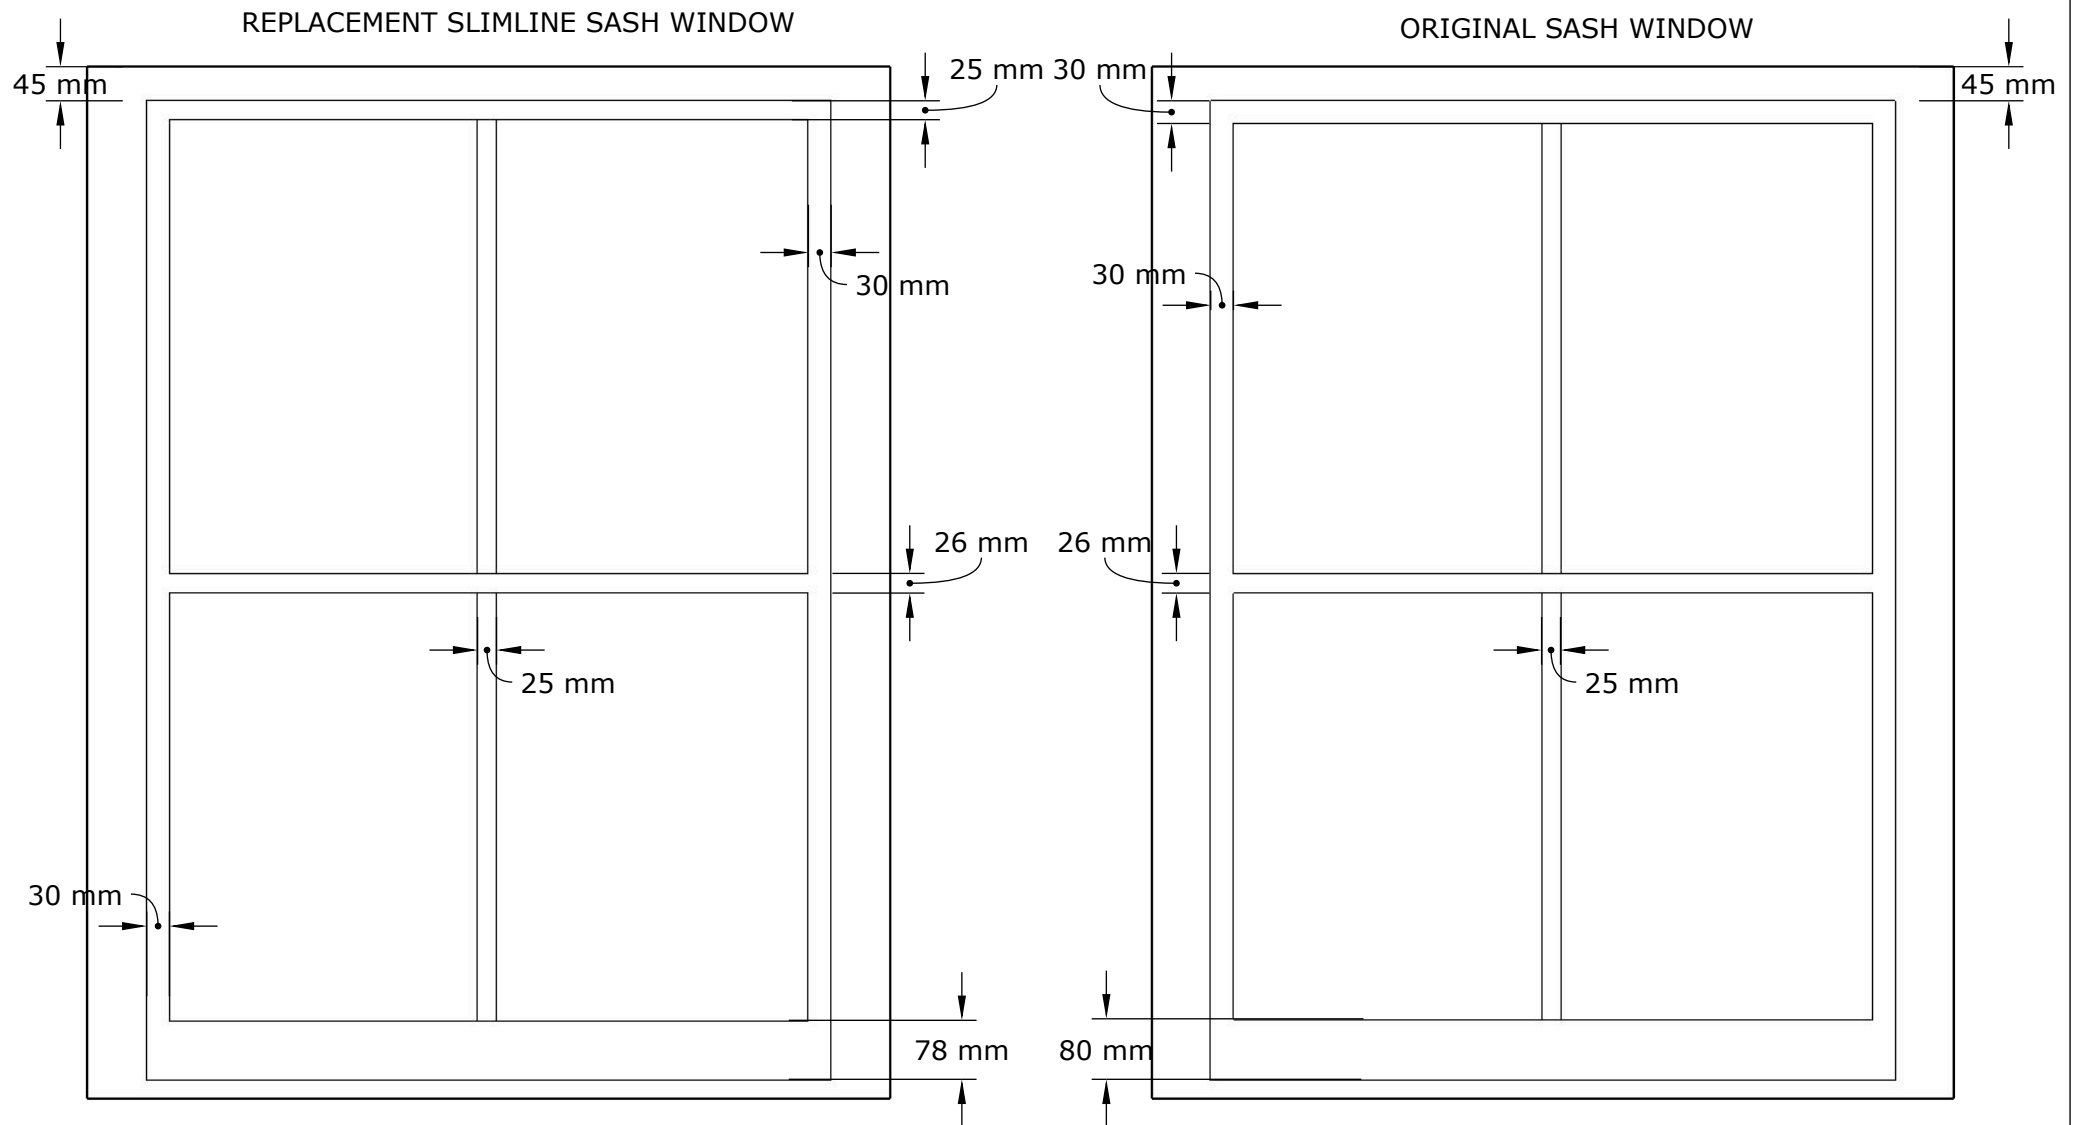

Date: January 26, 2023	Title & Version: Grove Cottage Replacement Sash	
Project & Filename: Original Sash Drawing		A4 Scale: 1:10
Tel: 01273 831587 Mobile: 07769 902676		
Email: info@elizabethbee.co.uk		
Address: 122 College Lane, Hurstpierpoint, West Sussex BN6 9AJ		