


FOR DISCUSSION

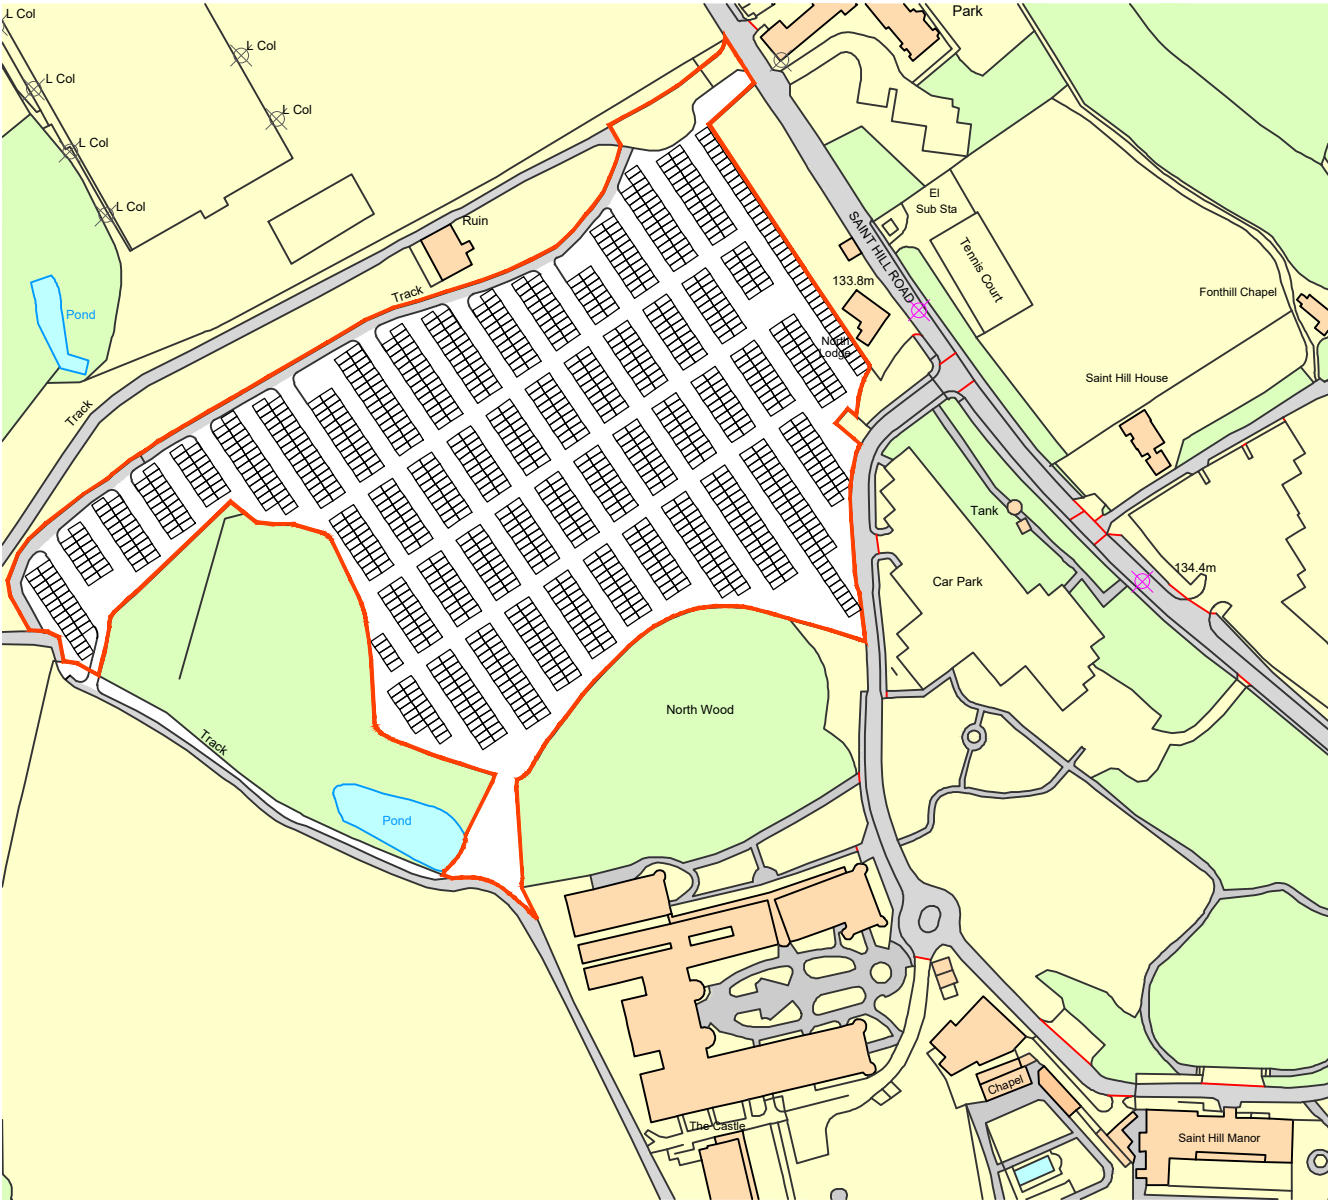

1200no. Car Parking Spaces set into proposed Grasscrete surface with space guides and cats eyes for way finding
Route for vehicle access into southern field over proposed Grasscrete coverage

- Revision Notes...				DD.MM.YYYY	XXX
Originator JJS	Approved	Date 22.02.2023	Scale 1:2500 @ A3		
Drawing No. 6197sk01		Rev. -	Sheet No. 1/1		