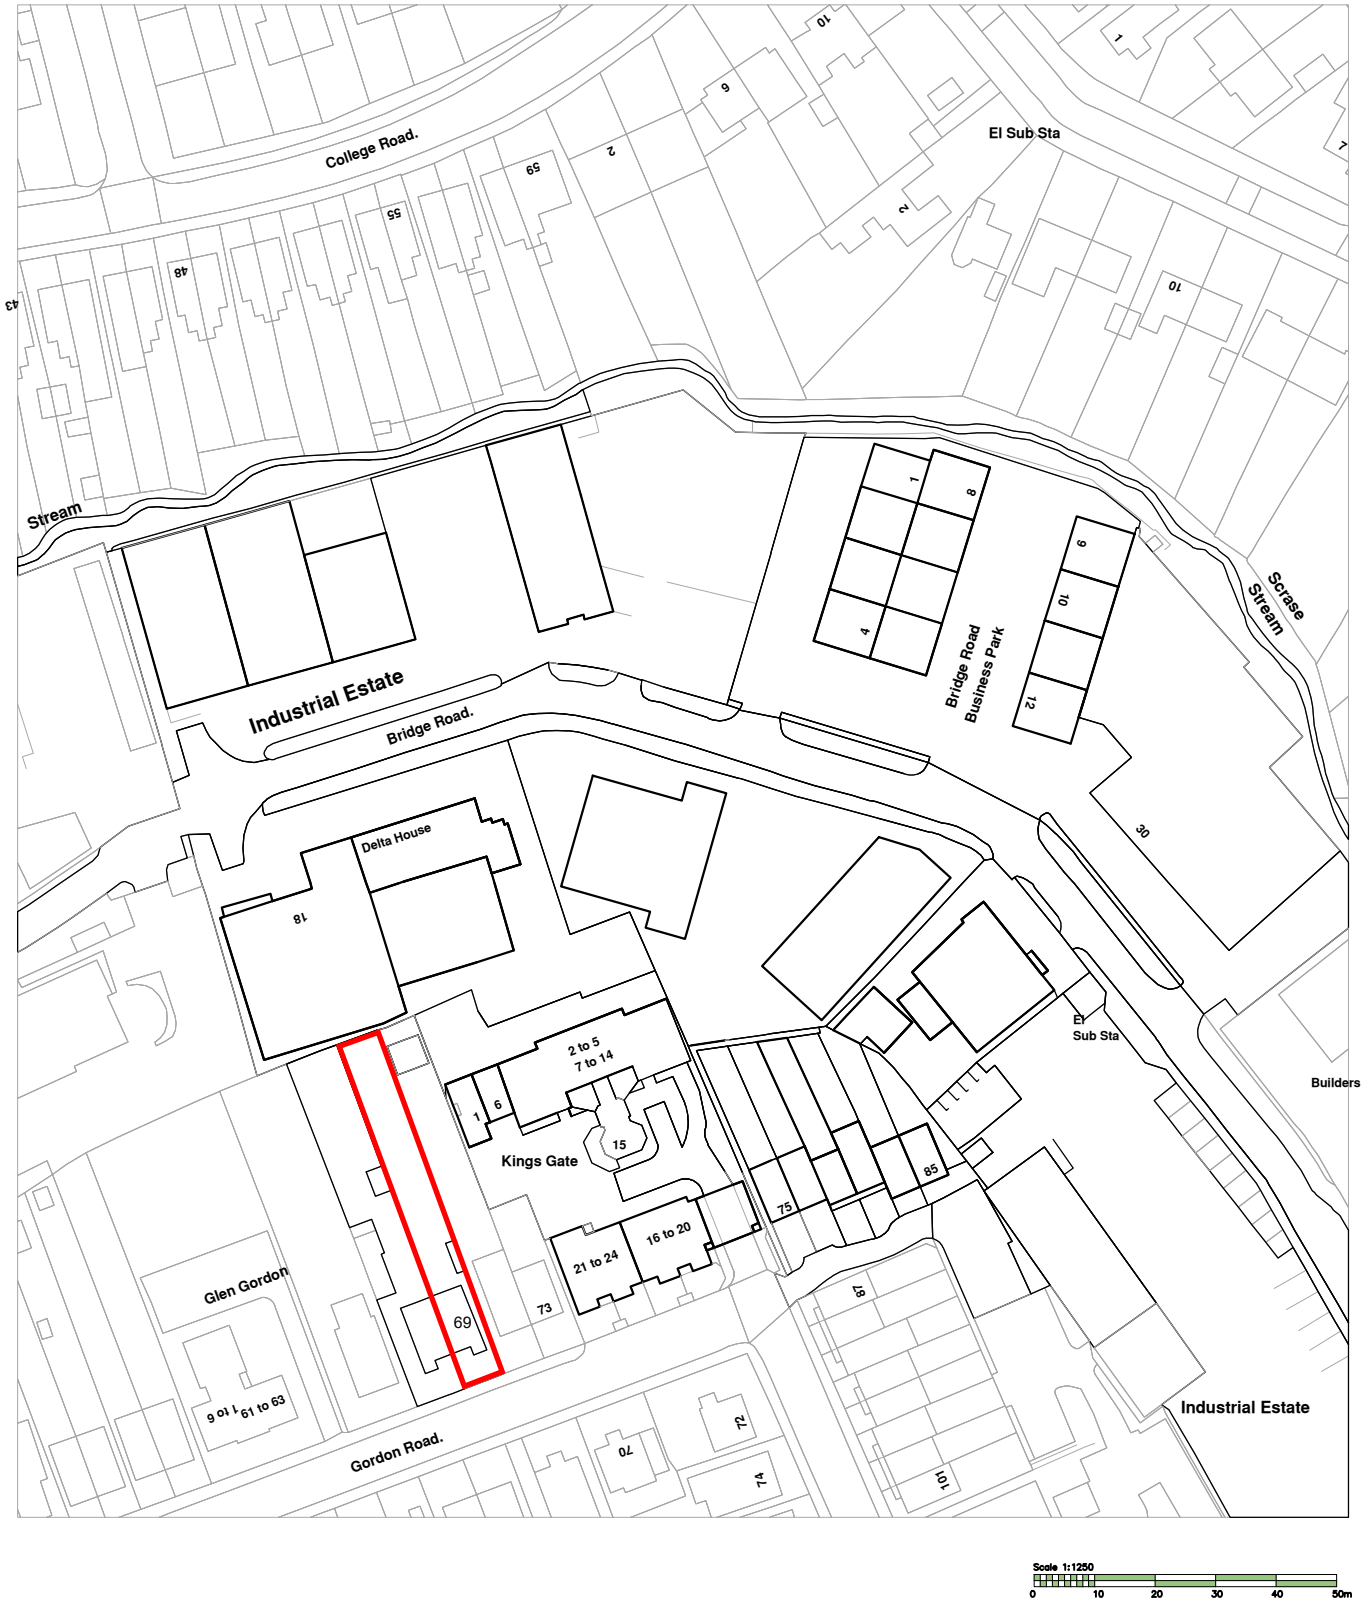

LOCATION MAP SCALE 1:1250@a4

69, Gordon Road, Haywards Heath, RH16 1EL