
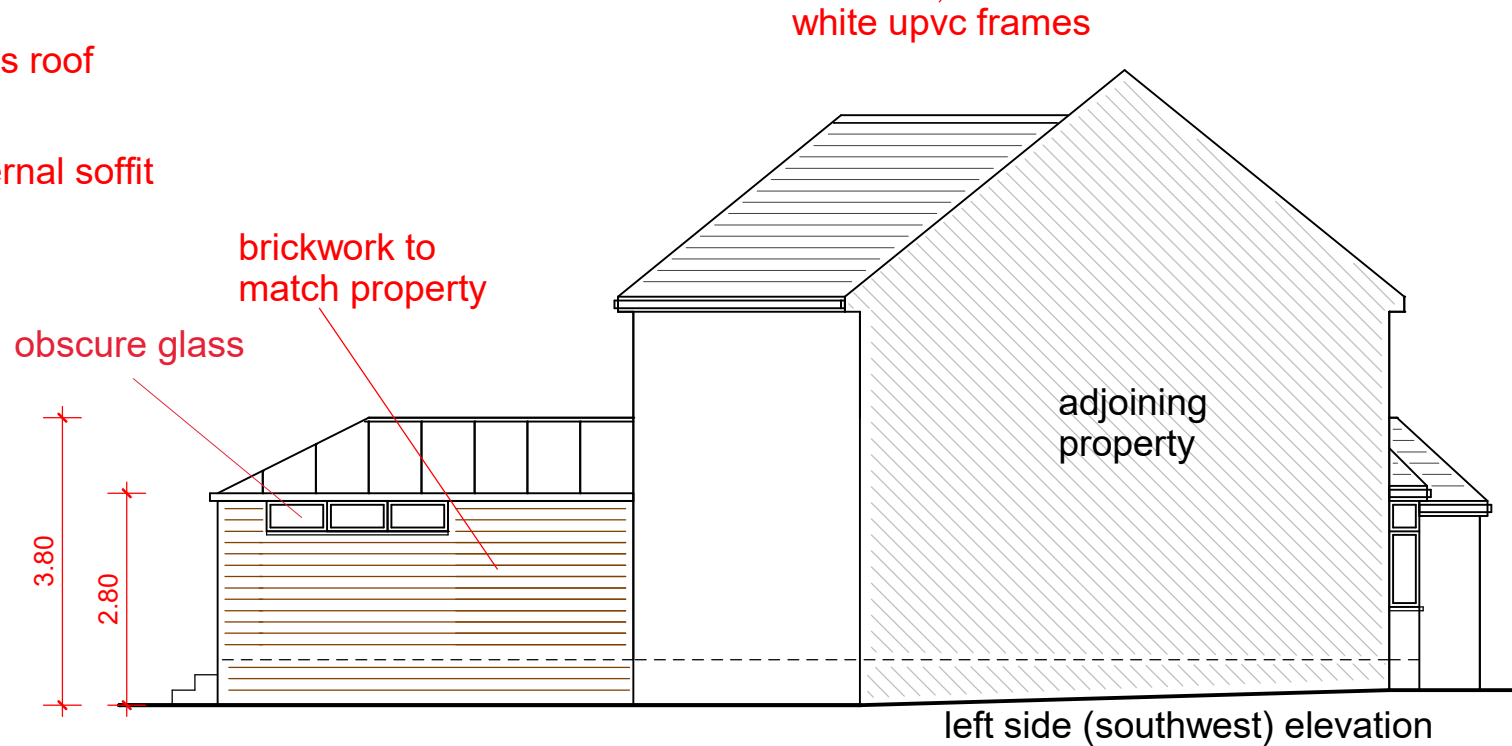
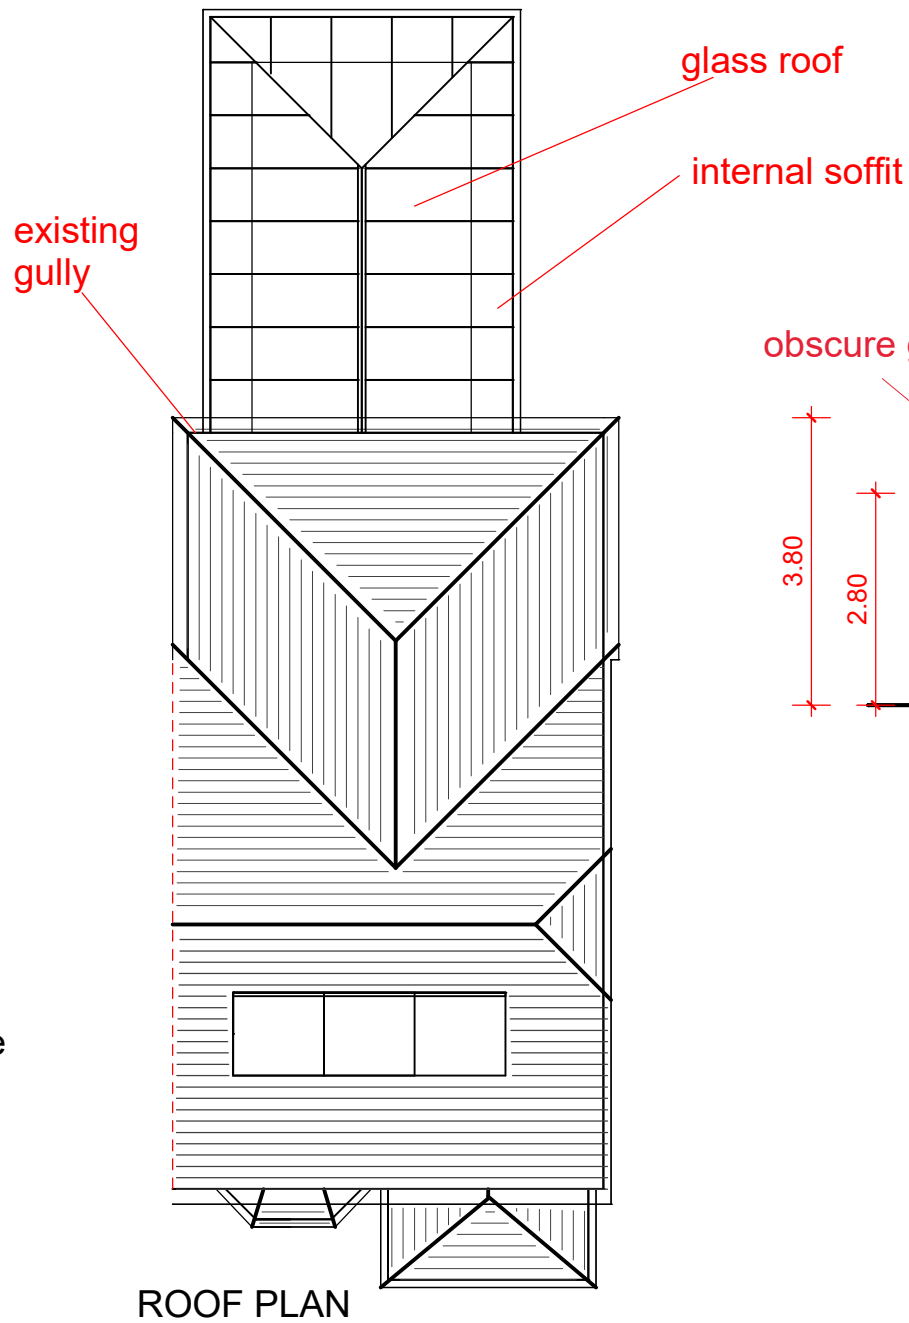
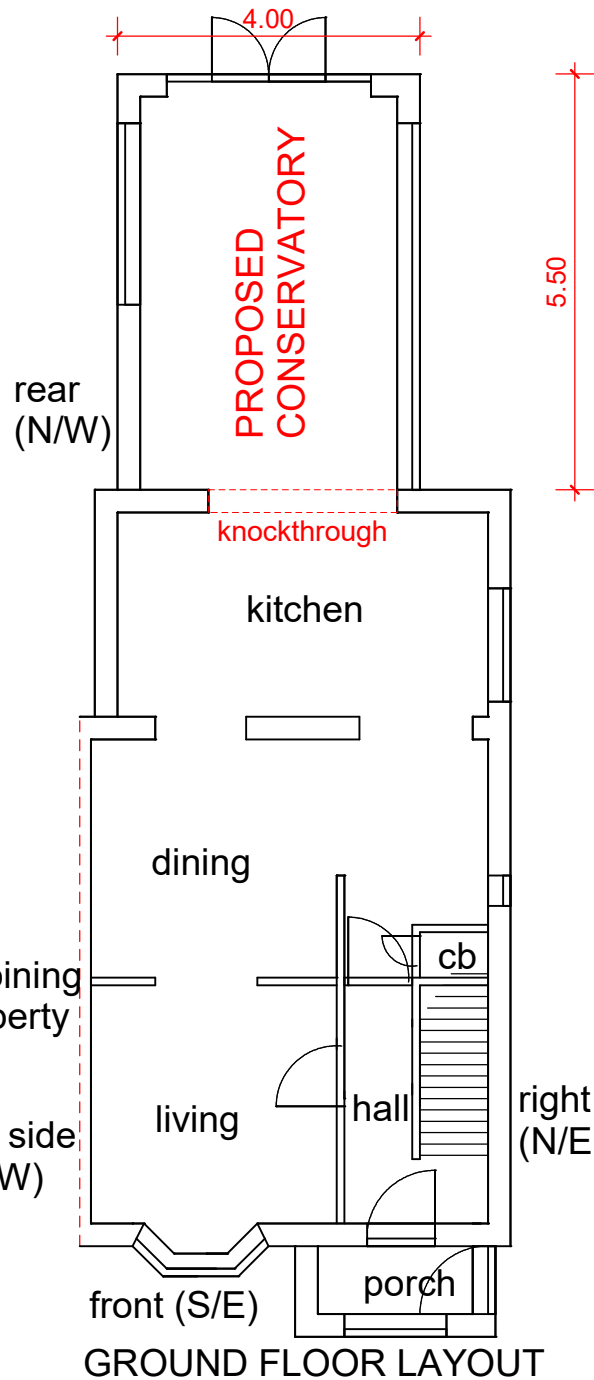
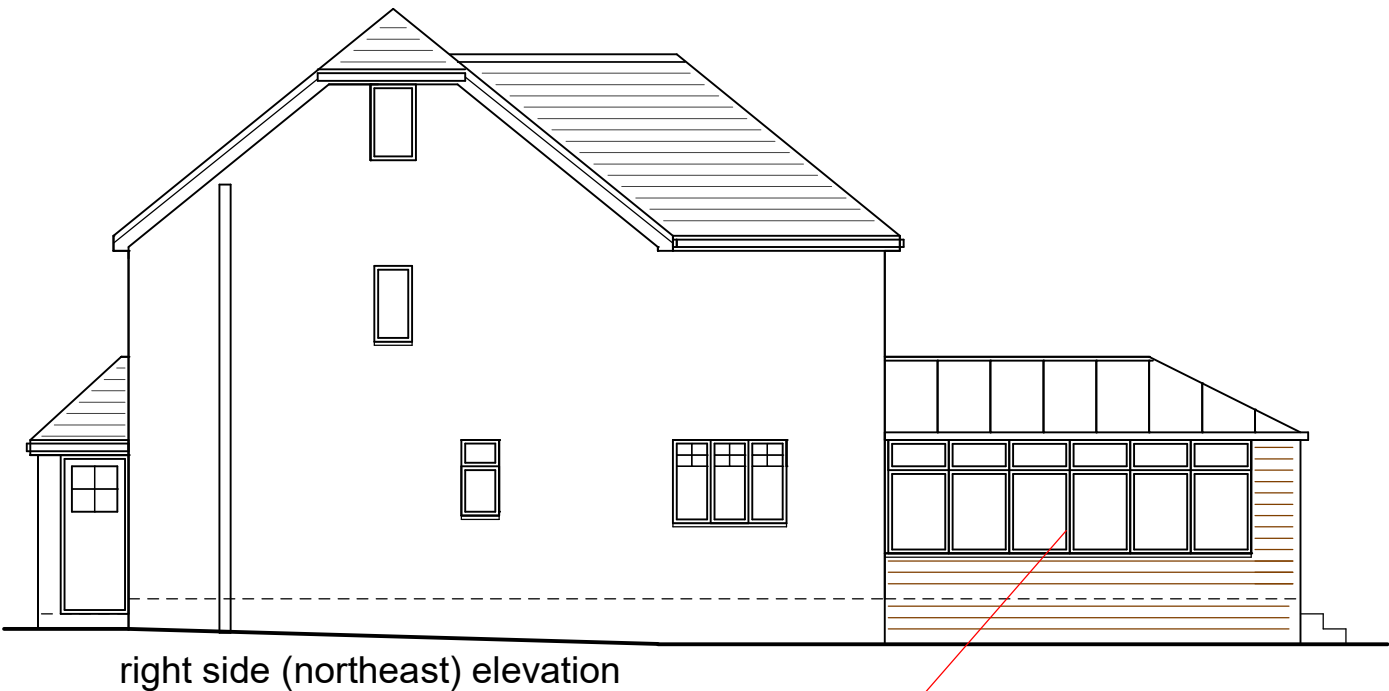


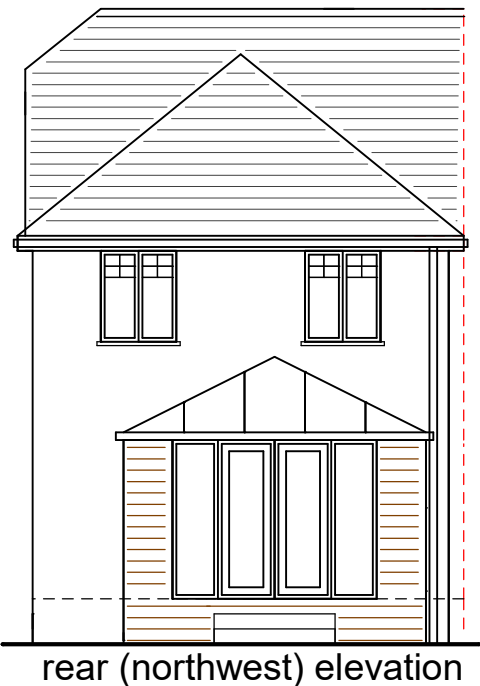

PROPOSED REAR CONSERVATORY
width 4m, projection 5.5m, hgt to eaves 2.8m, hgt to ridge 3.8m
brickwork to match property, frames/rafters white upvc, glazing clear
roof material glass, internal soffit

drainage to existing gully, boundary treatments to remain same