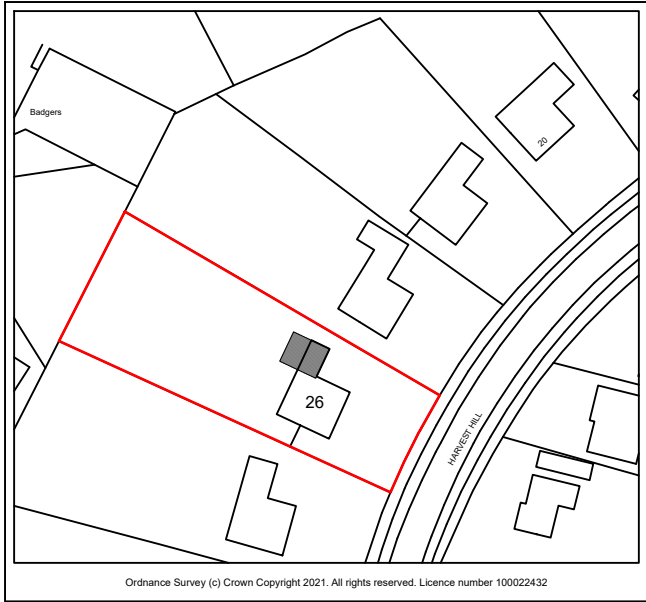


A.D. ARCHITECTURAL DESIGN LTD

Project Title:
26 Harvest Hill,
East Grinstead,
RH19 4BT

Drawing Title:
26 HH_00
Location and Block plan

Rev:

30th November 24

Scale As Noted at A3