




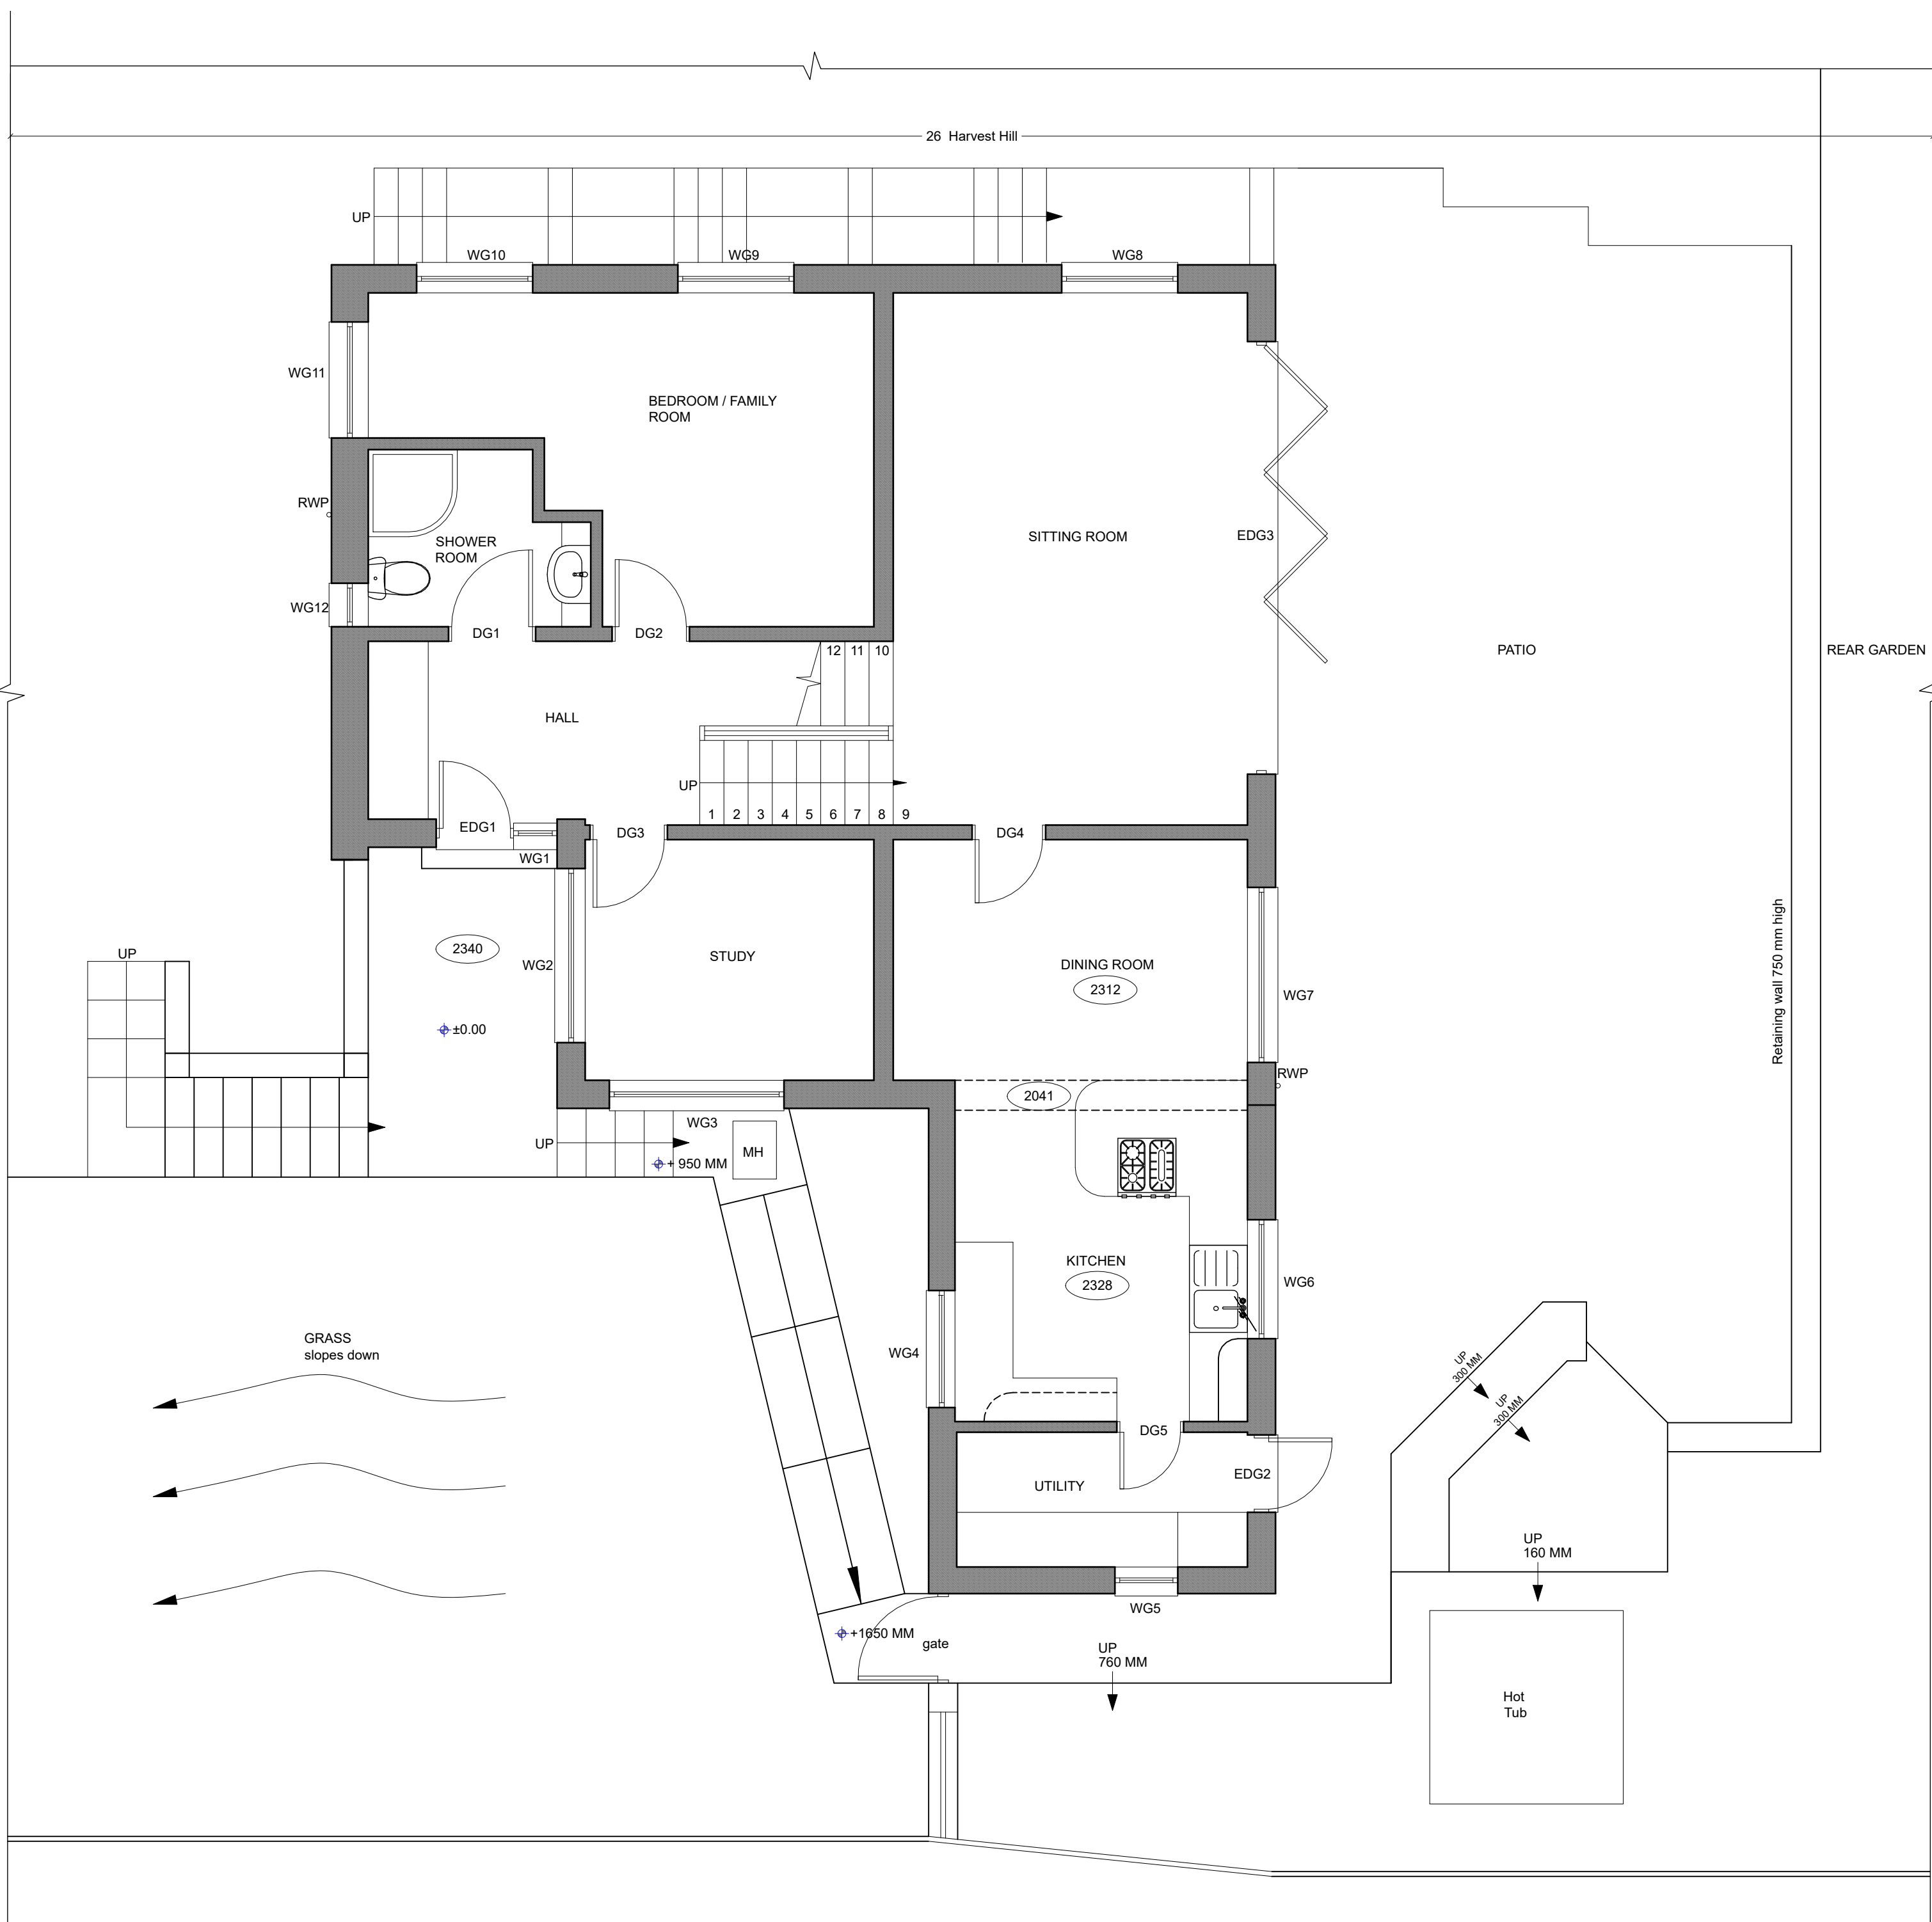

GROUND PLAN AS EXISTING

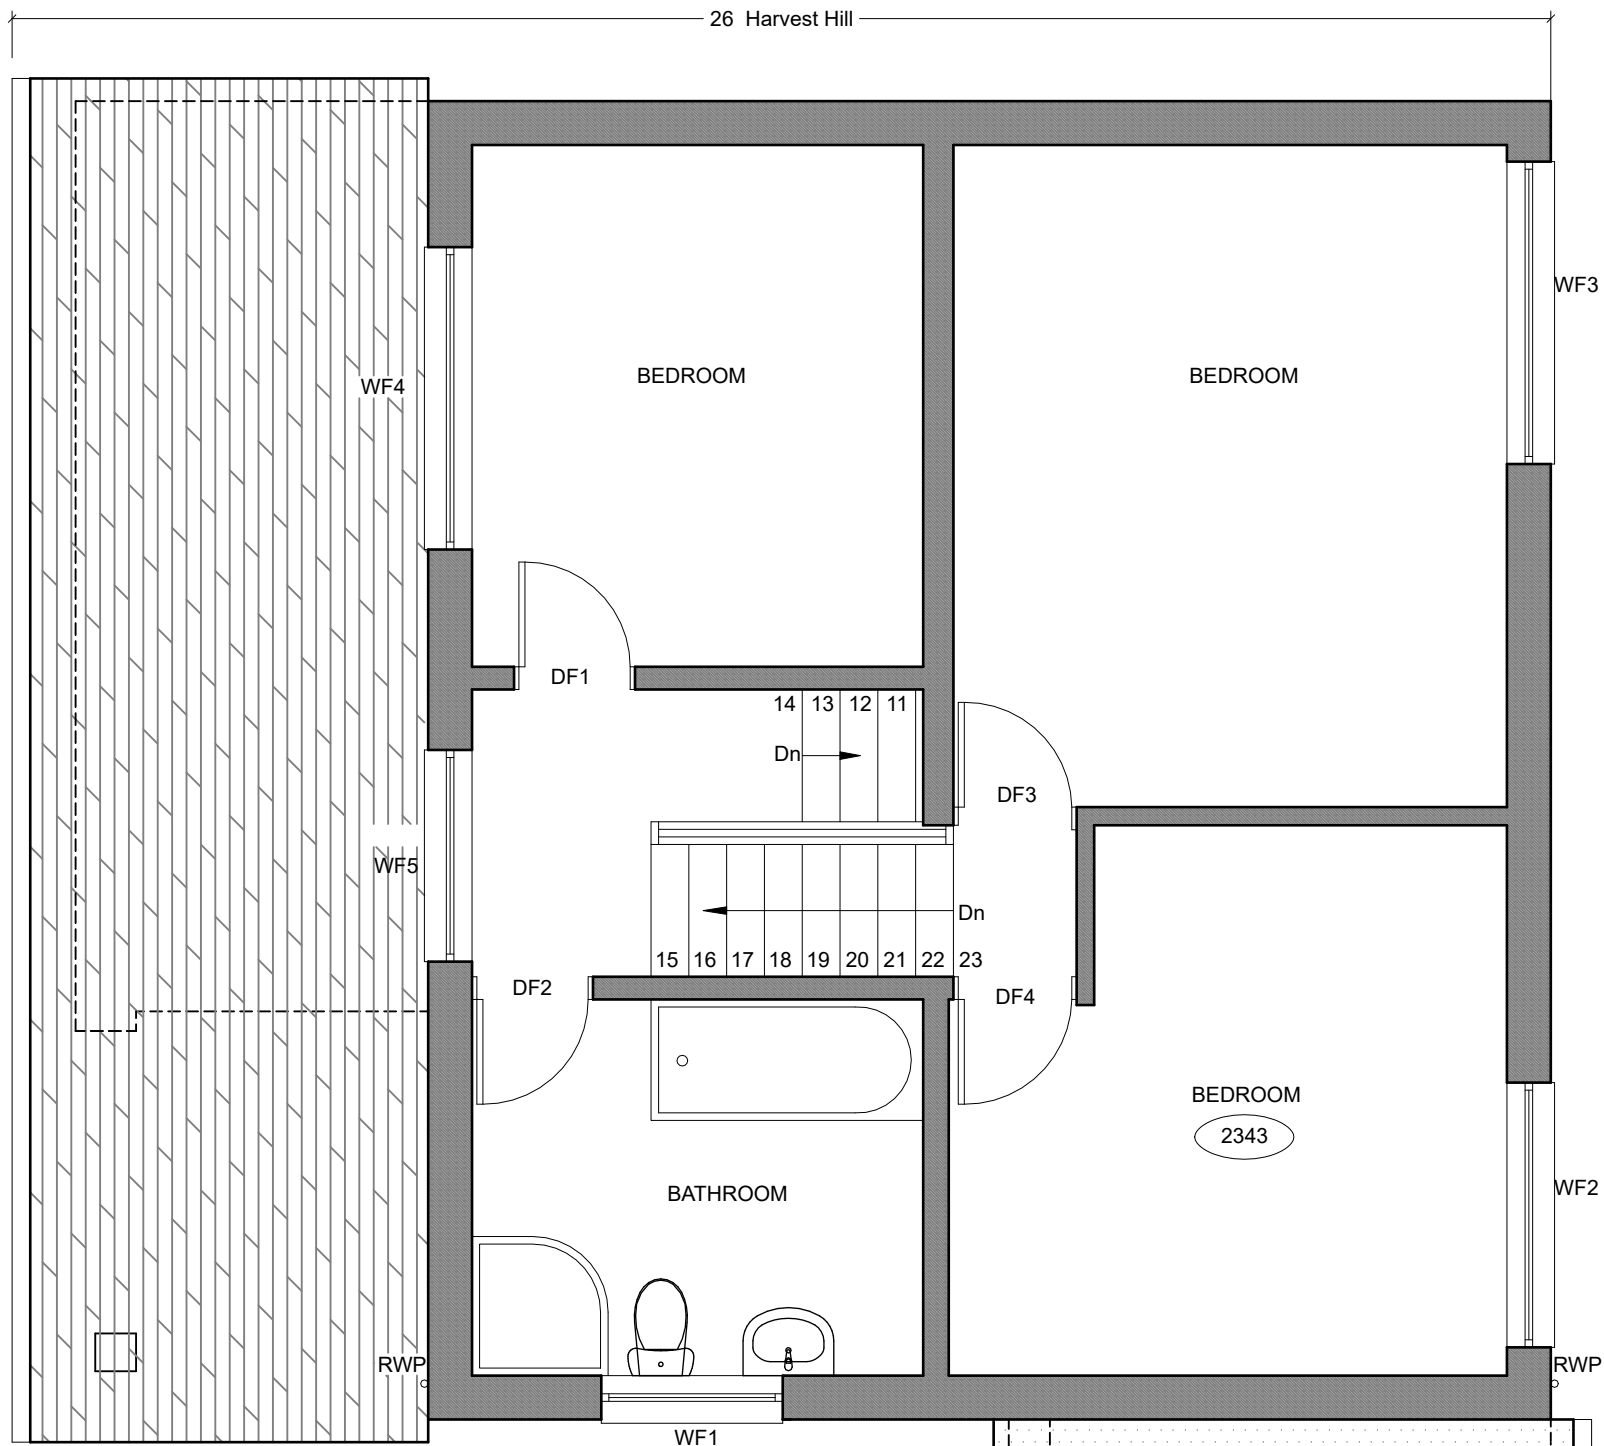

FIRST PLAN AS EXISTING

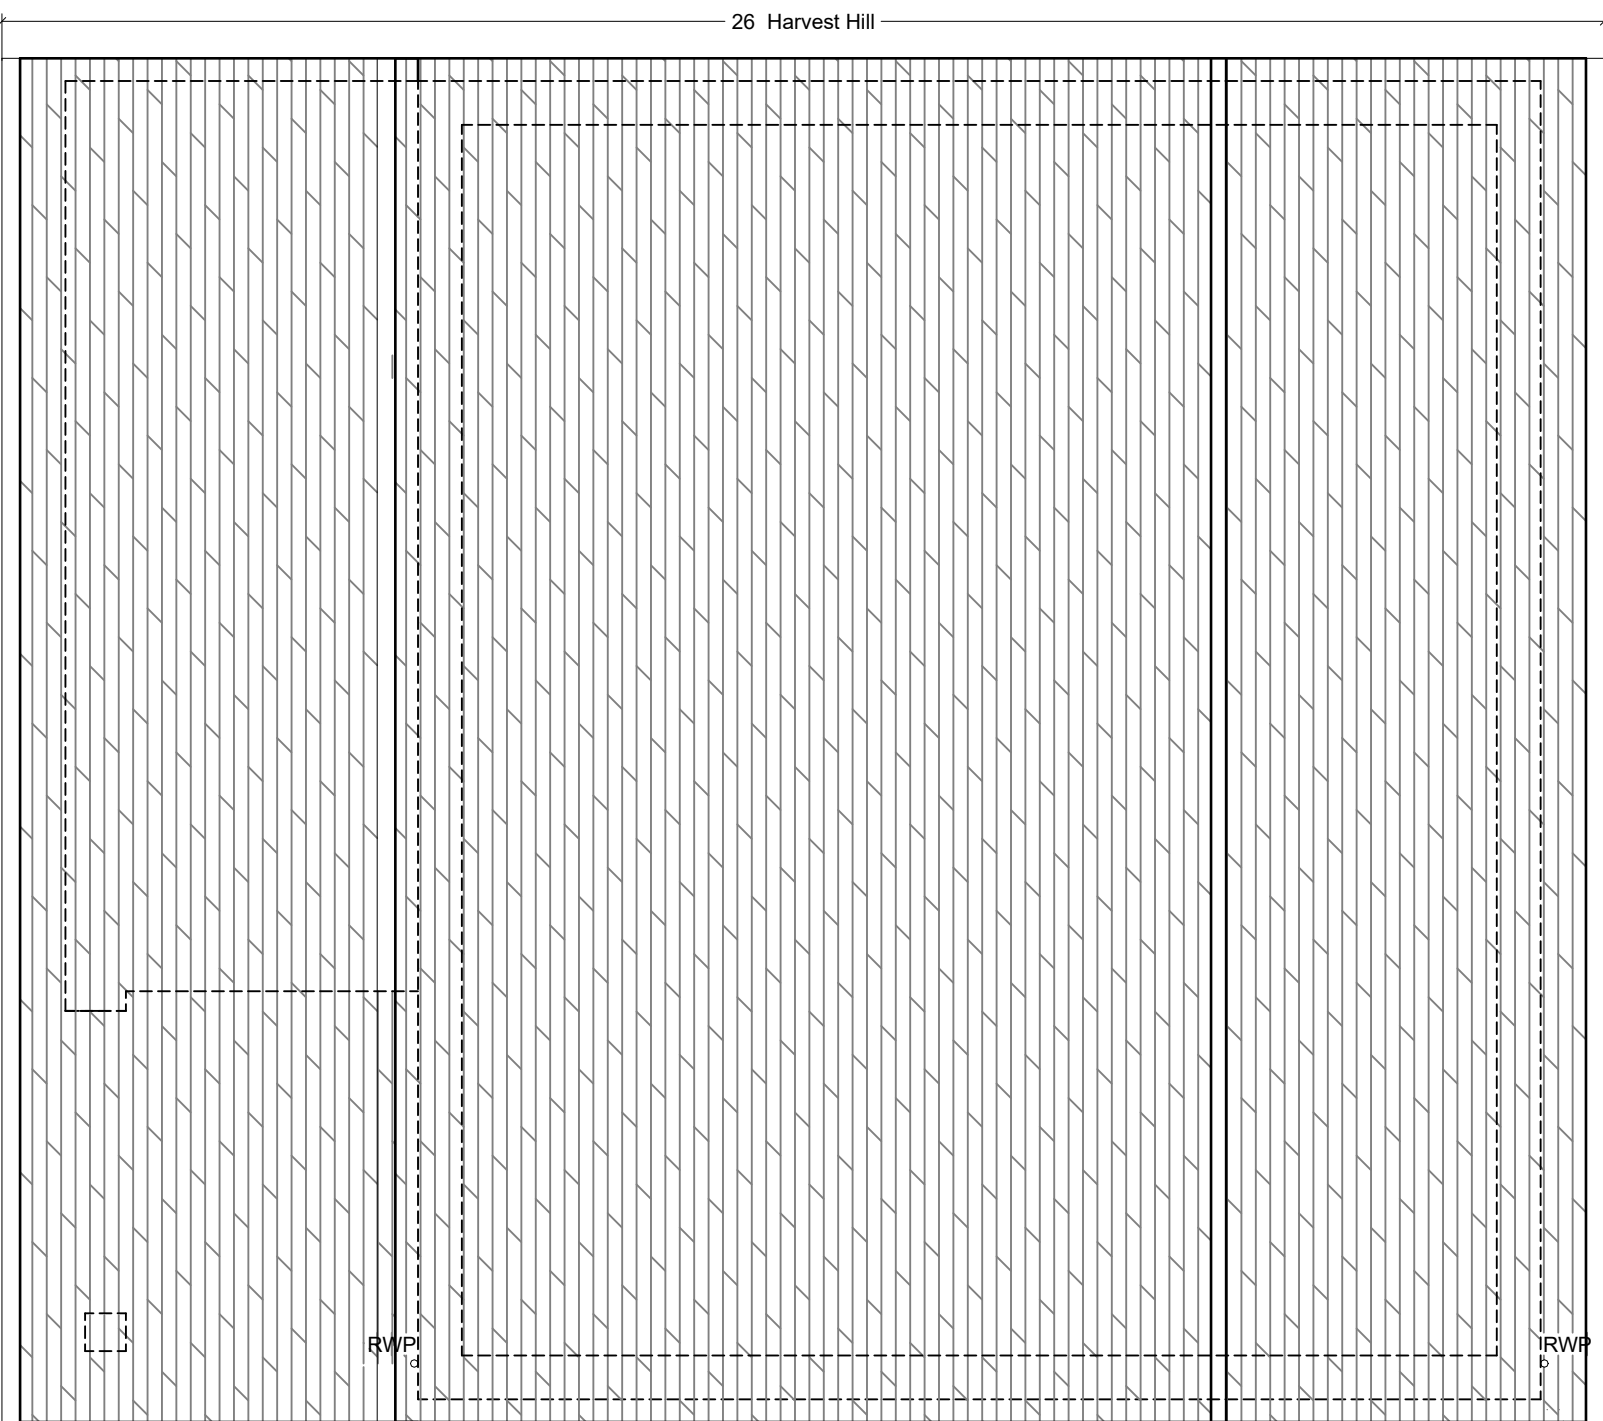

ROOF PLAN AS EXISTING