



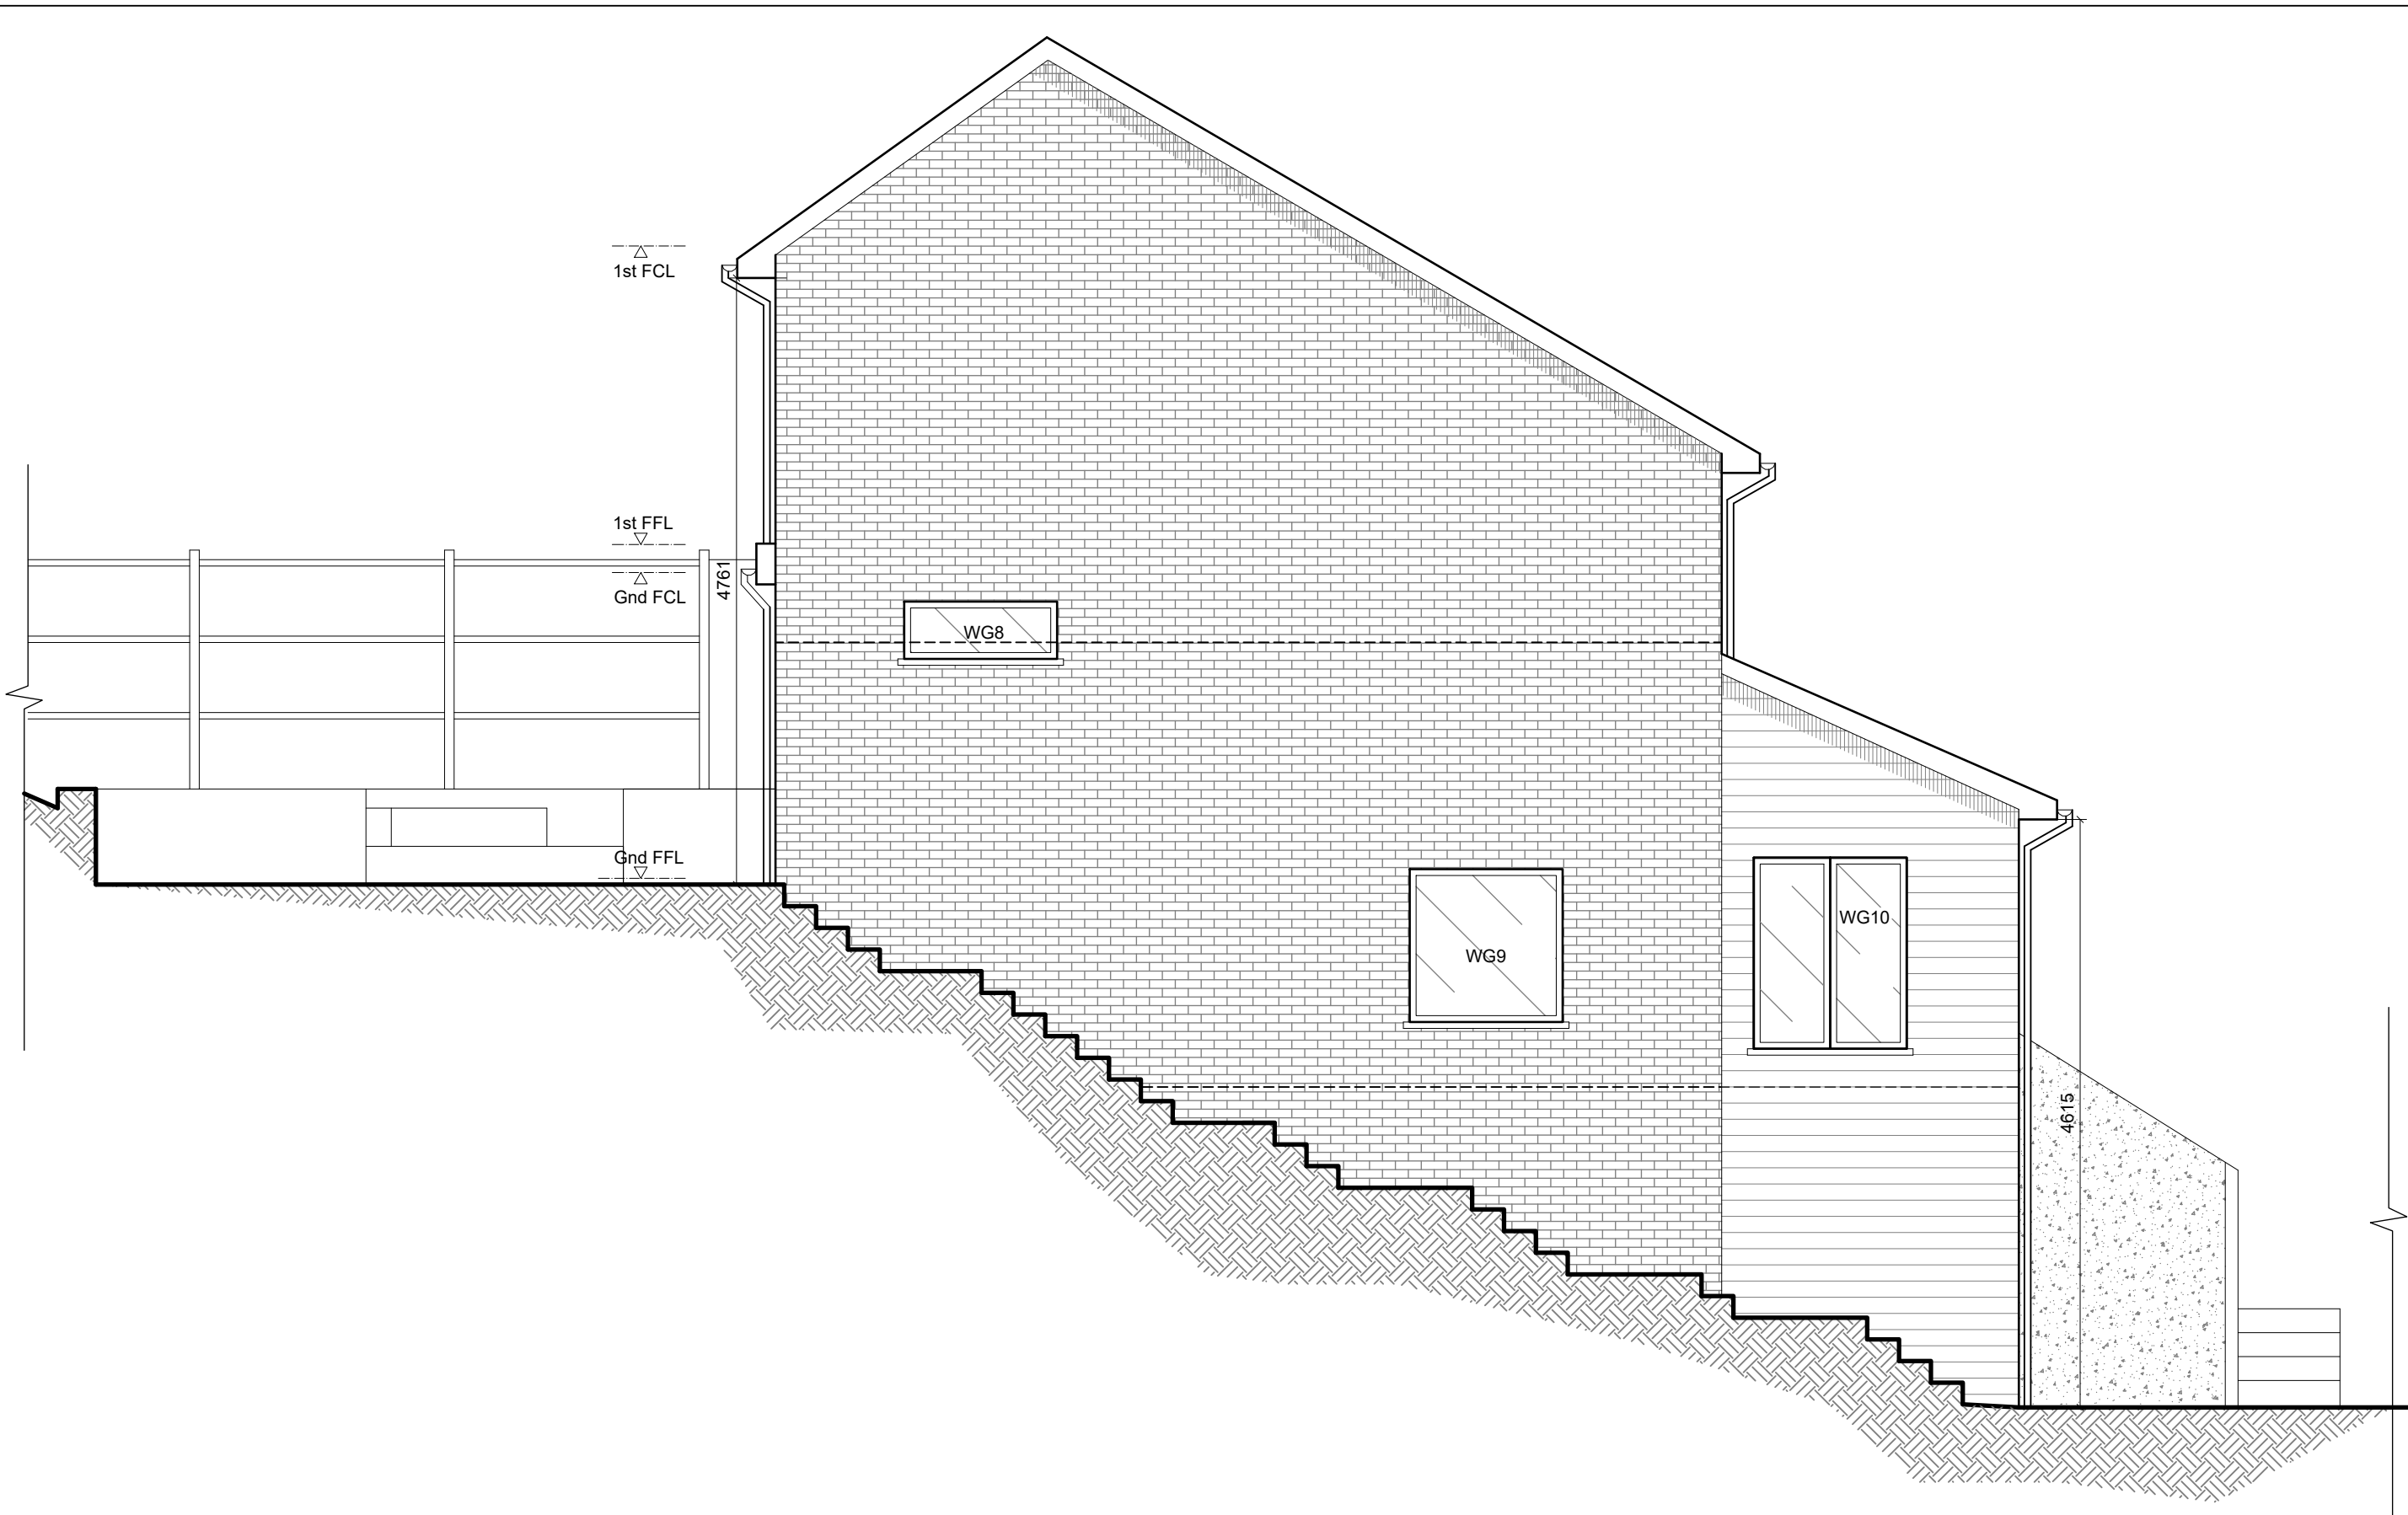



SOUTH WEST (SIDE) ELEVATION AS EXISTING

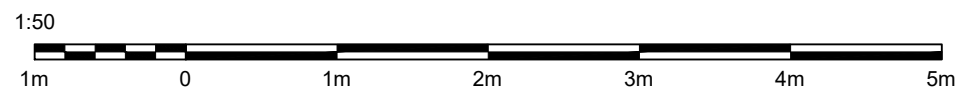

SOUTH EAST (FRONT) ELEVATION AS EXISTING



NORTH WEST (REAR) ELEVATION AS EXISTING

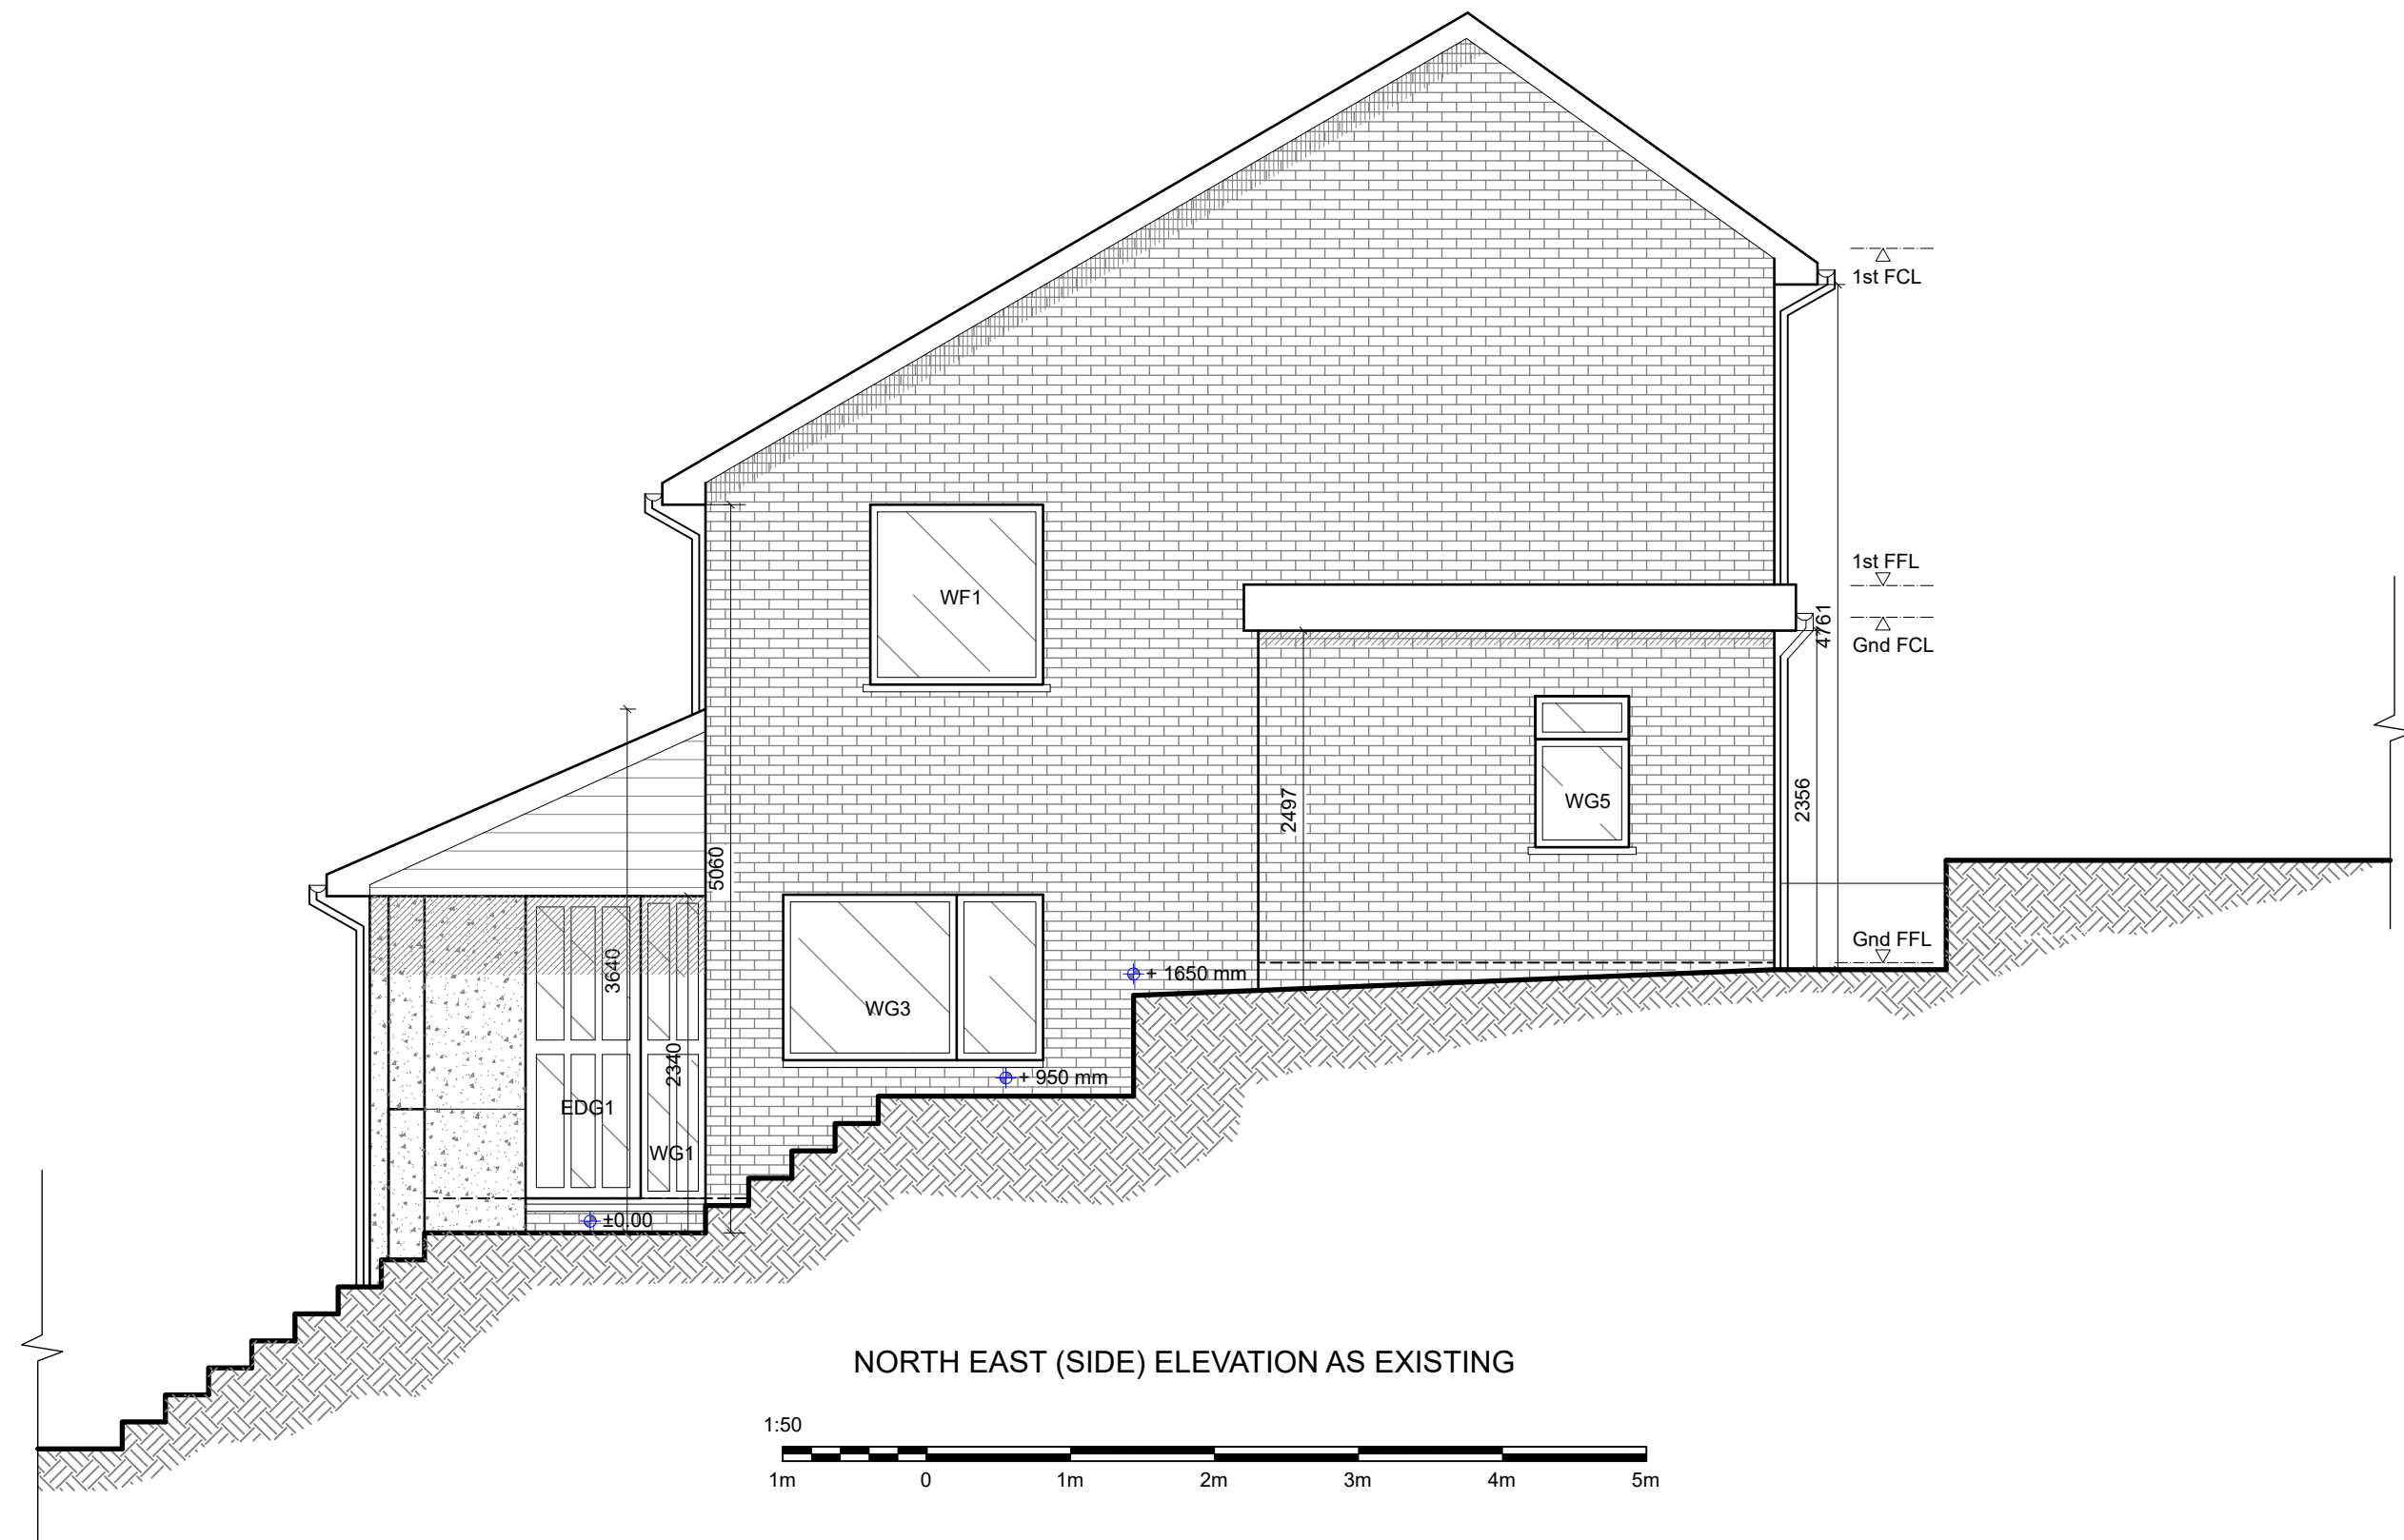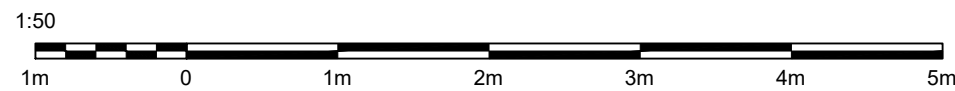

NORTH EAST (SIDE) ELEVATION AS EXISTING

