





3 PROPOSED FRONT / NORTH-WEST ELEVATION

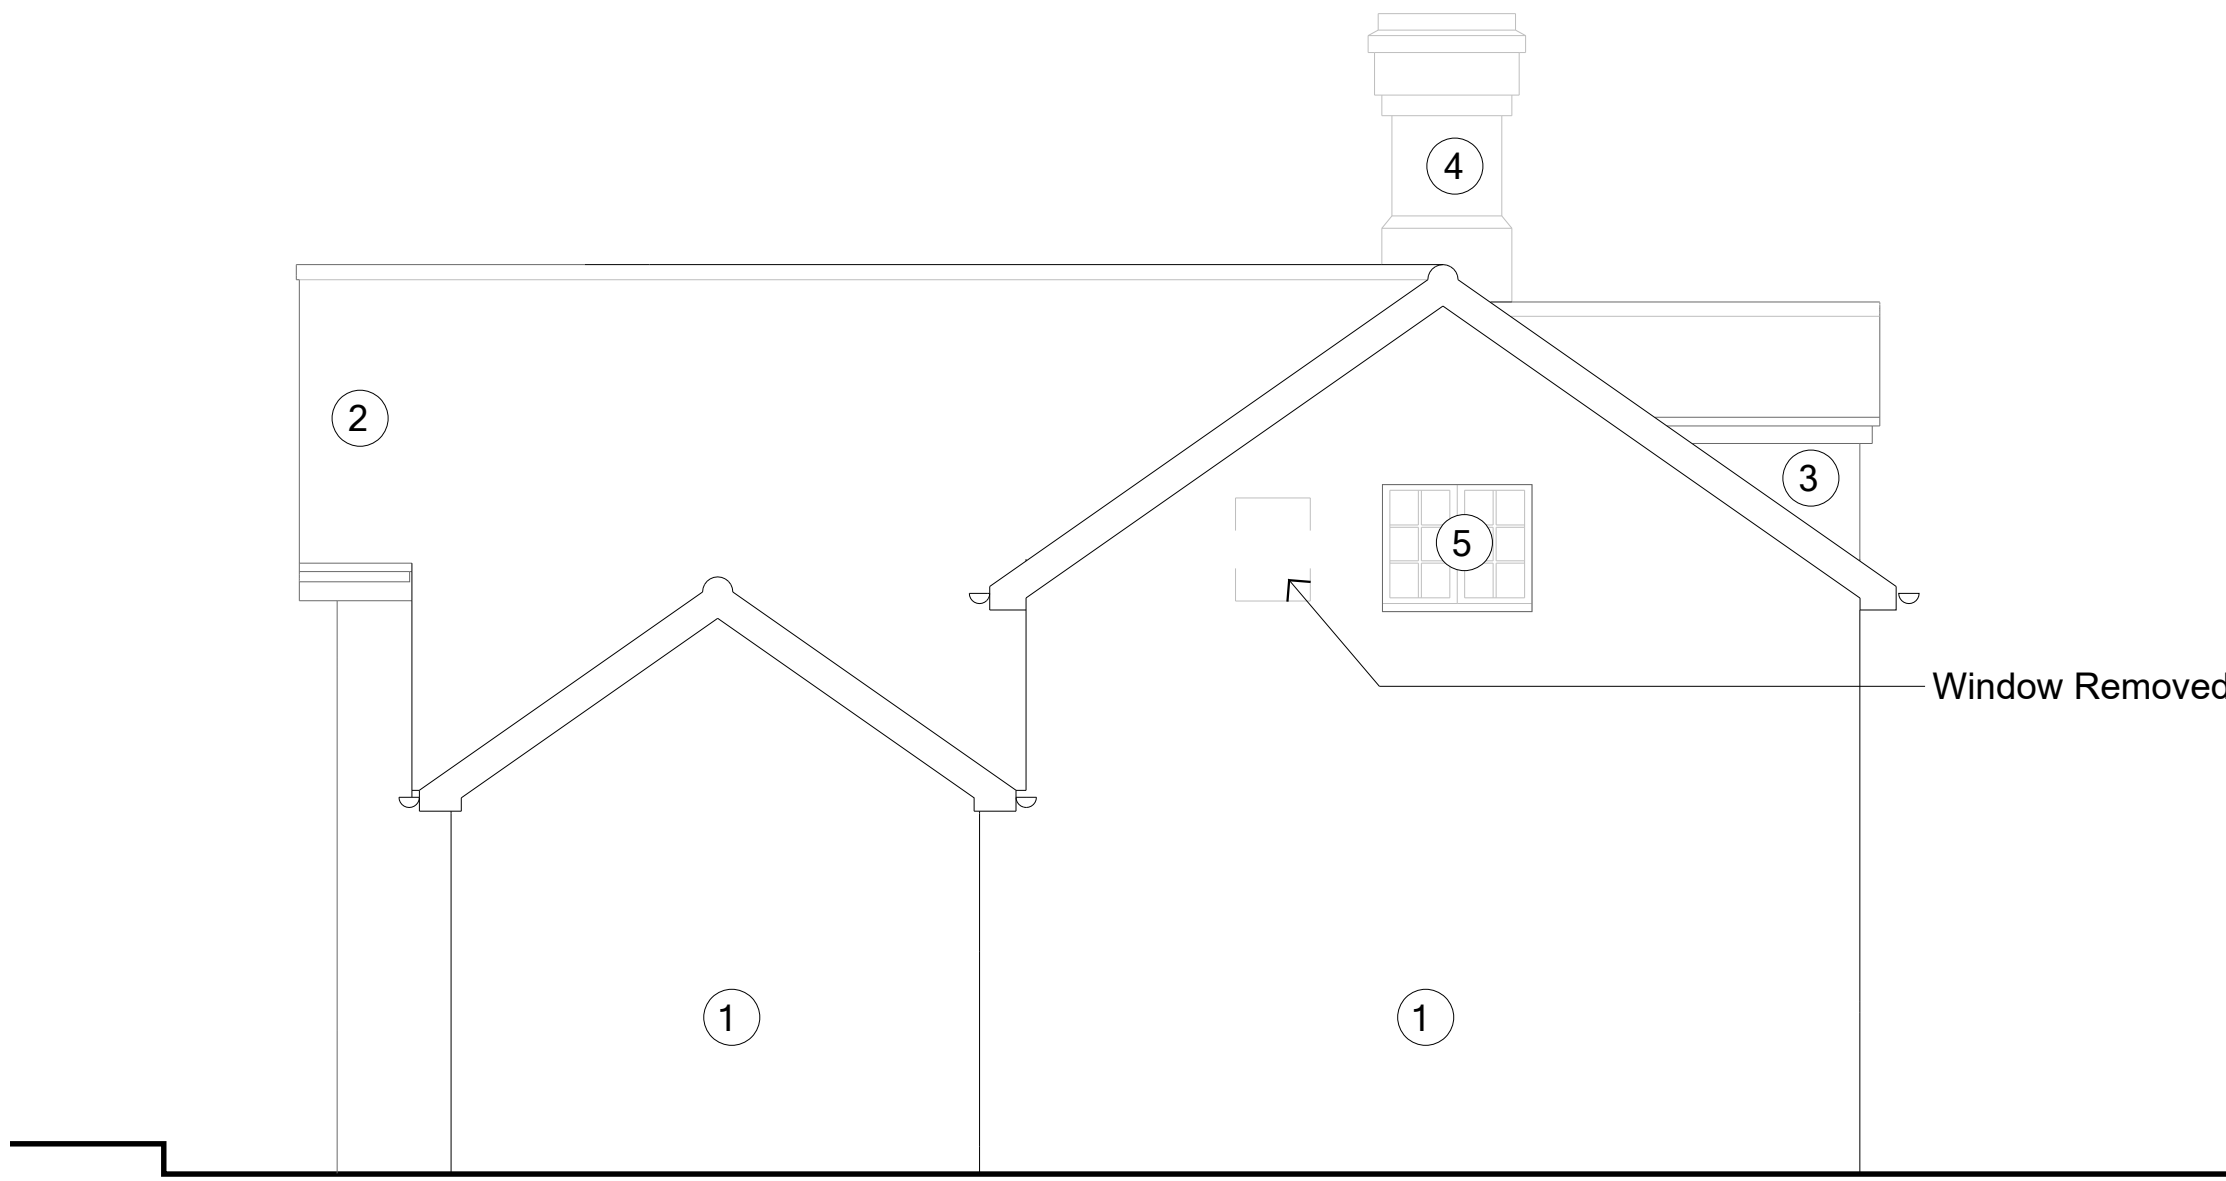

4 PROPOSED SIDE / NORTH EAST ELEVATION

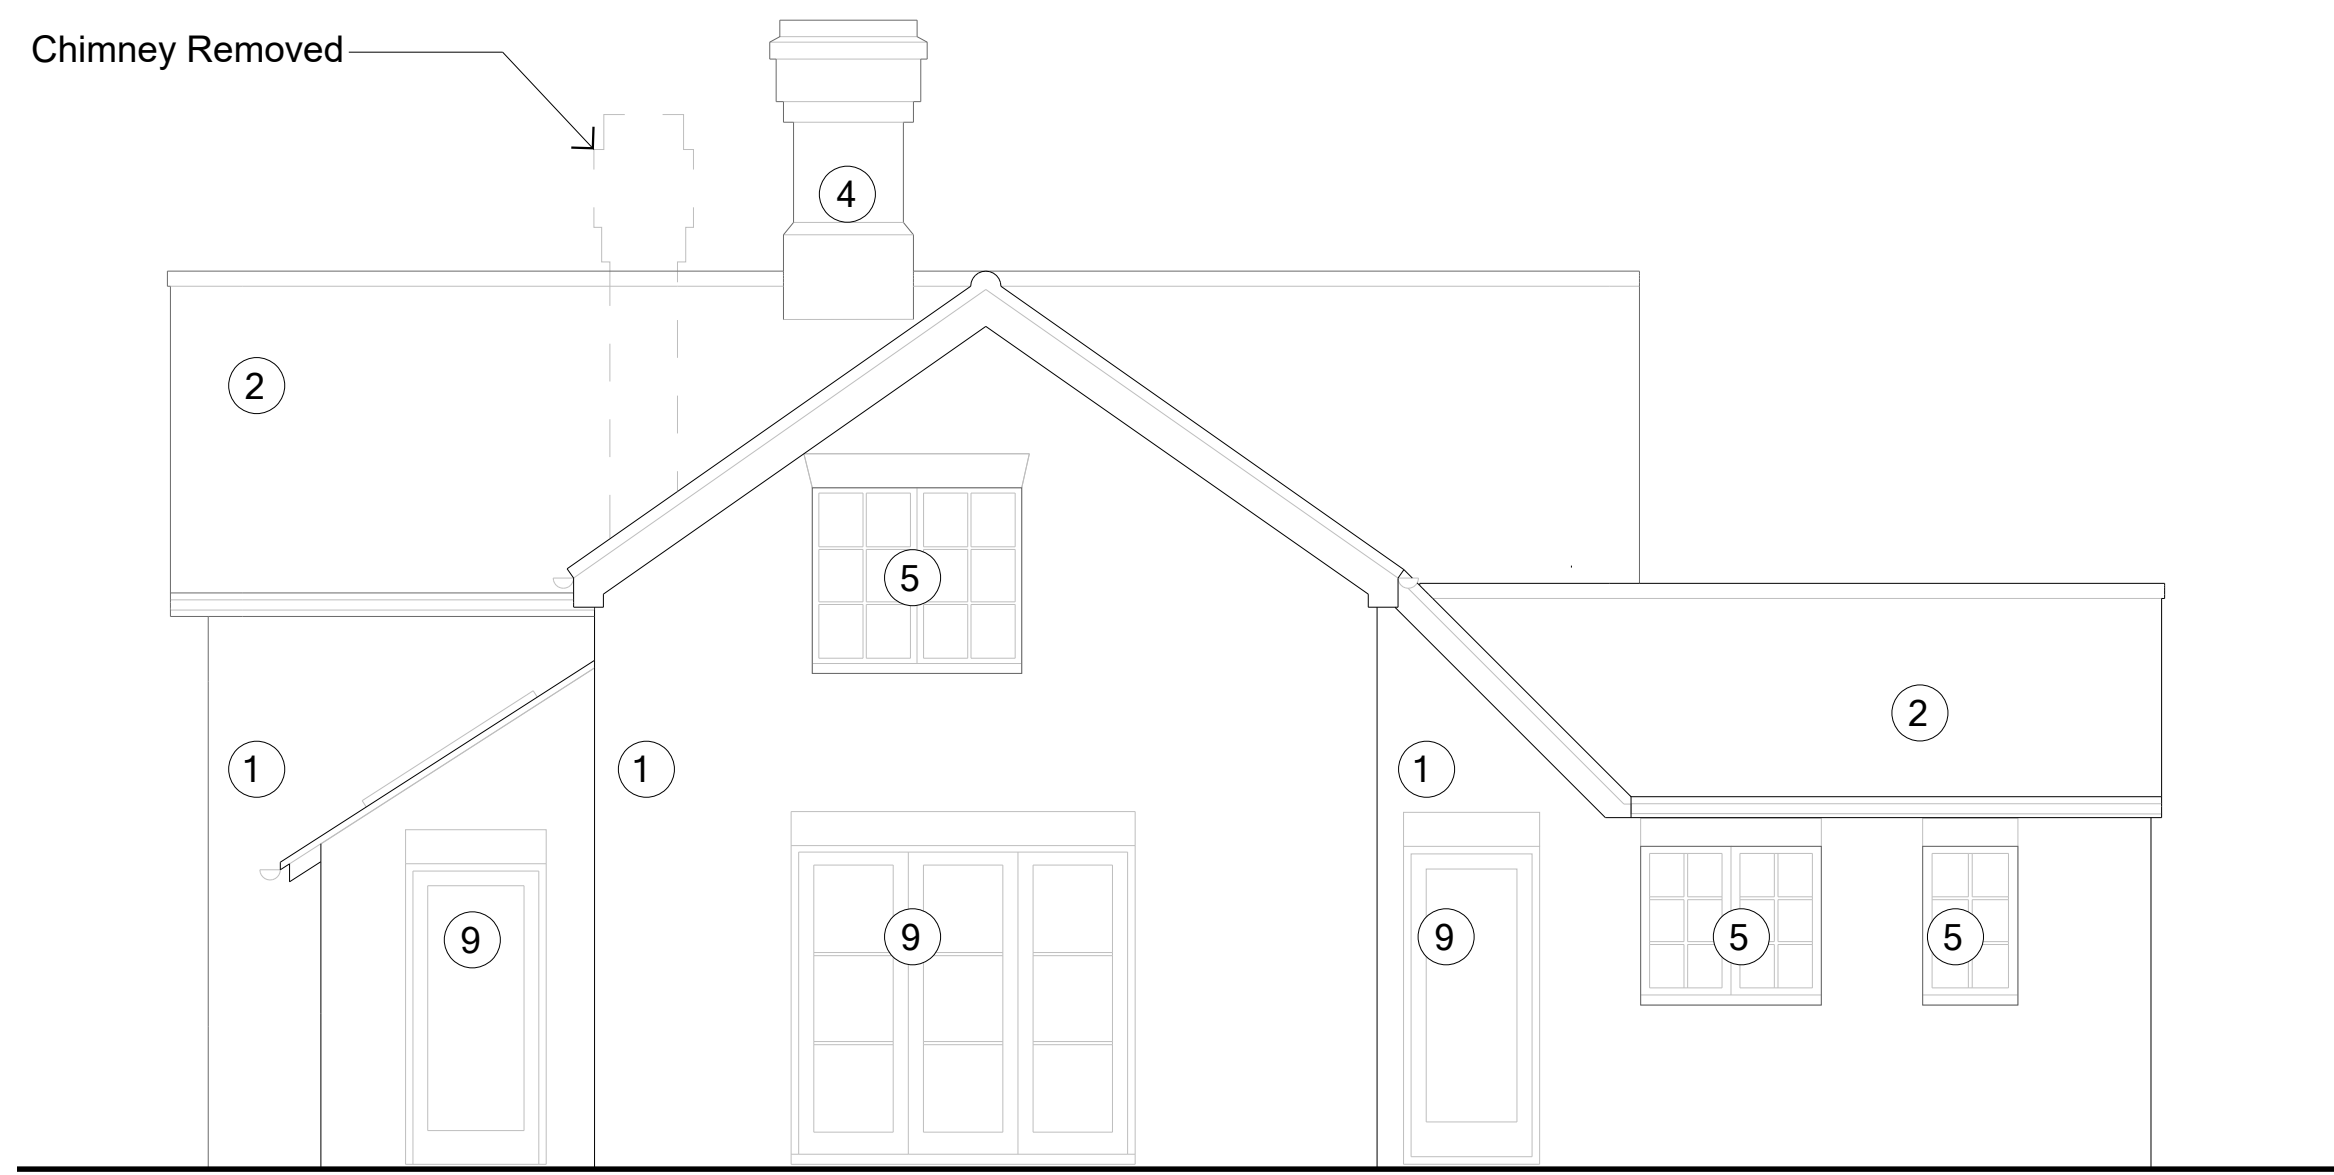

1 PROPOSED REAR / SOUTH-EAST ELEVATION



2 PROPOSED SIDE / SOUTH-WEST ELEVATION


NOTES

SCALING FOR PLANNING PURPOSES ONLY.
ALL DIMENSIONS TO BE CHECKED ON SITE.

WORK TO BE CARRIED OUT IN ACCORDANCE WITH
OTHER PROFESSIONALS, FOR EXHIBIT CANNOT ACCEPT
RESPONSIBILITY FOR THE INTEGRITY AND ACCURACY OF
SUCH INFORMATION.

THIS DRAWING MAY INCORPORATE INFORMATION FROM
OTHER PROFESSIONALS, FOR EXHIBIT CANNOT ACCEPT
RESPONSIBILITY FOR THE INTEGRITY AND ACCURACY OF
SUCH INFORMATION.
DRAWINGS, SPECIFICATIONS AND SCHEDULES ARE TO BE
READ IN CONJUNCTION WITH ALL RELEVANT ARCHITECTS
AND CONSULTANTS DRAWINGS AND SPECIFICATIONS.

PRINT PDF OF THE DWG IN ACTUAL SIZE.

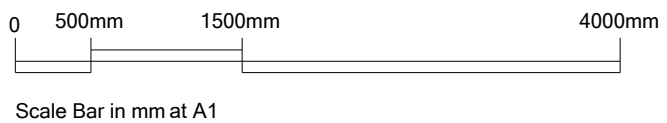

KEY

- | | | | |
|---|----------------------------------|----|--------------------------------|
| 1 | Existing Brick | 7 | Proposed Timber Window |
| 2 | Existing Clay Tile Roof | 8 | Proposed Timber Door |
| 3 | Existing Clay Tile Dormer Window | 9 | Proposed Glazed Timber Door(s) |
| 4 | Existing Brick Chimney | 10 | Proposed Rooflight |
| 5 | Existing Timber Window | | |
| 6 | Existing Timber Door | | |

REV

NOTES

DATE

BY

28.05.25

AF

Amendment to skylight, front door area, and window to the dining room removed.

STATUS

PLANNING

PROJECT

HIGHBROOK COTTAGE
RH17 6SS

TITLE

PROPOSED ELEVATIONS

SCALE AT A1: 1:50

SCALE AT A3: 1:100

ANDRE FORD ARCHITECT

Hoathly Hill
West Hoathly
RH19 4SJ

t +44 (0)7732089521
w andreford.co.uk
e info@andreford.co.uk

DWG NUM HC-201 REV A