


Location Plan

Site Address: **Keepers Cottage, Cophorne Common, Cophorne, RH10 3LE**

Date Produced: **06-Jun-2025**

Scale: **1:2500 @A4**

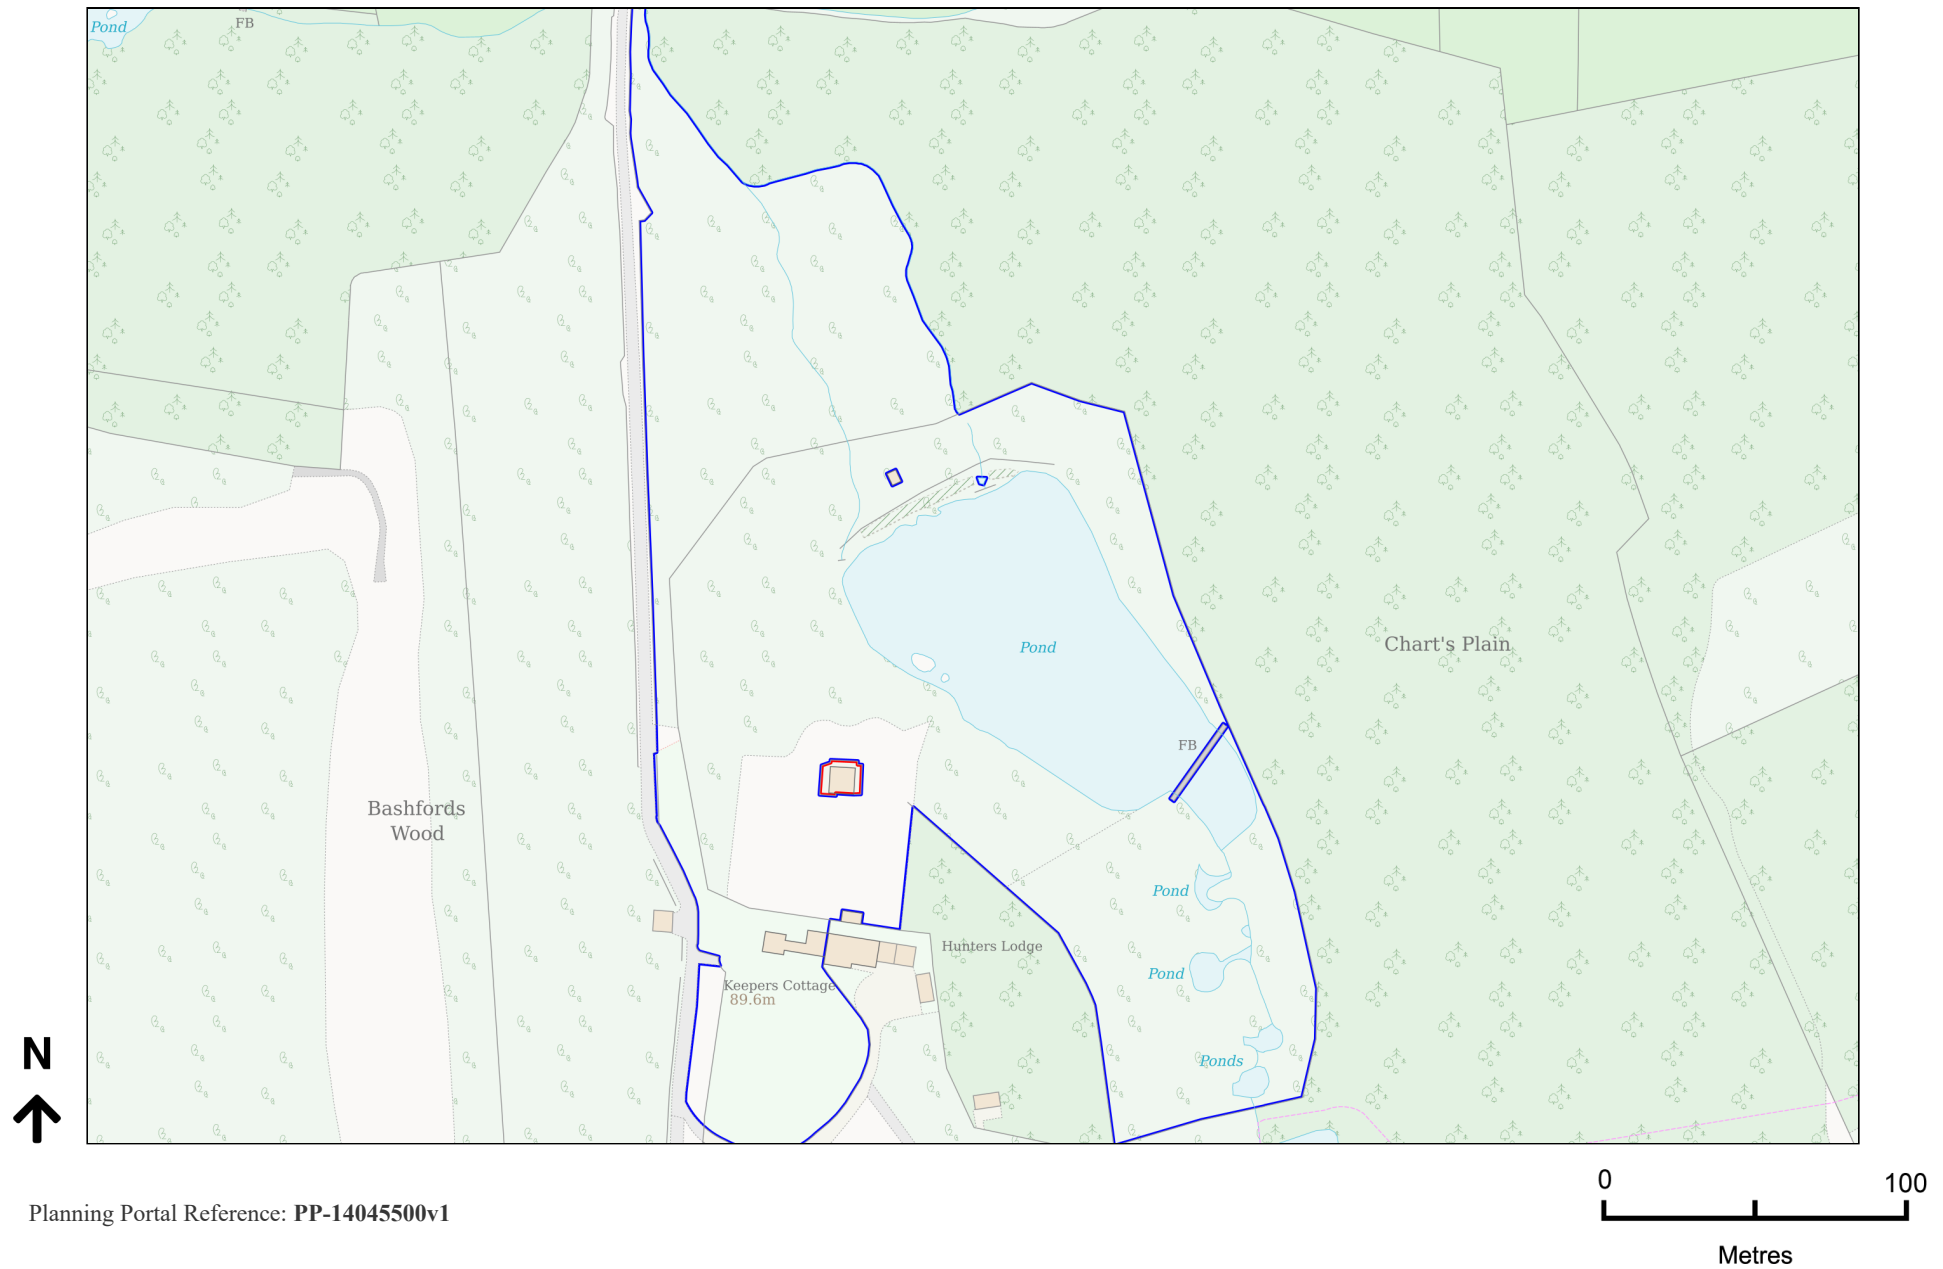

Planning Portal Reference: **PP-14045500v1**