


STEPS TO OUTSIDE GARDEN

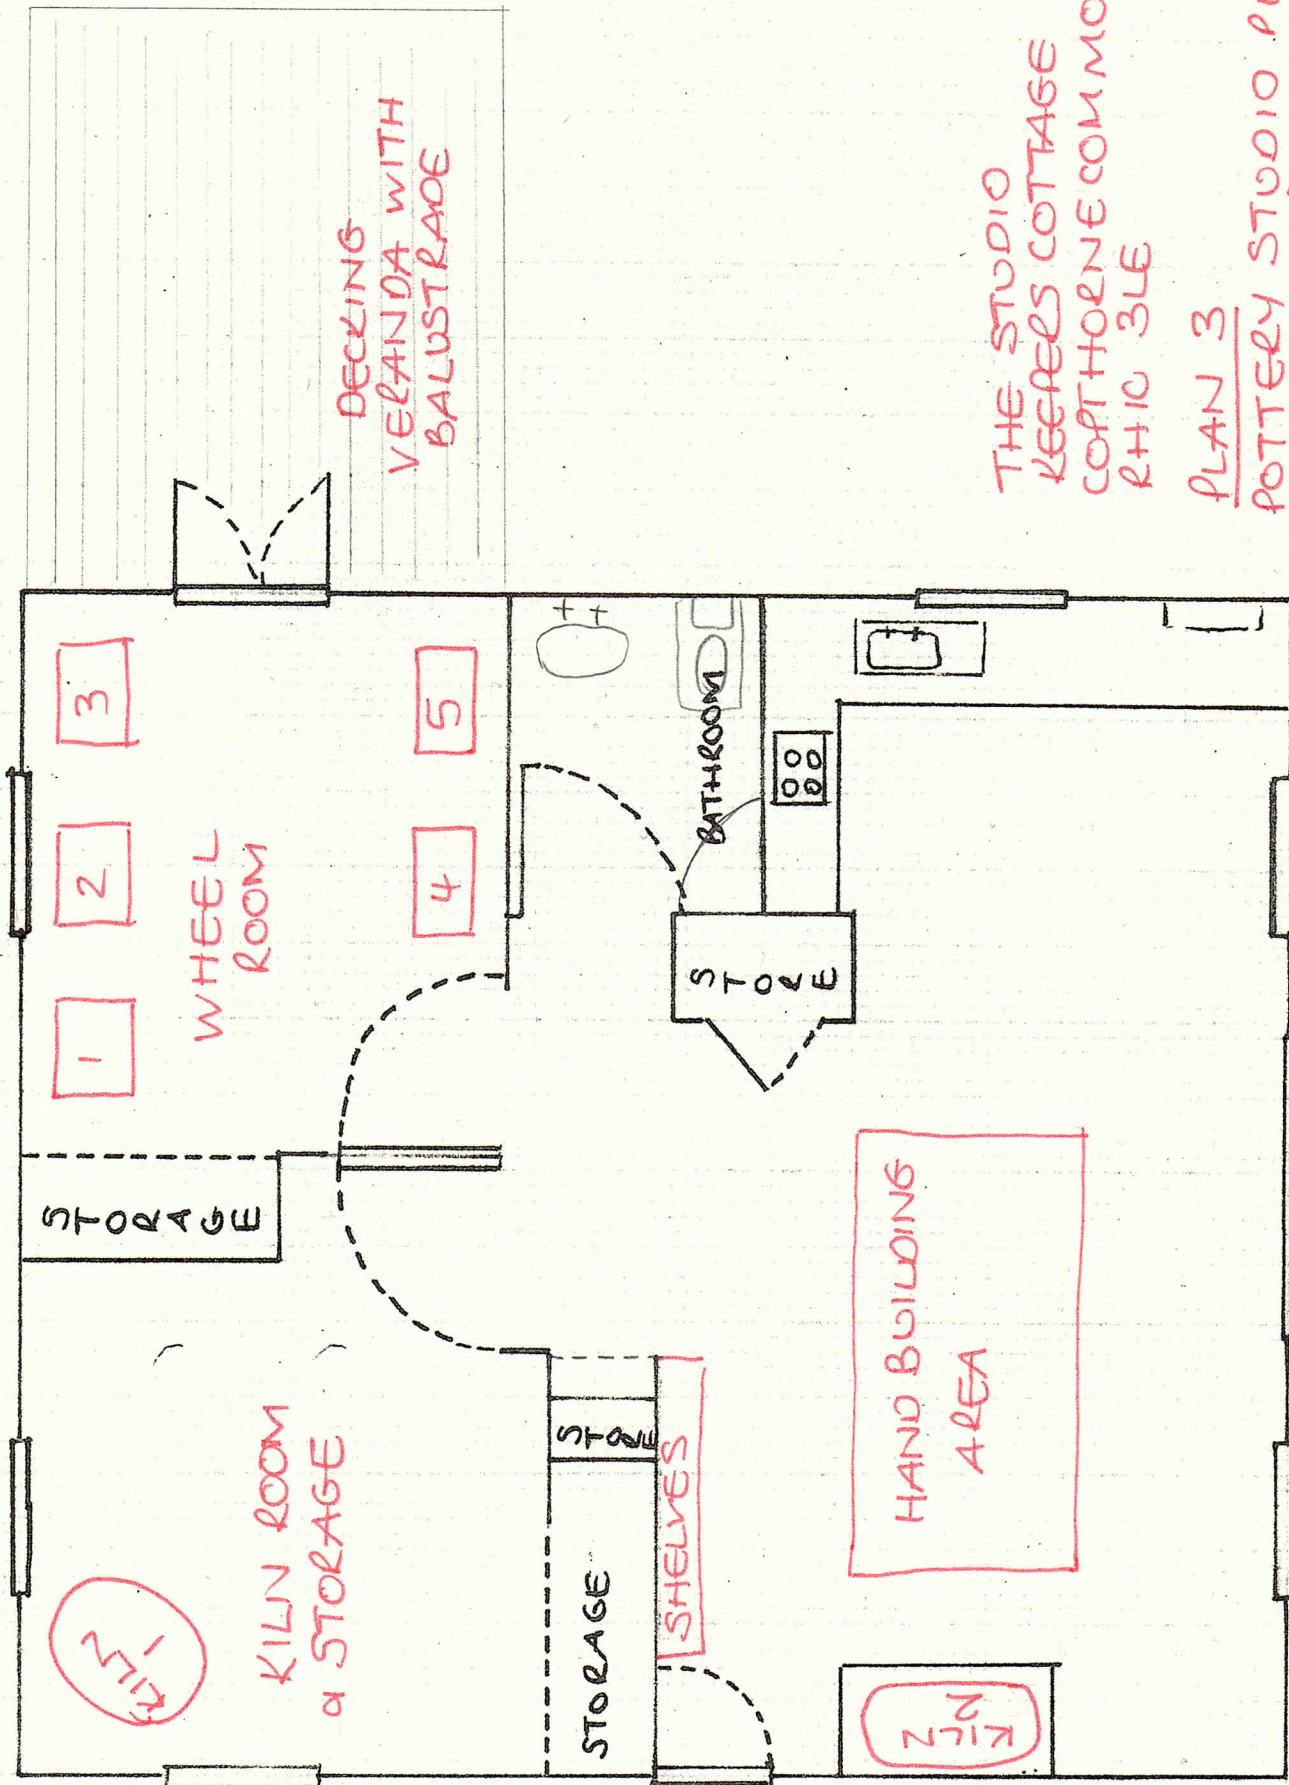

THE STUDIO
KEEPEL'S COTTAGE
COPTHORNE COMMON
RH10 3LE
PLAN 3
POTTERY STUDIO PLAN
(NOT TO SCALE)