
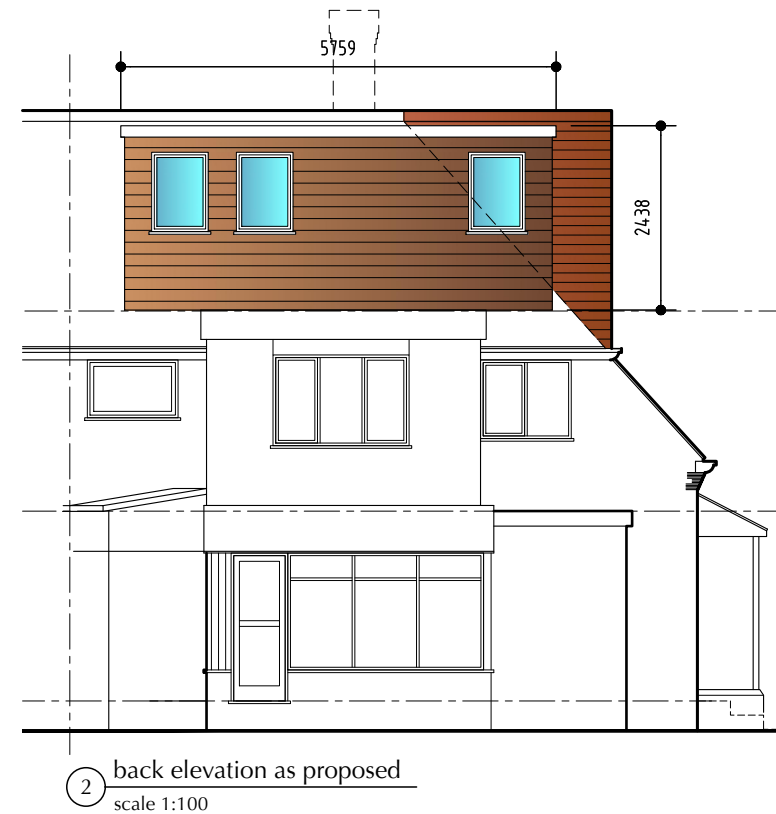


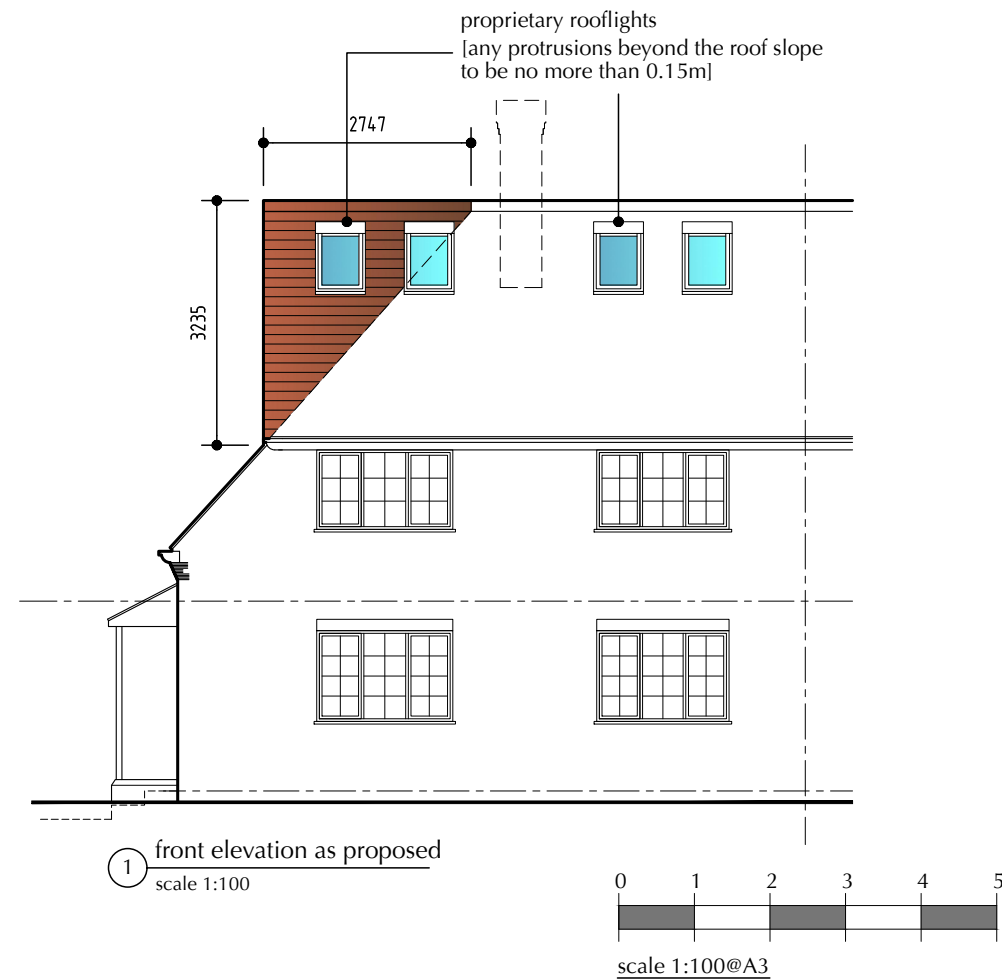

VOLUME CALCULATIONS

HIP TO GABLE
 $VOL. = \frac{2.747m \times 3.235m \times 5.822m}{6}$

$VOL. = 8.62m^3$

REAR DORMER VOLUME

Area of dormer cheek = $2.508 \times 2.438m / 2 = 3.05m^2$

Width of dormer = 5.795m

Volume of dormer = $5.795m \times 3.05m^2 = 17.72m^3$

VOLUME = $8.62 + 17.72 = 26.34m^3$



NOTES

PERMITTED DEVELOPMENT CRITERIA

all new external materials are to match existing

proprietary rooflights to front roof slope not to project more than 150mm beyond the roof covering

no part of the new works to exceed the height of the original roof/encroach on the boundaries

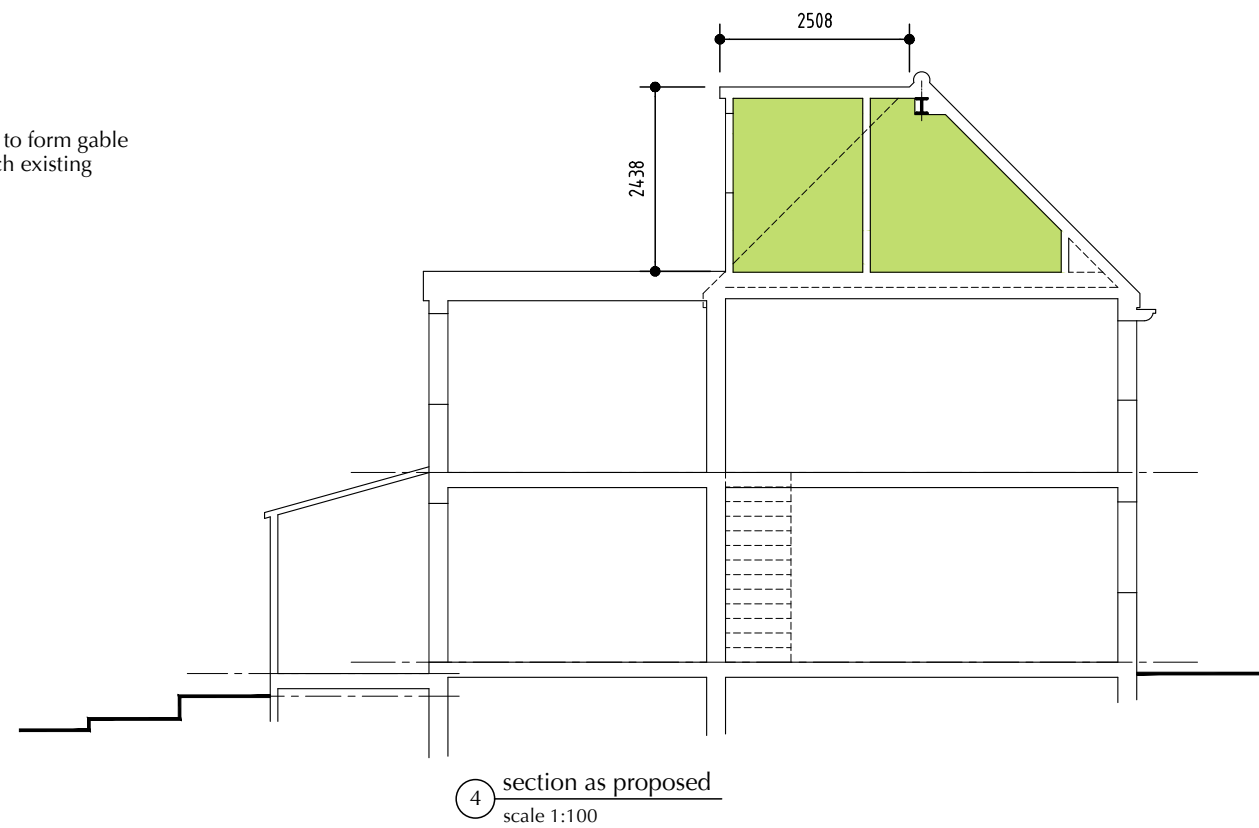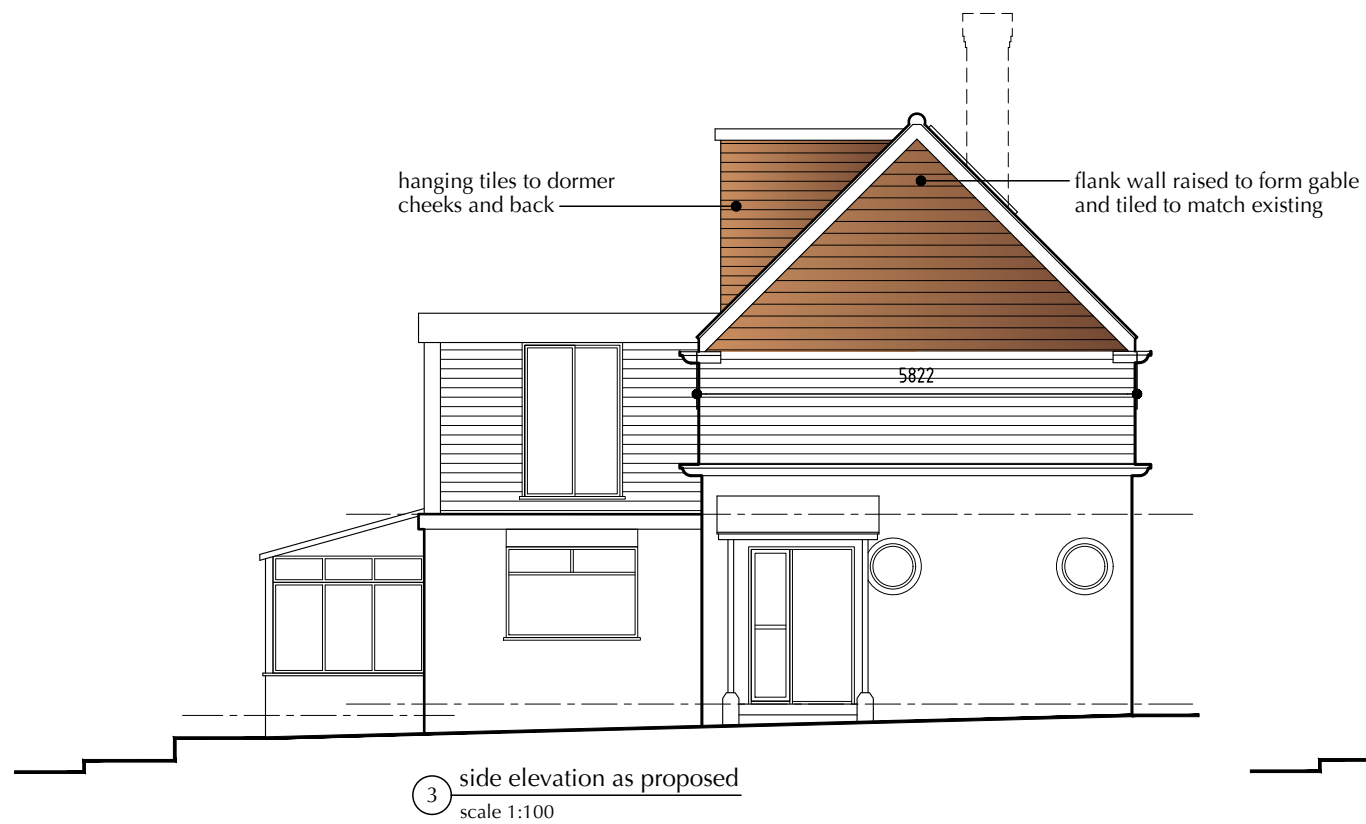

planning

This drawing is to be used for planning purposes only.

project
65 PENN CRESCENT
HAYWARDS HEATH RH16 3HP

drawing title
LOFT ELEVATIONS AS PROPOSED

G D ARCHITECTS

MADDISON HOUSE 226 HIGH STREET CROYDON CR9 1DF
TEL: 020 8405 9782
E: studio@gd-architects.com

Scale 1:100 AT A3	Project no. 02257	Drawing number 2257_P06	Rev
Date OCT '24	By GD	CAD filename G1.DWG.2257	© gdarchitects