


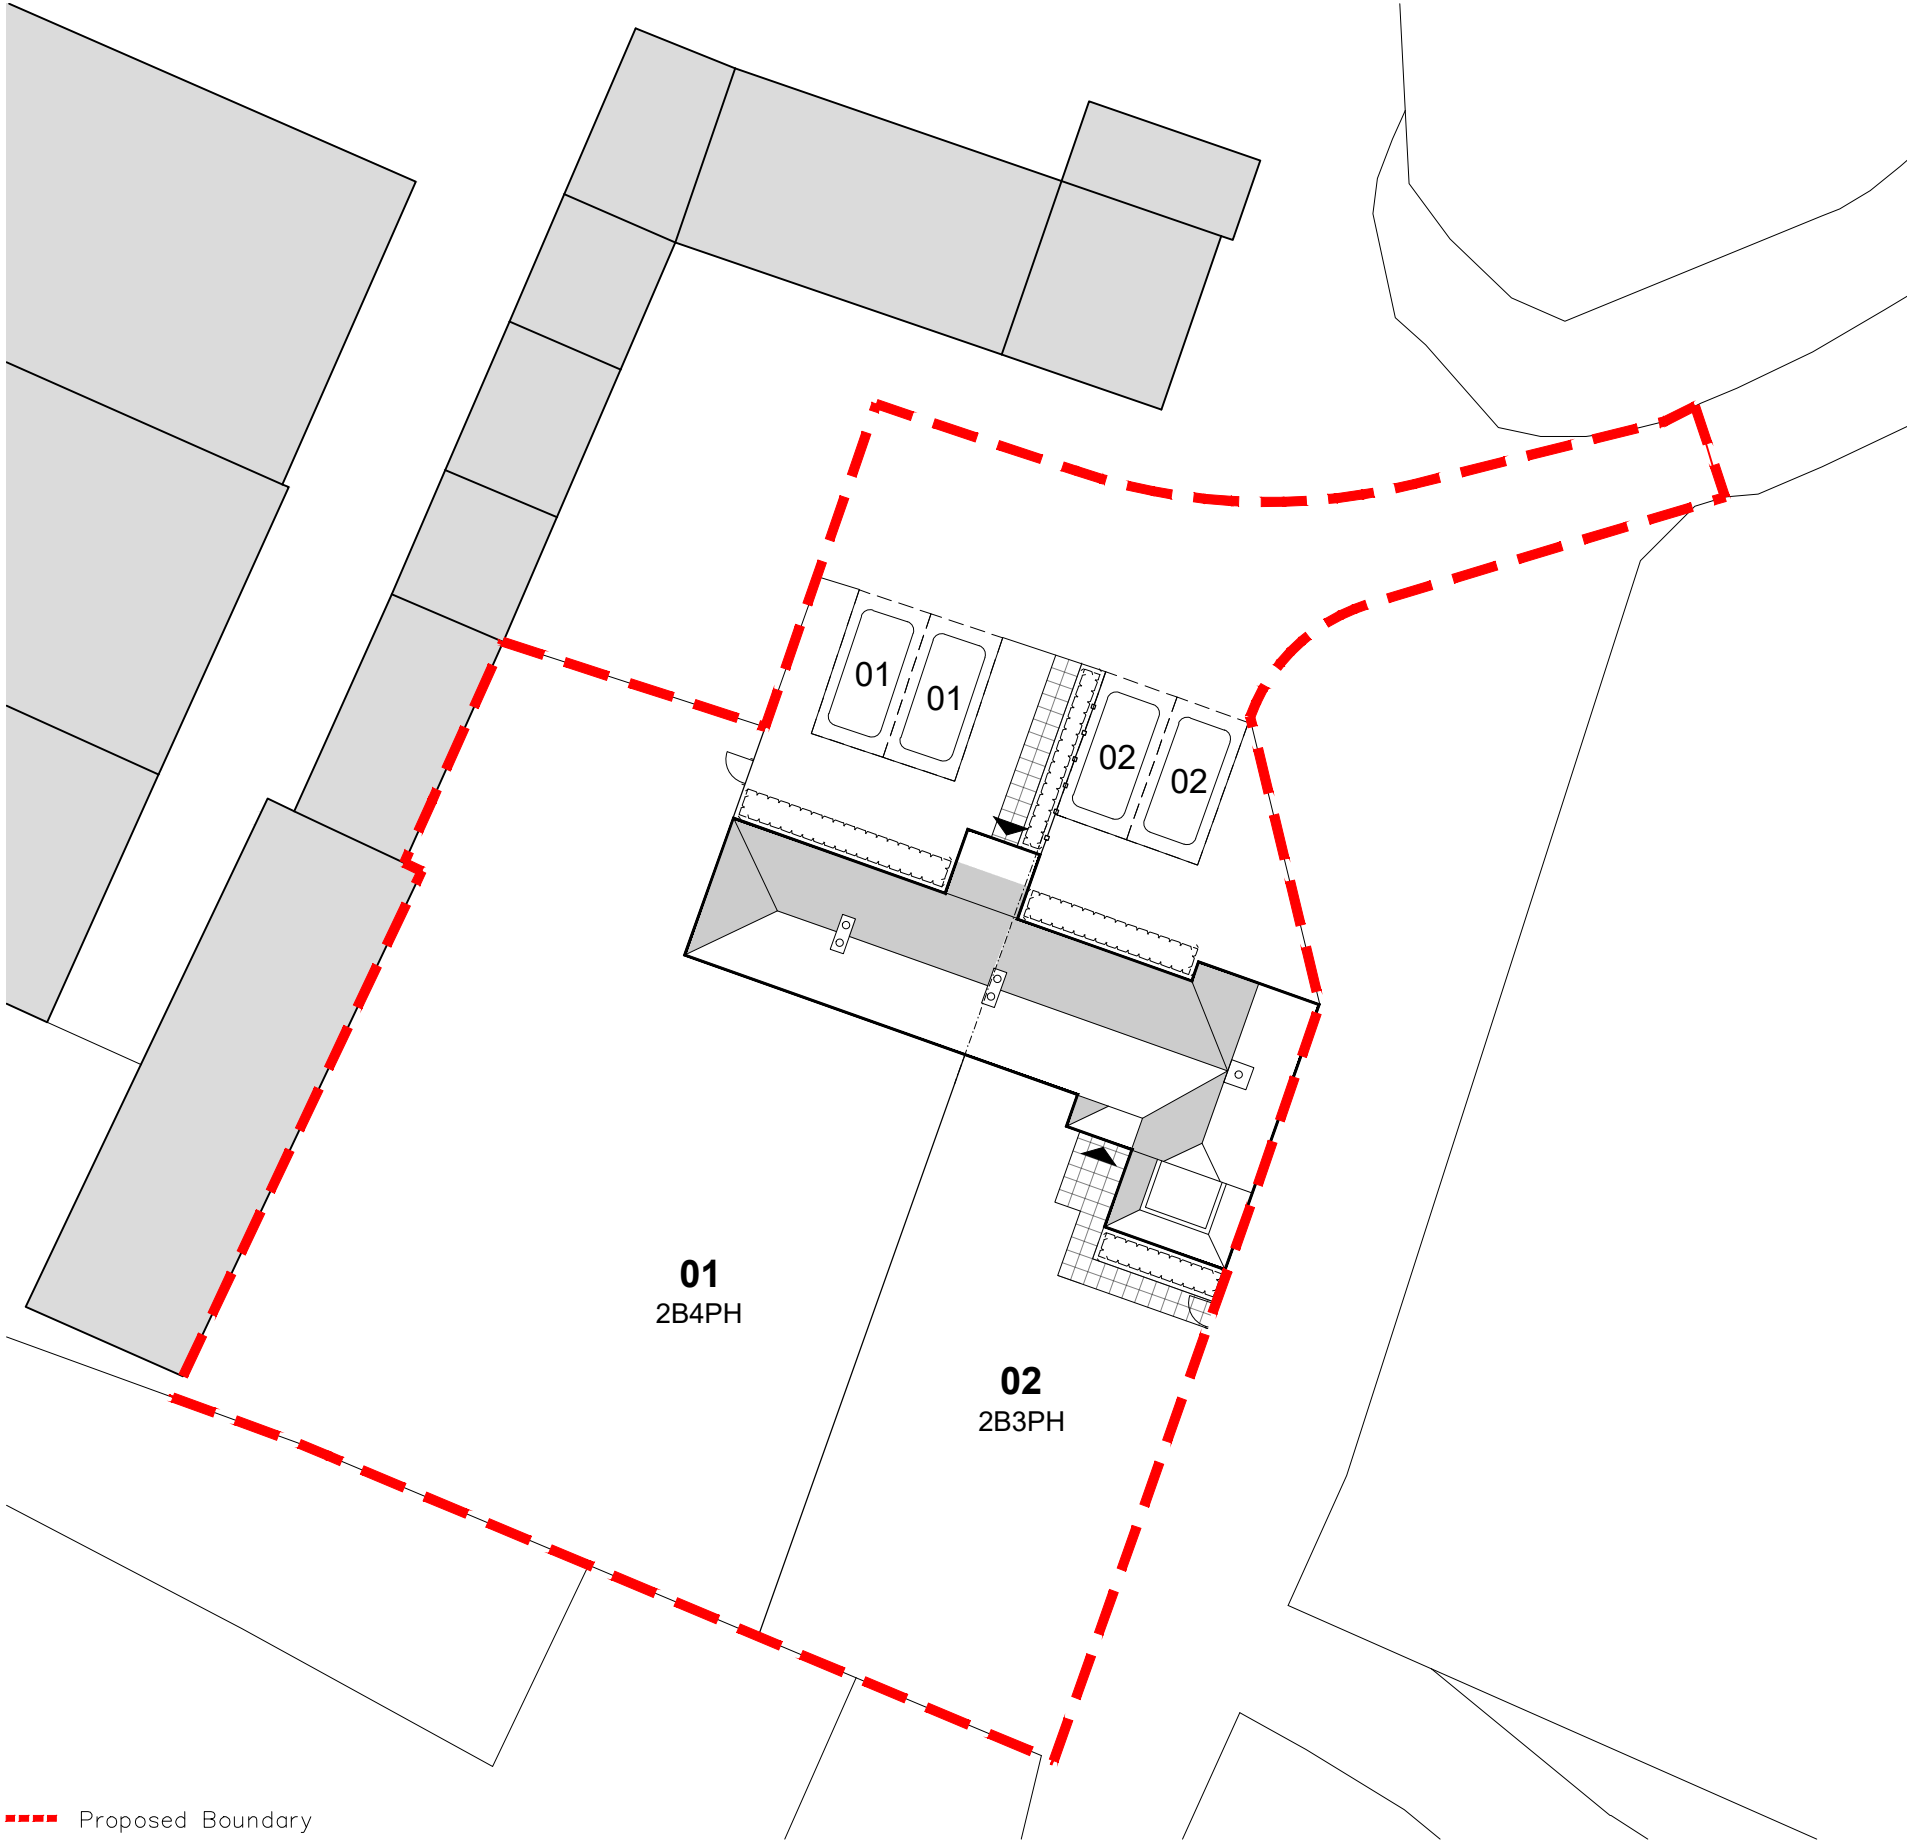

P04	Minor updates	28.09.26
P03	client added	26.09.26
P02	Site boundary updated	23.09.26
P01	First Issue	21.09.26

Rev	Amendments	Date
-----	------------	------

Document Status

For Approval

Client Name

Flying Lobster Aviation and Land Ltd

Project Name

Tillinghurst Farm, Ardingly

Scale	Project No.	Date Created
A3 – 1:250	TILL26	SEPT 26

Document Title

Site Plan

Document Reference	Revision
PL01	P04