



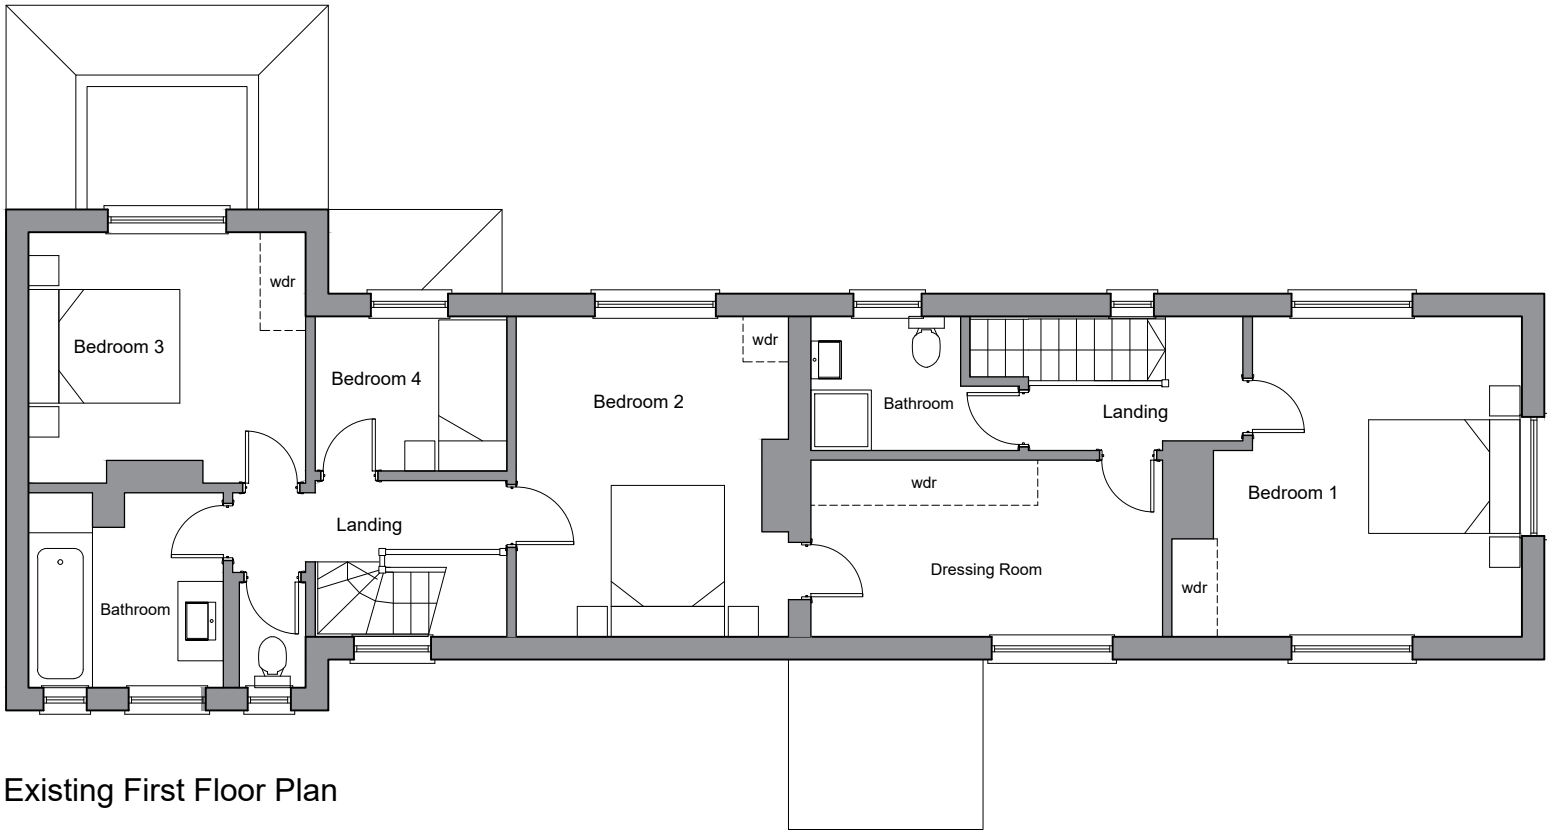

Existing First Floor Plan

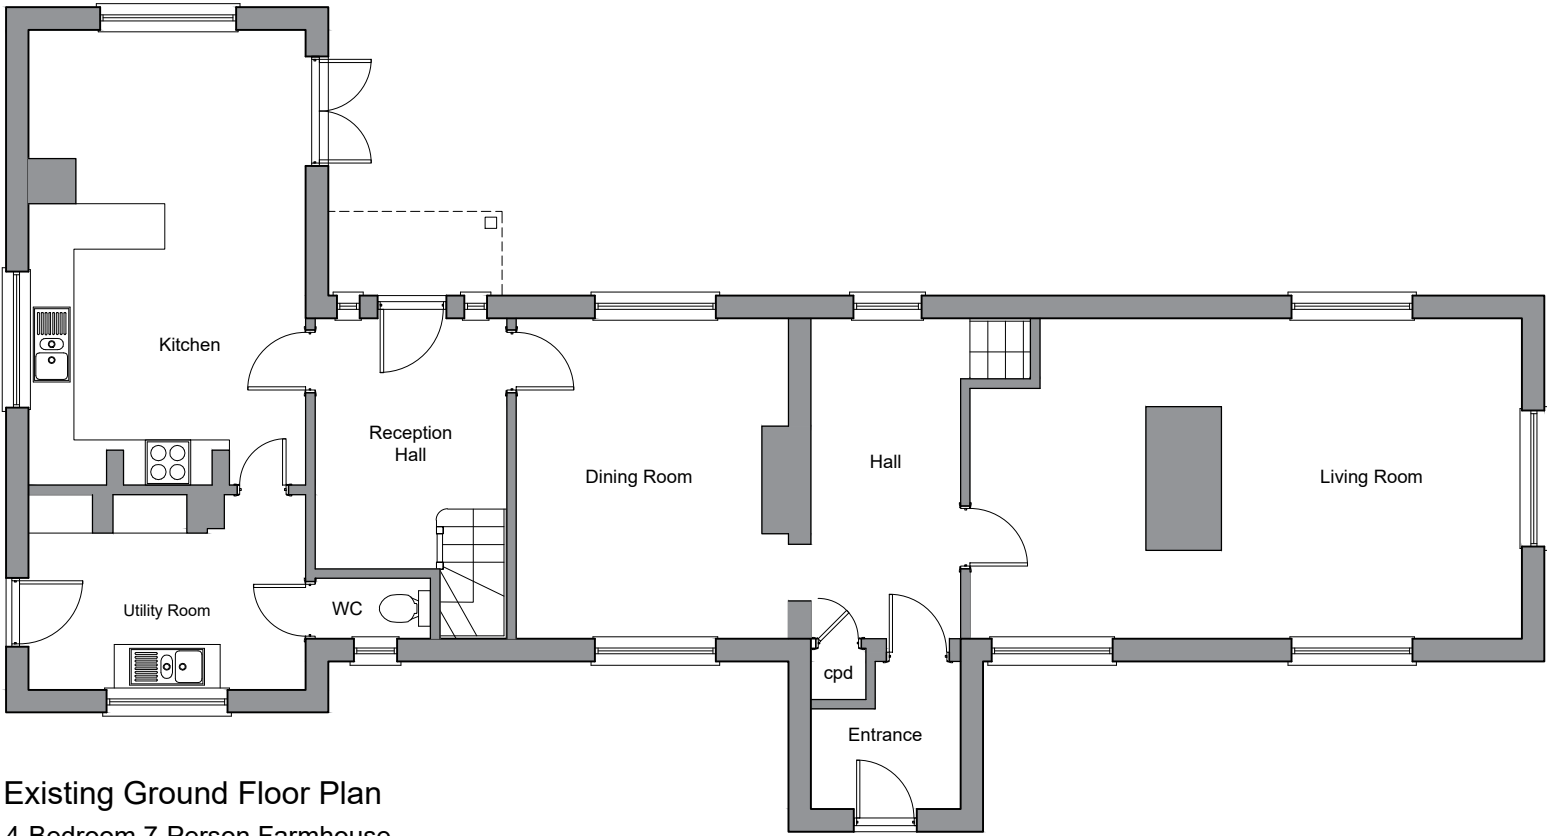

Existing Ground Floor Plan
4-Bedroom 7-Person Farmhouse

P02	client added	26.09.26
P01	First Issue	21.09.26
Rev	Amendments	Date
Document Status		
For Approval		
Client Name		
Flying Lobster Aviation and Land Ltd		
Project Name		
Tillinghurst Farm, Ardingly		
Scale	Project No.	Date Created
A3 – 1:100	TILL26	SEPT 26
Document Title		
Existing Floor Plans		
Document Reference		Revision
PL02		P02