



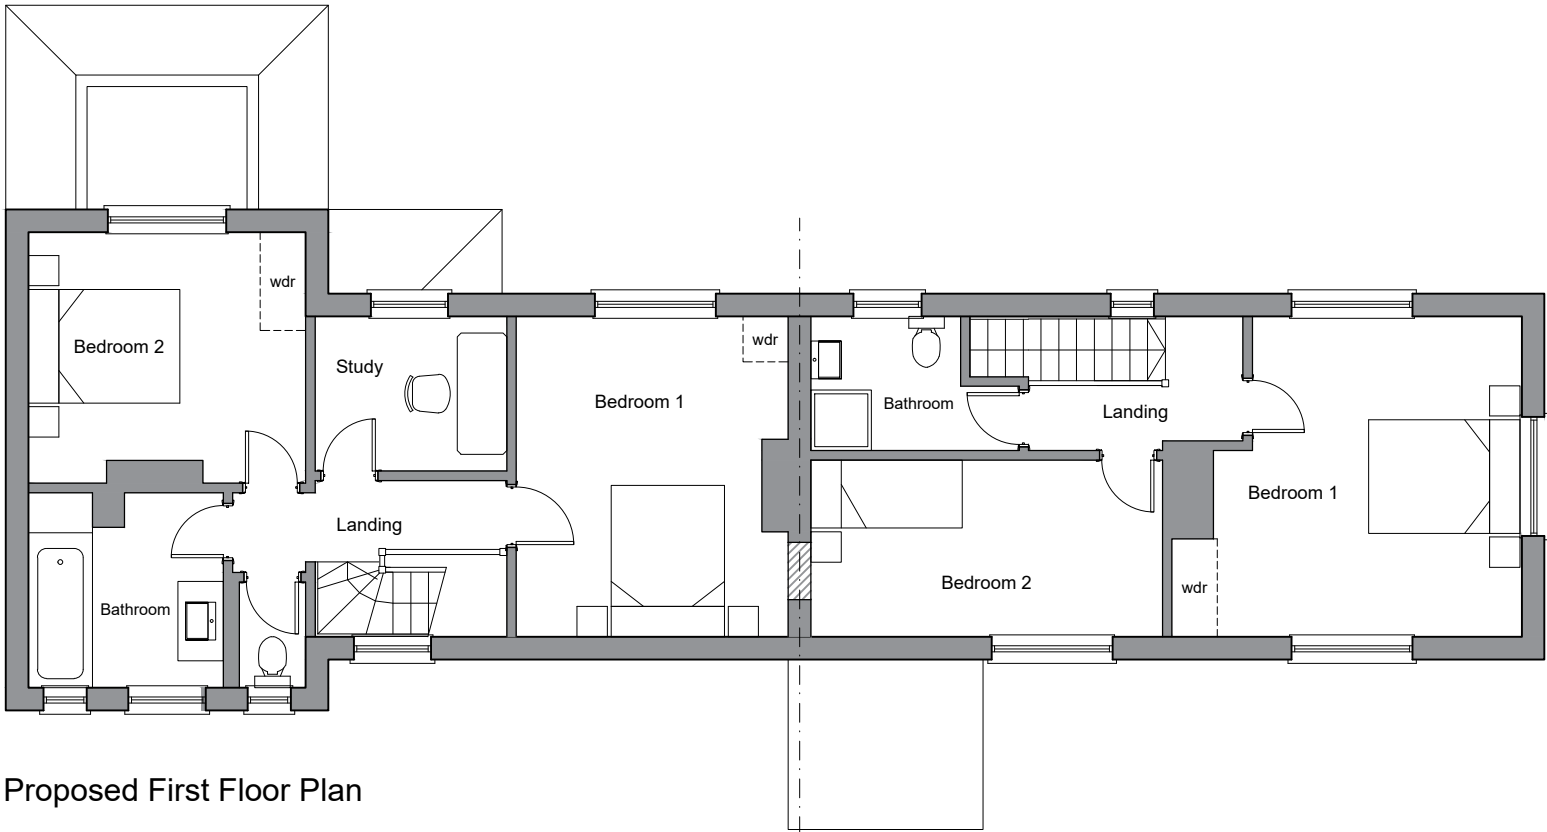

Proposed First Floor Plan

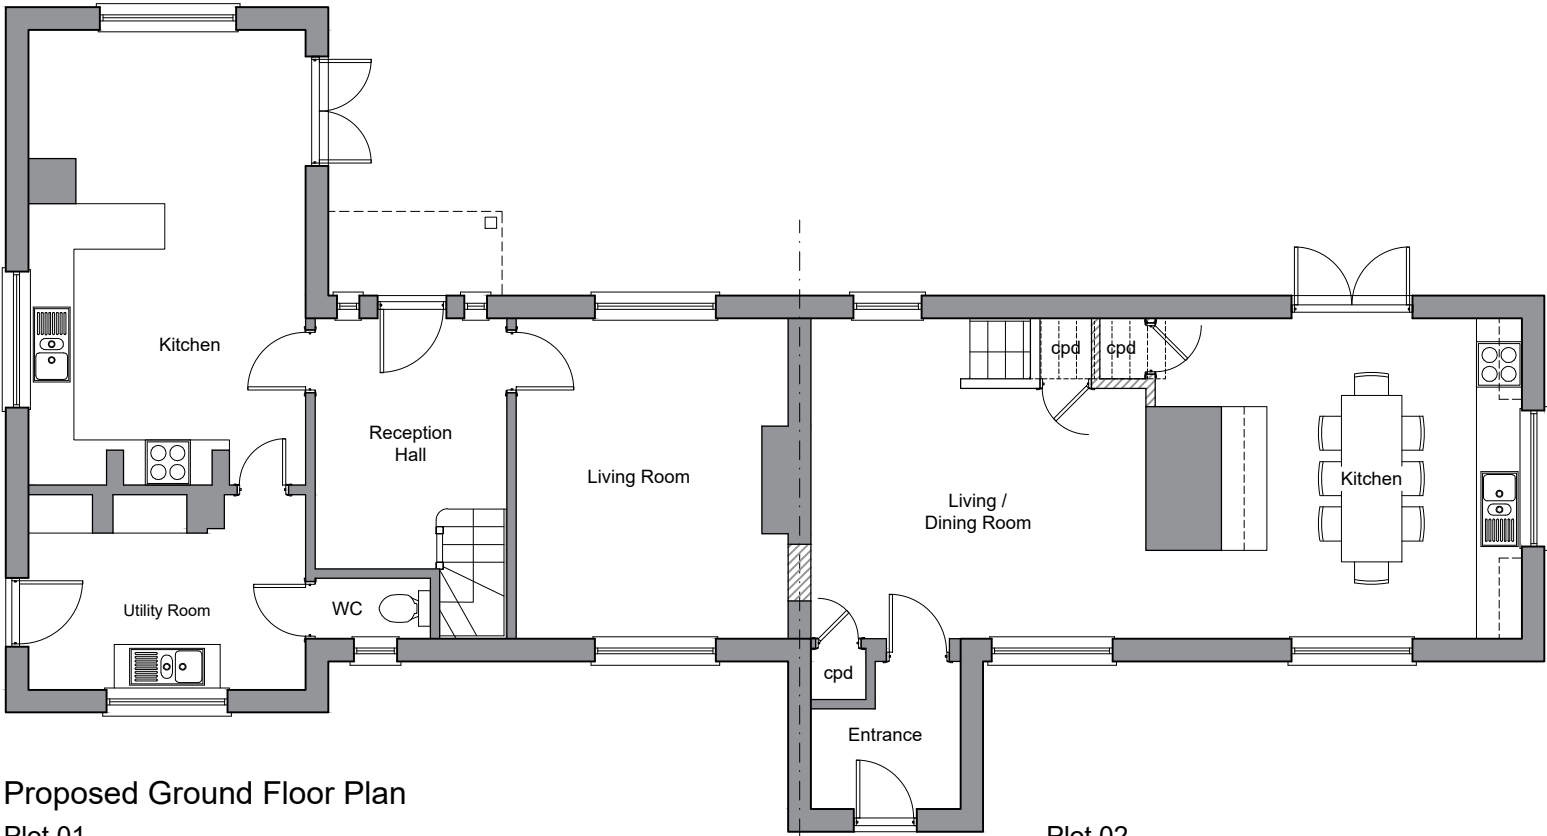

Proposed Ground Floor Plan

Plot 01
2-Bedroom 4-Person Farmhouse
103.92 sqm

Plot 02
2-Bedroom 3-Person Farmhouse
78.54sqm

P03	client added	26.09.26
P02	Revised to client comment	23.09.26
P01	First Issue	21.09.26
Rev	Amendments	Date
Document Status		
For Approval		
Client Name		
Flying Lobster Aviation and Land Ltd		
Project Name		
Tillinghurst Farm, Ardingly		
Scale	Project No.	Date Created
A3 – 1:100	TILL26	SEPT 26
Document Title		
Proposed Floor Plans		
Document Reference		Revision
PL03		P03