


Do Not Scale, except for planning purposes. All dimensions and conditions are to be checked on site prior to preparing drawings or commencing any work. © This drawing is the property of SETT Planning & Architecture Limited and protected by the Copyright, Designs and Patents Act, 1988

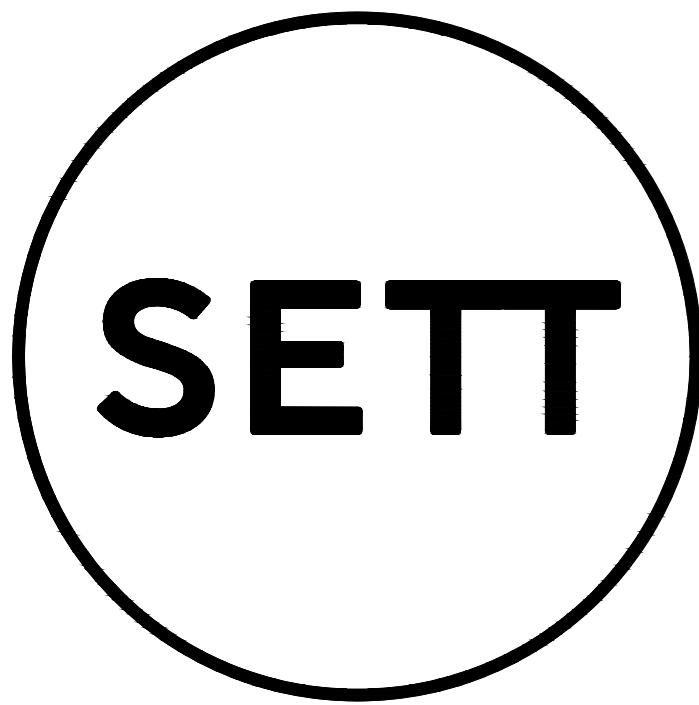


Roebuck House - 5 Roebuck Close - Reigate - RH2 7ER
01737 944 766 - hello@sett-pa.com - www.sett-pa.com

Rev.	Date	Notes	Drawn	Checked
A	01/05/2025	Section 73 submission	ODS	CG
B	02/06/2025	Site boundary amended	ODS	CG



1:500 Existing Site Layout
01

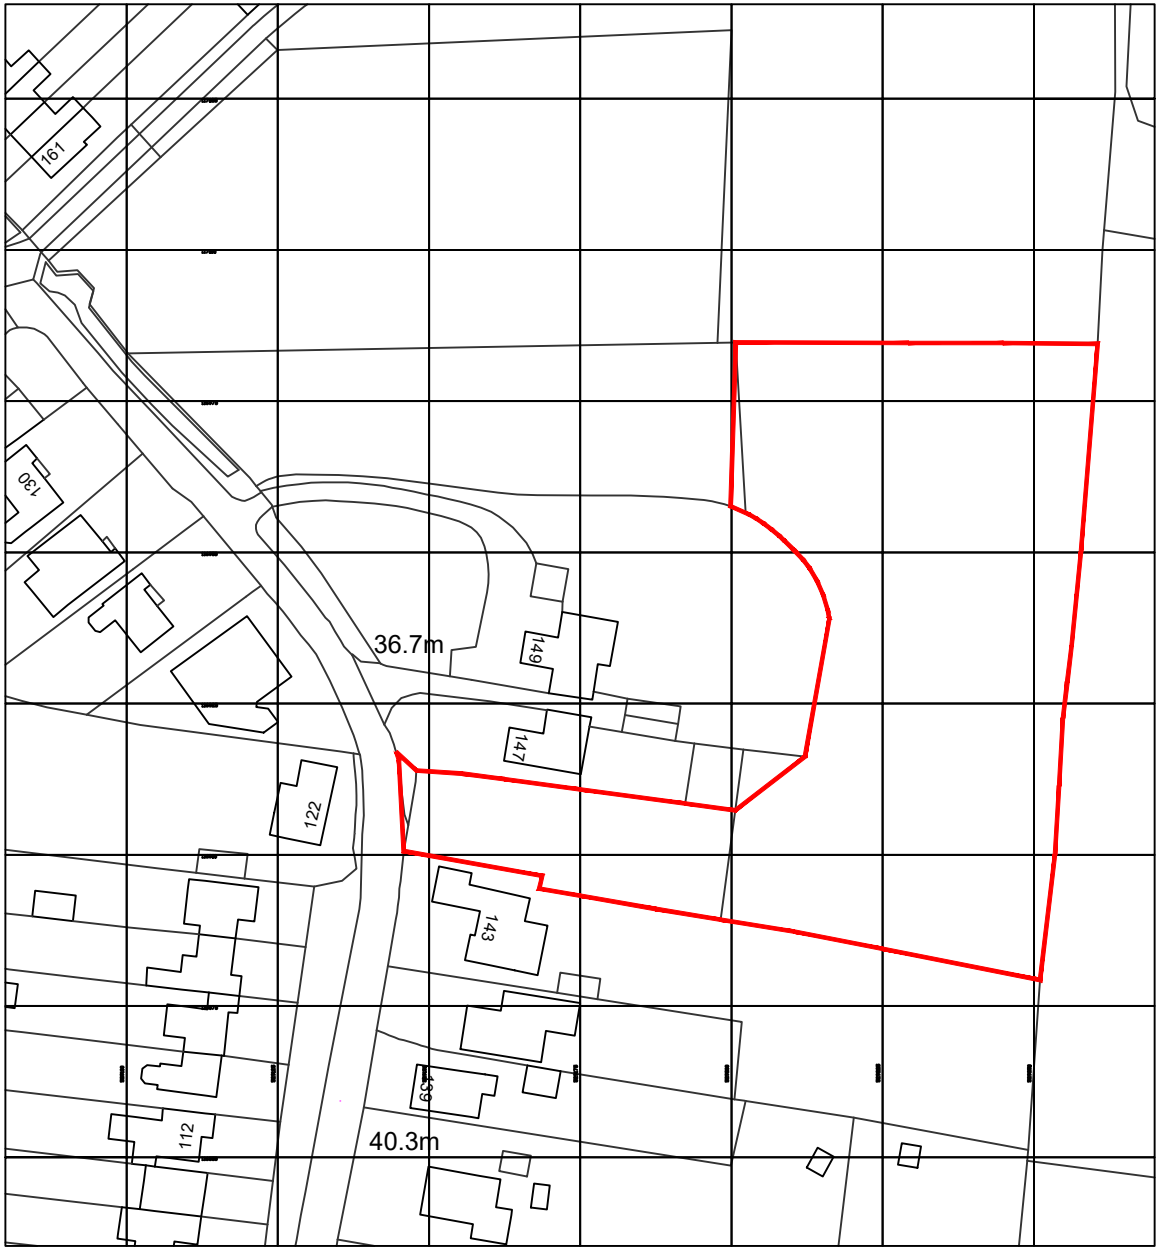

Ordnance Survey, (c) Crown Copyright 2025. All rights reserved. Licence number 100022432

1:1250 Location Plan
02



Client: Earlswood Homes			
Project: Land off College Lane Hurstpierpoint			
Drawing: Existing Site Layout and Location Plan Drawing description			
Scale: As indicated @A1	Drawn By: ODS	Checked By: CG	Issued For: INFORMATION
Drawing No. 01497 PL06			Revision B