


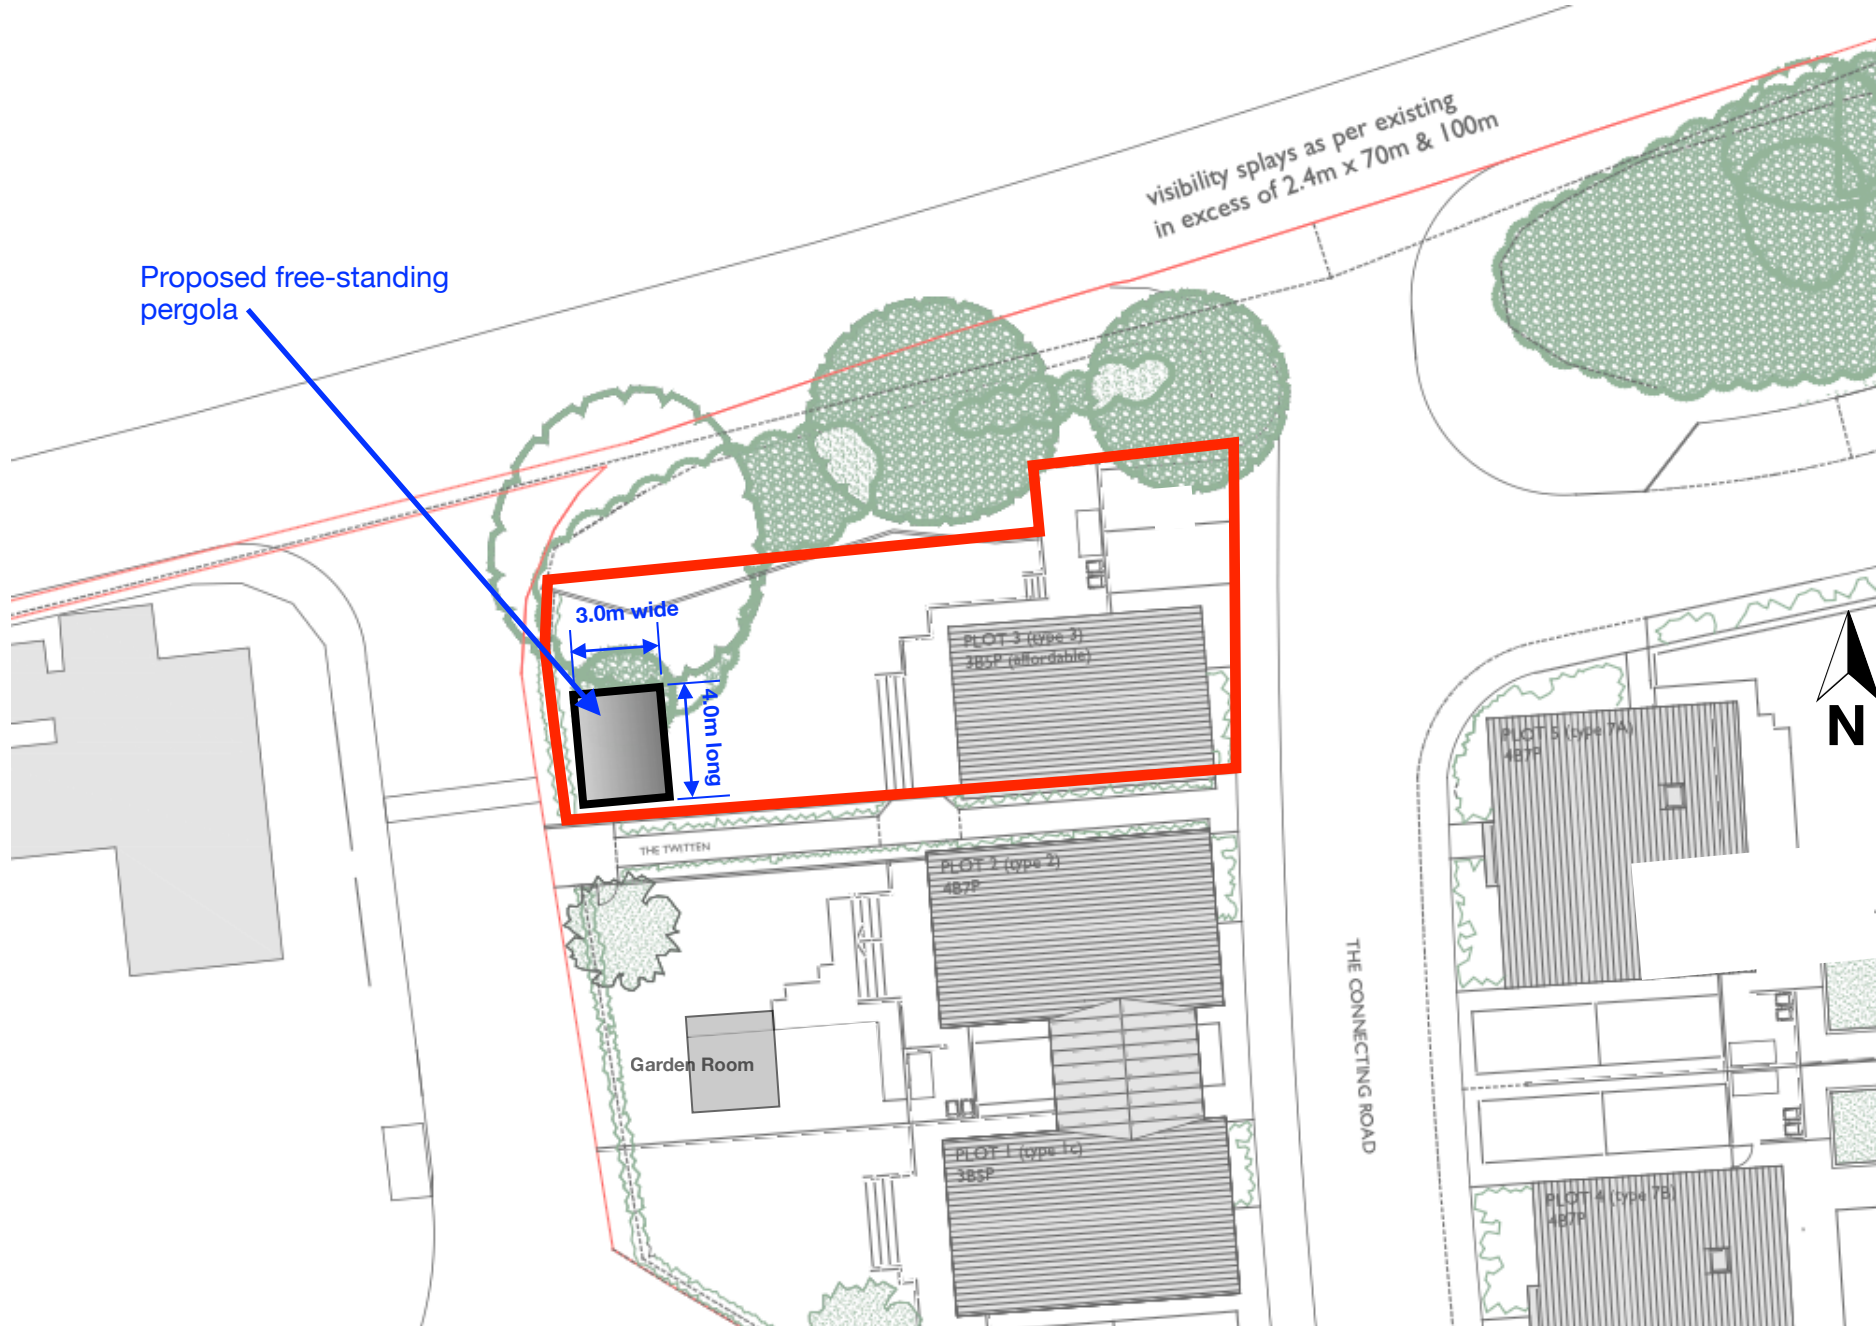

2 Horsgate Rise
Cuckfield
Haywards Heath
West Sussex
RH17 5SQ

Project:	Proposed Pergola, 2 Horsgate Rise, Cuckfield, RH17 5SQ
Plan Title:	Proposed Site Layout Plan
Date:	21st July 2026