


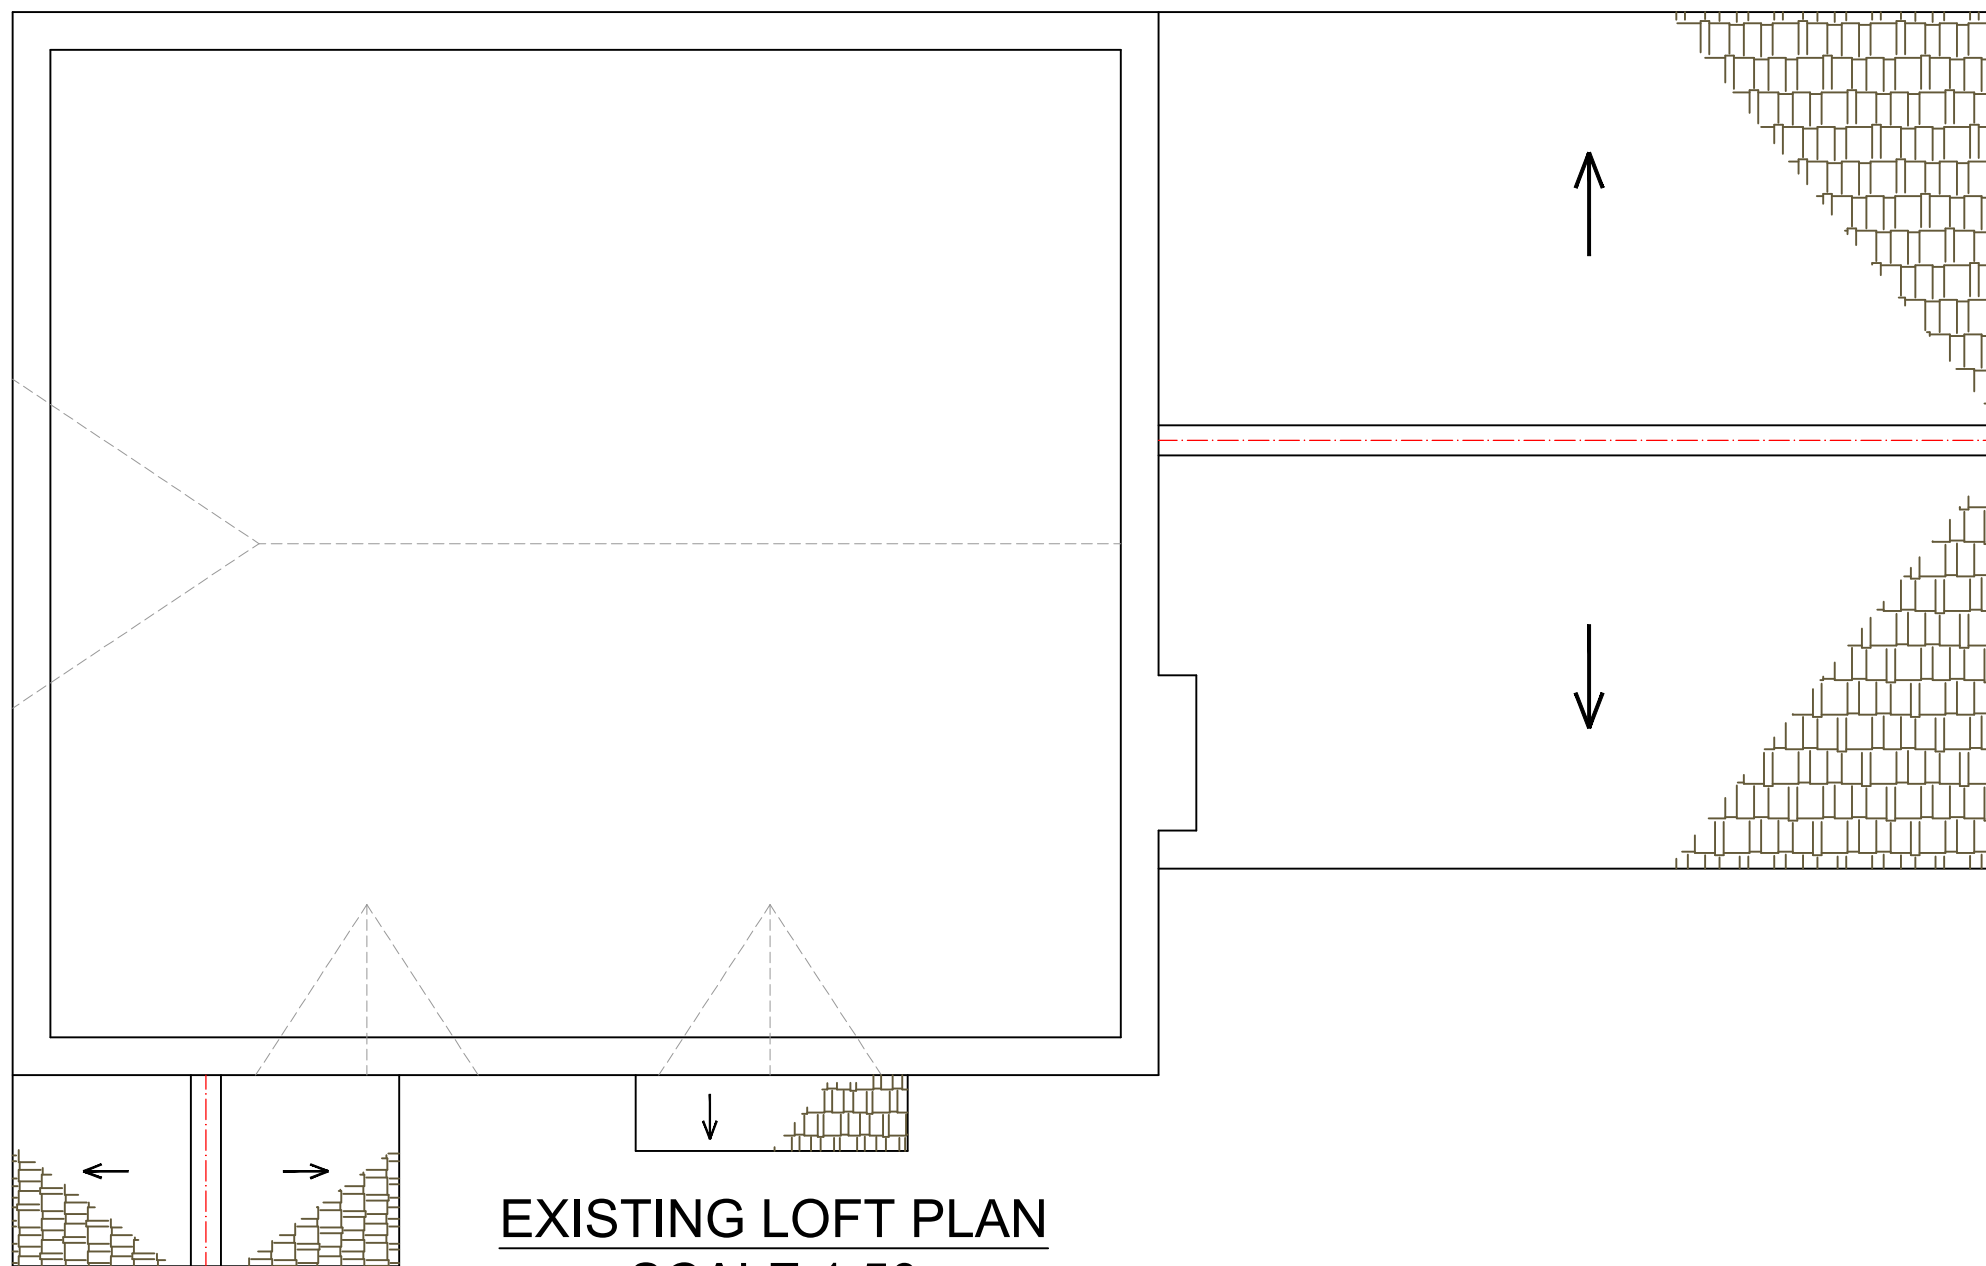

www.FastPlansUK.co.uk

Project: Garage Conversion.

Address: 23 BLUEBELL CLOSE RH19 1RS

Scale: 1:50 @ A3	Dwg. no: A03
------------------	--------------

Drawn by: O.B.S	Date Drawn: 01-SEP-2025
-----------------	-------------------------

For Drawings Tel: 0208 154 5569

E-mail: plans@FastPlansUK.co.uk