




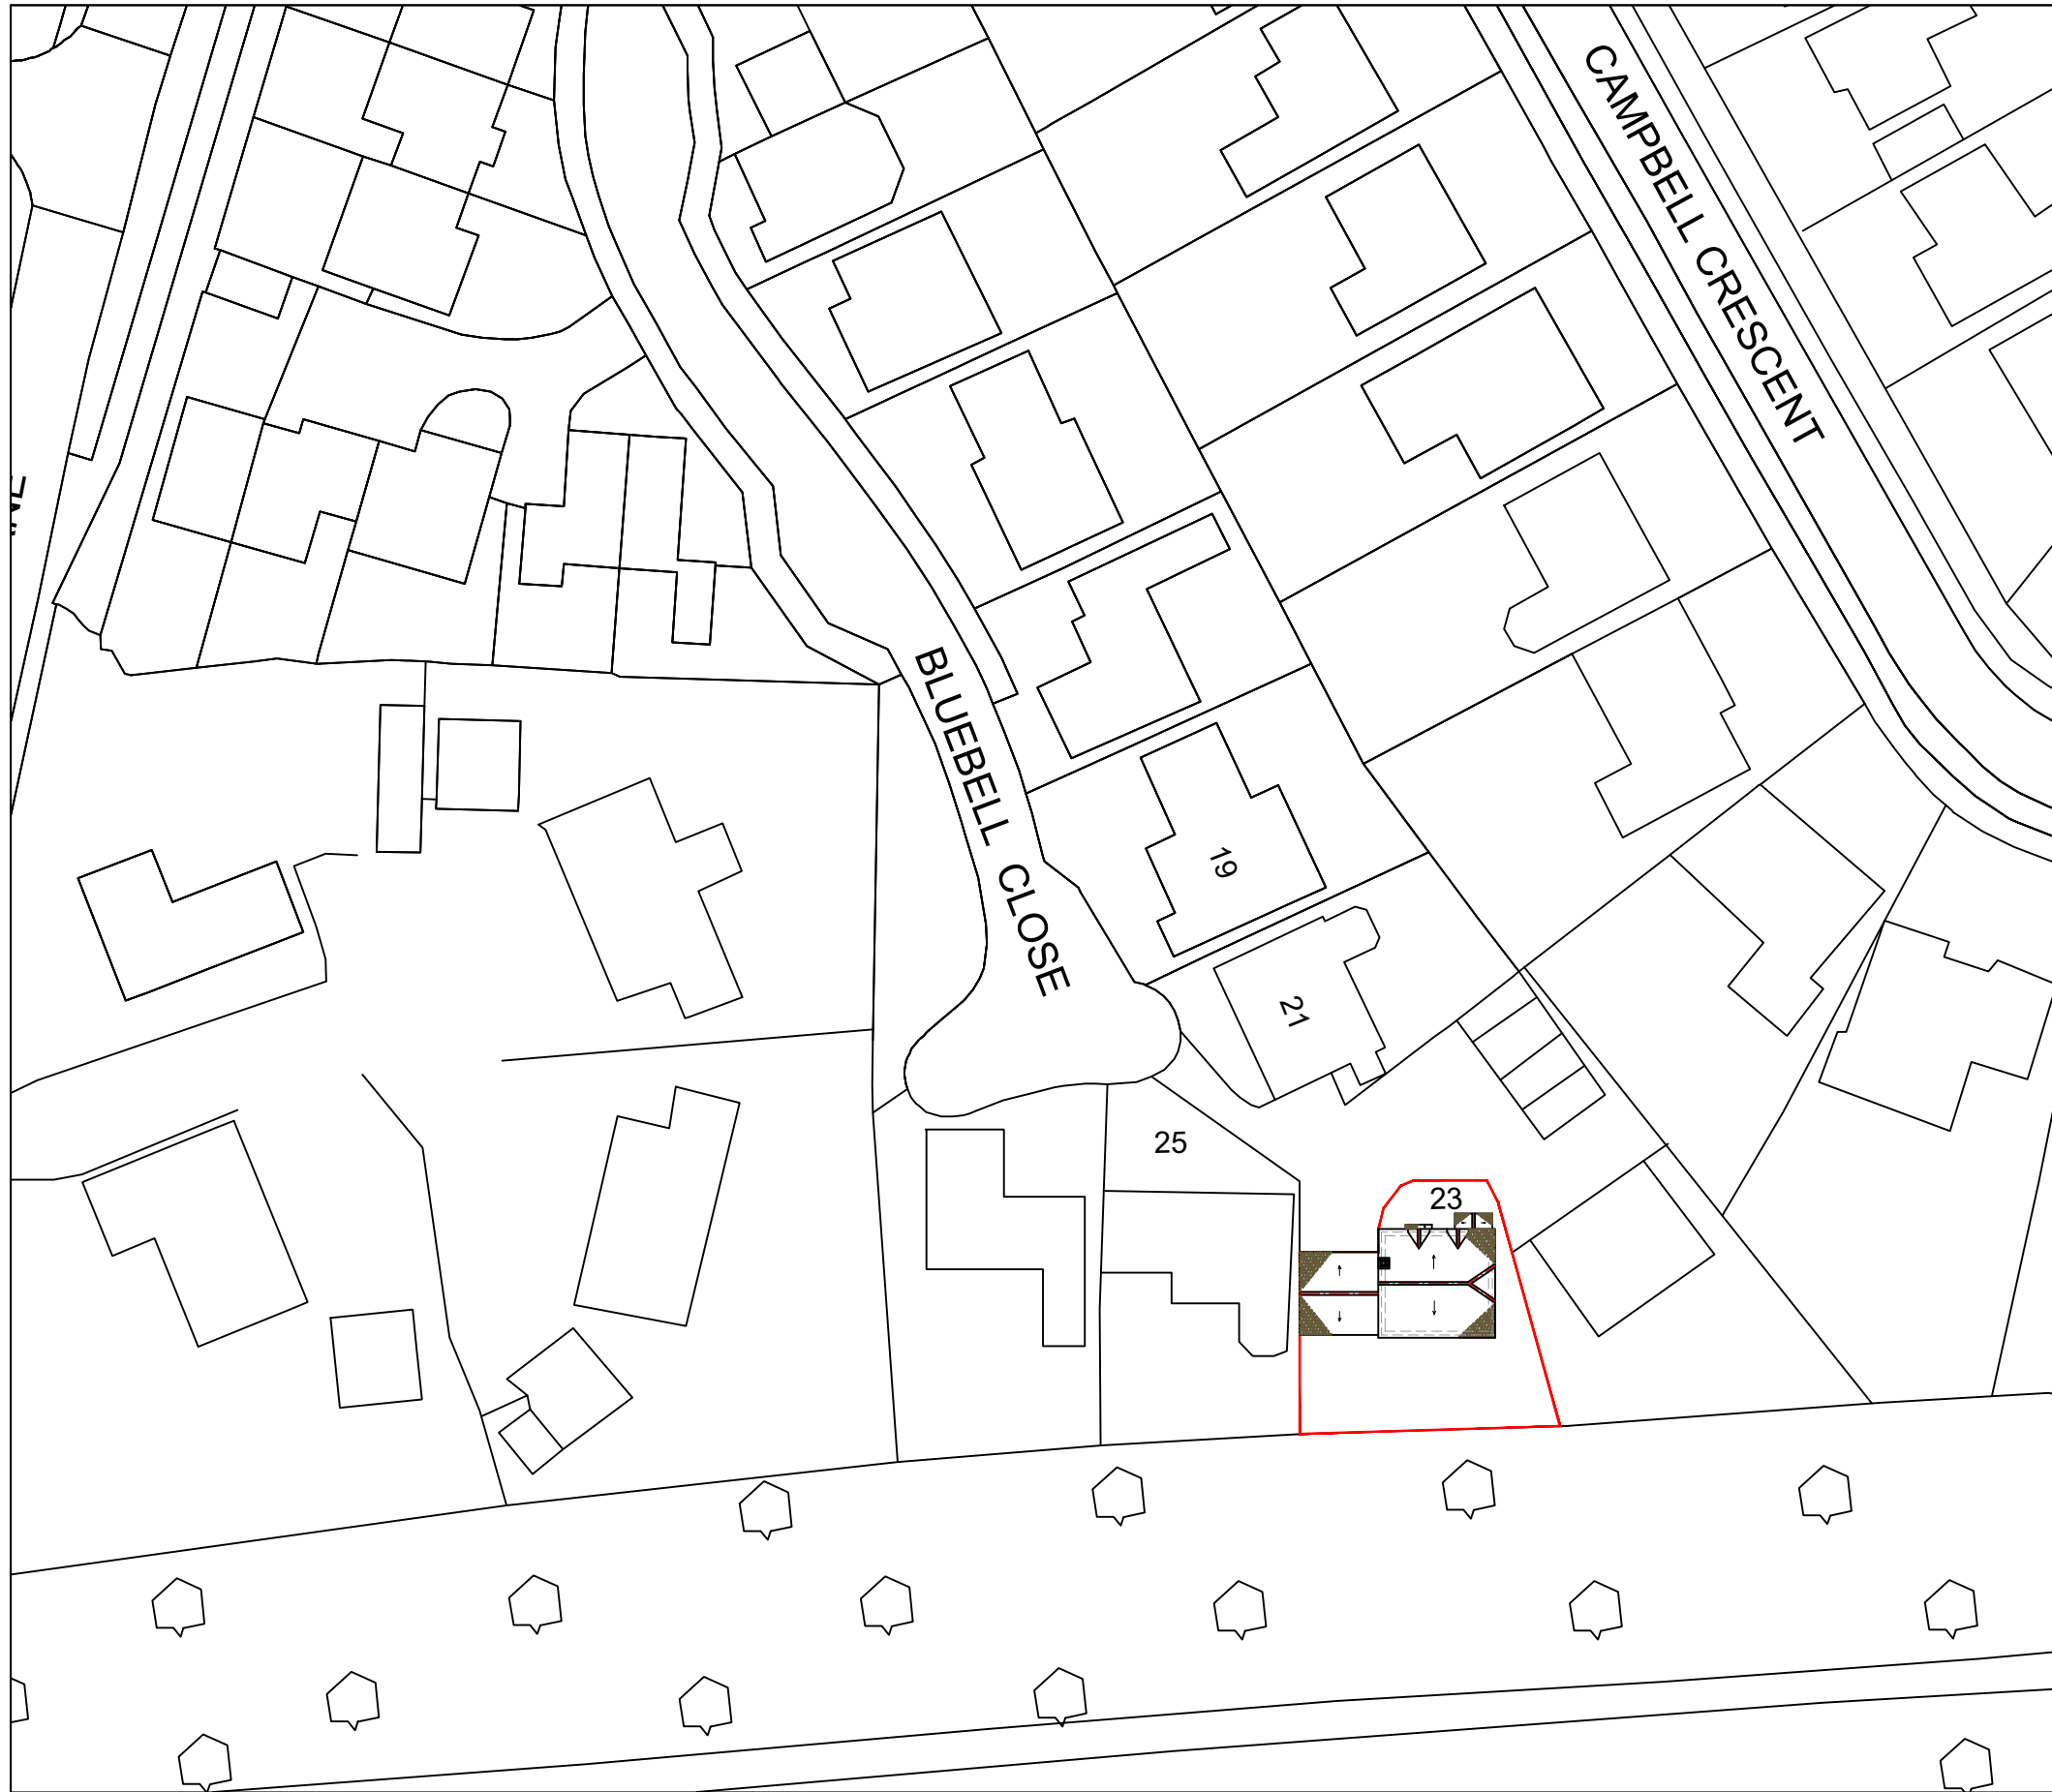

BLOCK PLAN
SCALE 1:500

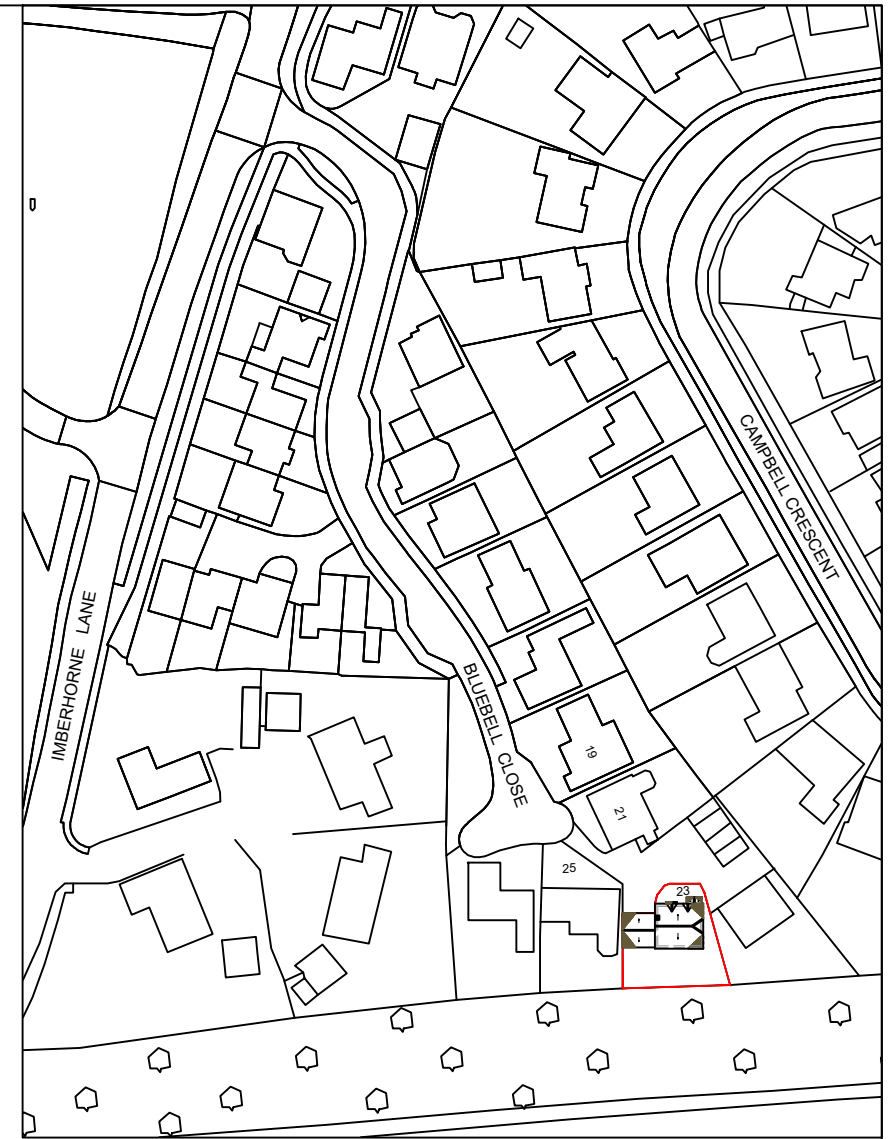

LOCATION PLAN
SCALE 1:1250

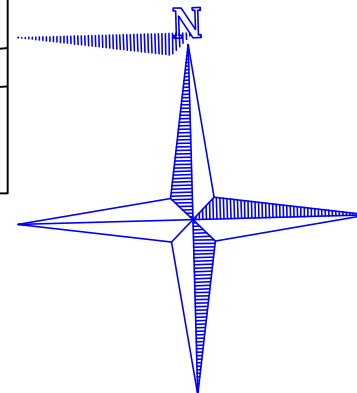

www.FastPlansUK.co.uk

Project: Garage Conversion.

Address: 23 BLUEBELL CLOSE RH19 1RS

Scale: 1:500 @ A3	Dwg. no: A10
Drawn by: O.B.S	Date Drawn: 01-SEP-2025

For Drawings Tel: 0208 154 5569

E-mail: plans@FastPlansUK.co.uk