

116460 N

525960 E

525970 E

525980 E

525990 E

526000 E

526010 E

526020 E

526030 E

526040 E

526050 E

526060 E

526070 E

116450 N

116450 N

116440 N

116440 N

116430 N

116430 N

116420 N

116420 N

116410 N

116410 N

116400 N

116400 N

116390 N

116390 N

116380 N

116380 N

116370 N






116370 N

116360 N

116360 N

116350 N

116350 N

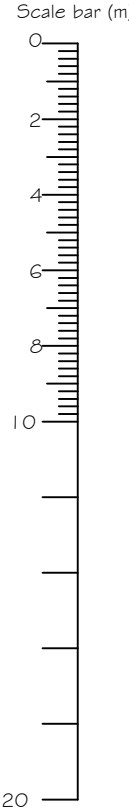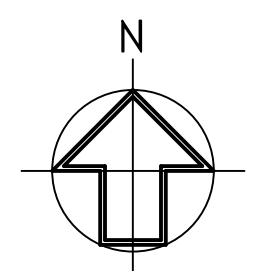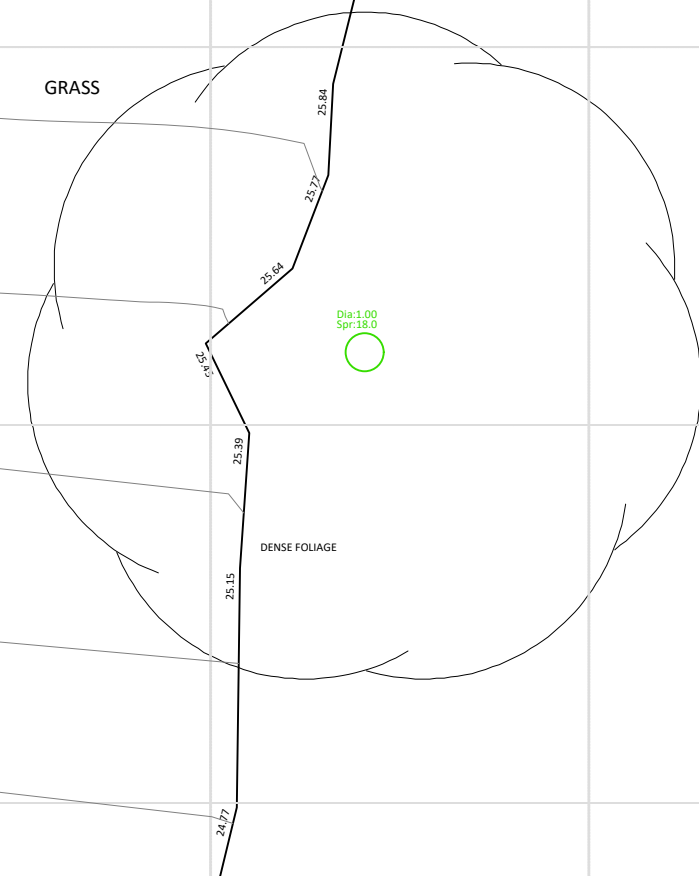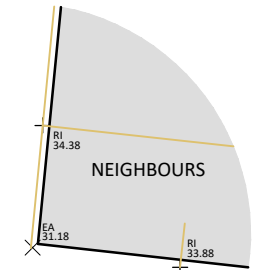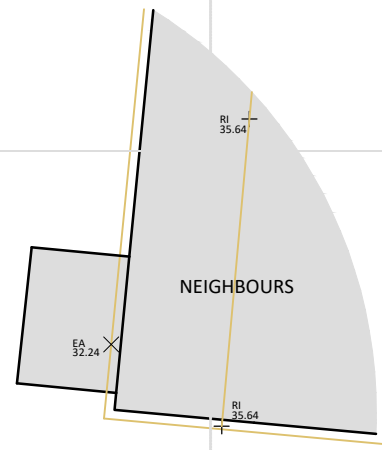

NOTES
WRITTEN DIMENSIONS TO BE TAKEN IN PREFERENCE TO SCALE, AND
ARE TO BE CHECKED ON SITE PRIOR TO COMMENCING WORK.
THIS DRAWING IS TO BE READ IN CONJUNCTION WITH ALL OTHER
DOCUMENTS RELATING TO THIS PROJECT.
ANY DISCREPANCIES ARE TO BE REFERRED IMMEDIATELY TO THE
PROJECT DESIGNER.
THIS DRAWING IS COPYRIGHT, AND SHOULD NOT BE USED OR
REPRODUCED WITHOUT PERMISSION.
IT IS THE CONTRACTOR'S RESPONSIBILITY TO ENSURE COMPLIANCE
WITH THE BUILDING REGULATIONS.

REV B ADDITIONAL NOTES ADDED 15.10.23
REV A ADDITIONAL NOTES ADDED 14.10.23
REV DESCRIPTION DATE

PROJECT
'BOWLEYS'
CHURCH LANE
ALBOURNE
WEST SUSSEX

DRAWING TITLE
EXISTING SITE LAYOUT PLAN

SCALE 1:200 @A3 DRAWN BY AD DATE DEC 24

DWG NO 1389J03 REV, B