

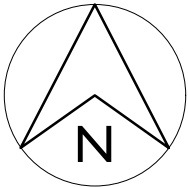


Revision / Risk Assessment No.	Init.	Date
--	--	--/--/--

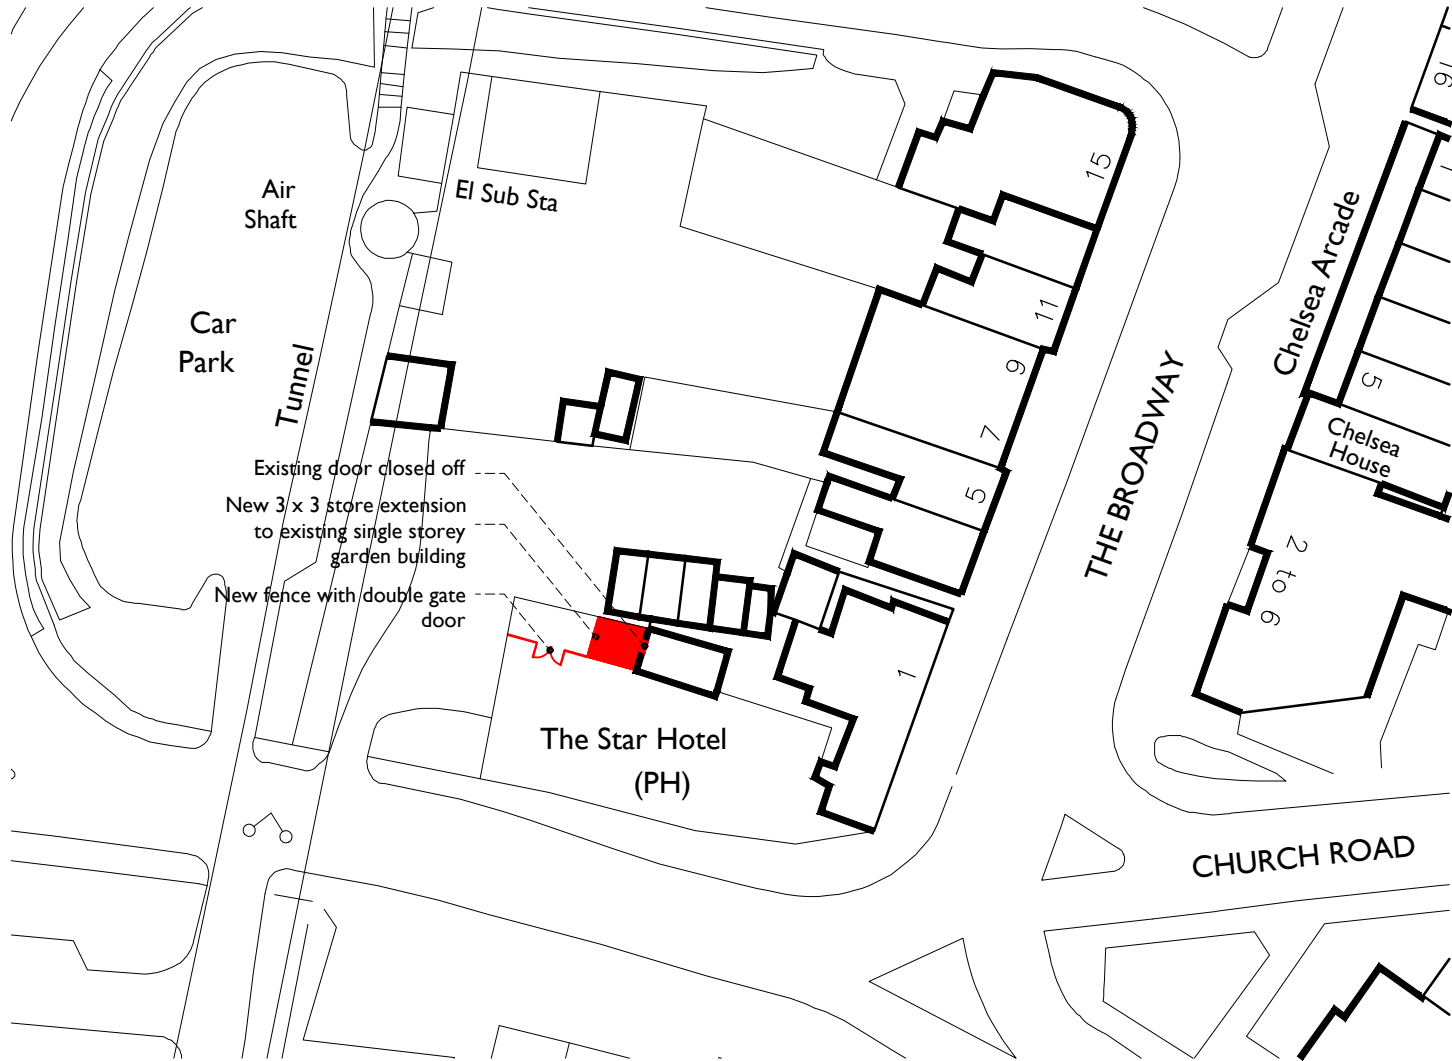

BLOCK PLAN 1/500

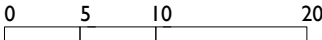

© Crown Copyright. All rights reserved. Licence number 100020449

hello@blackdogdesign.co.uk | blackdogdesign.co.uk | 01279 354 842

Client
Greene King

Project Title
The Star
1 The Broadway
Haywards Heath RH16 3AQ

Drawing Title
PROPOSED
Block plan
PLANNING

Scale	Date	Drawn By
1 / 500 @ A3	OCT 2025	DW
Project No.	Drawing No.	Revision
BKDG 323	PR002	--