




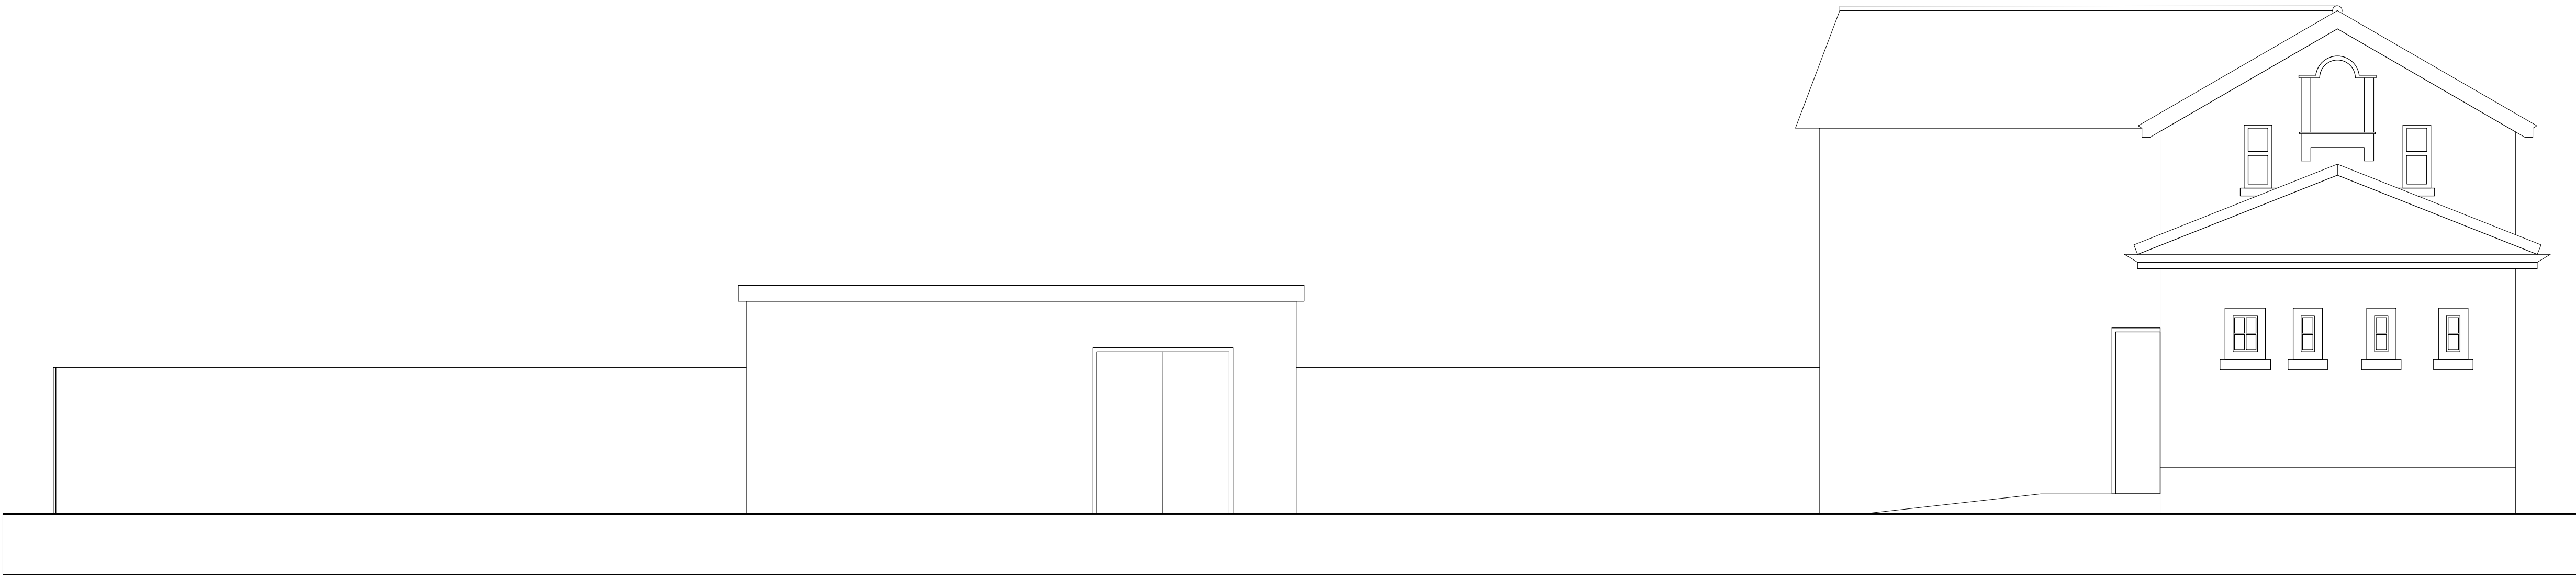

existing side elevation

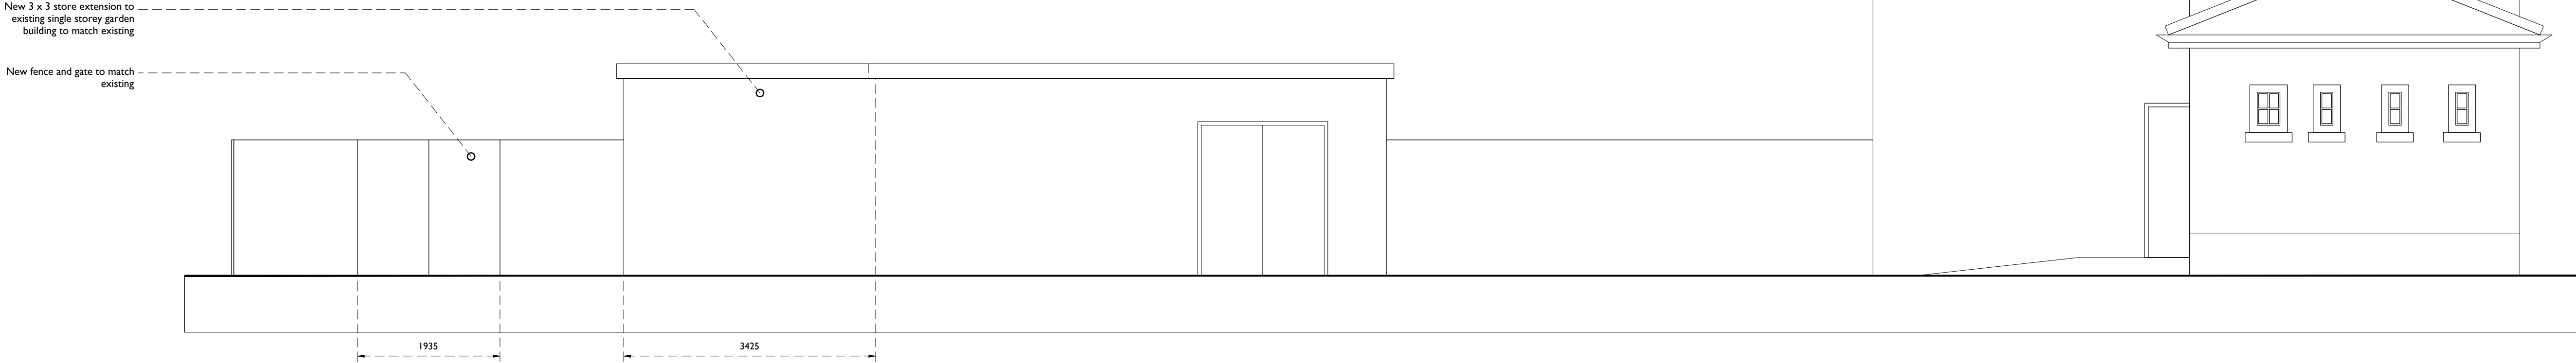

proposed side elevation

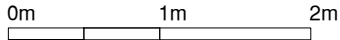