
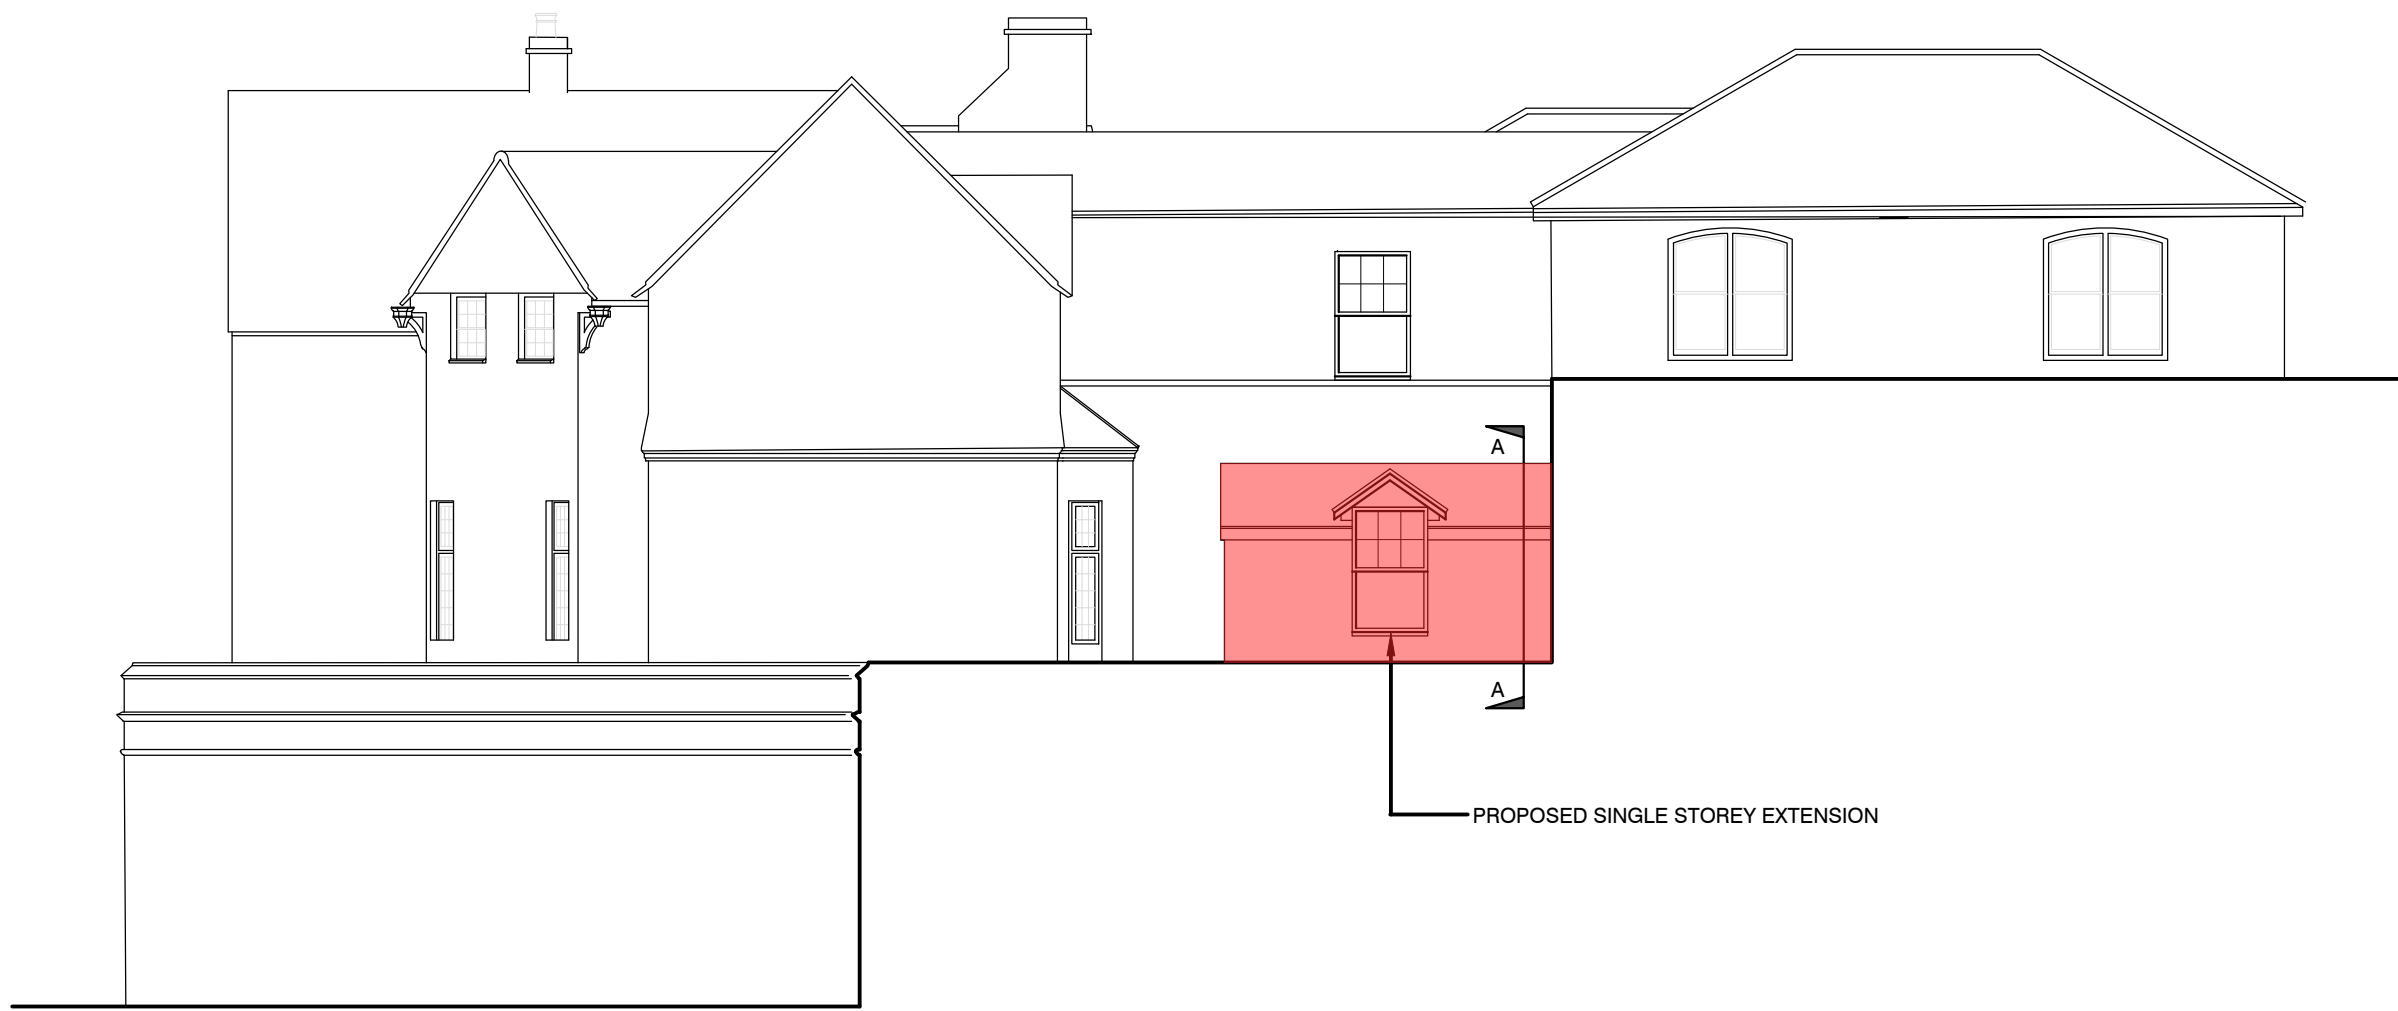
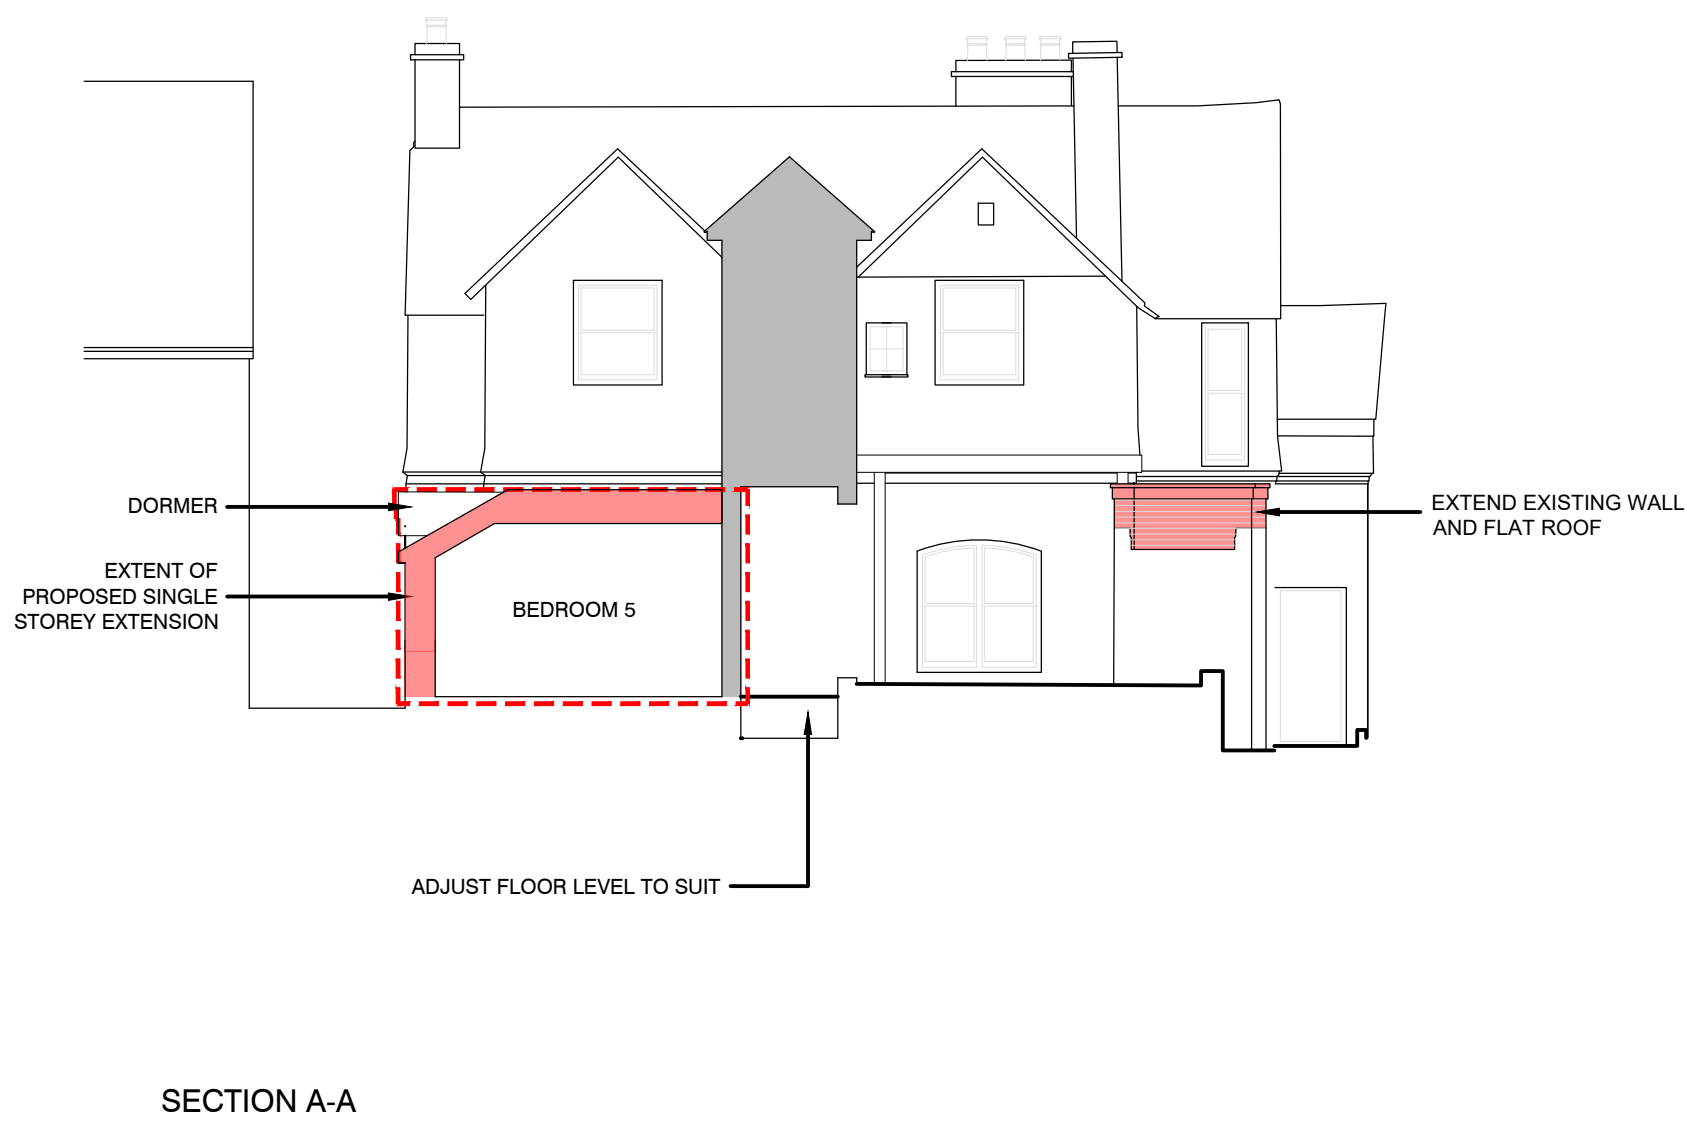
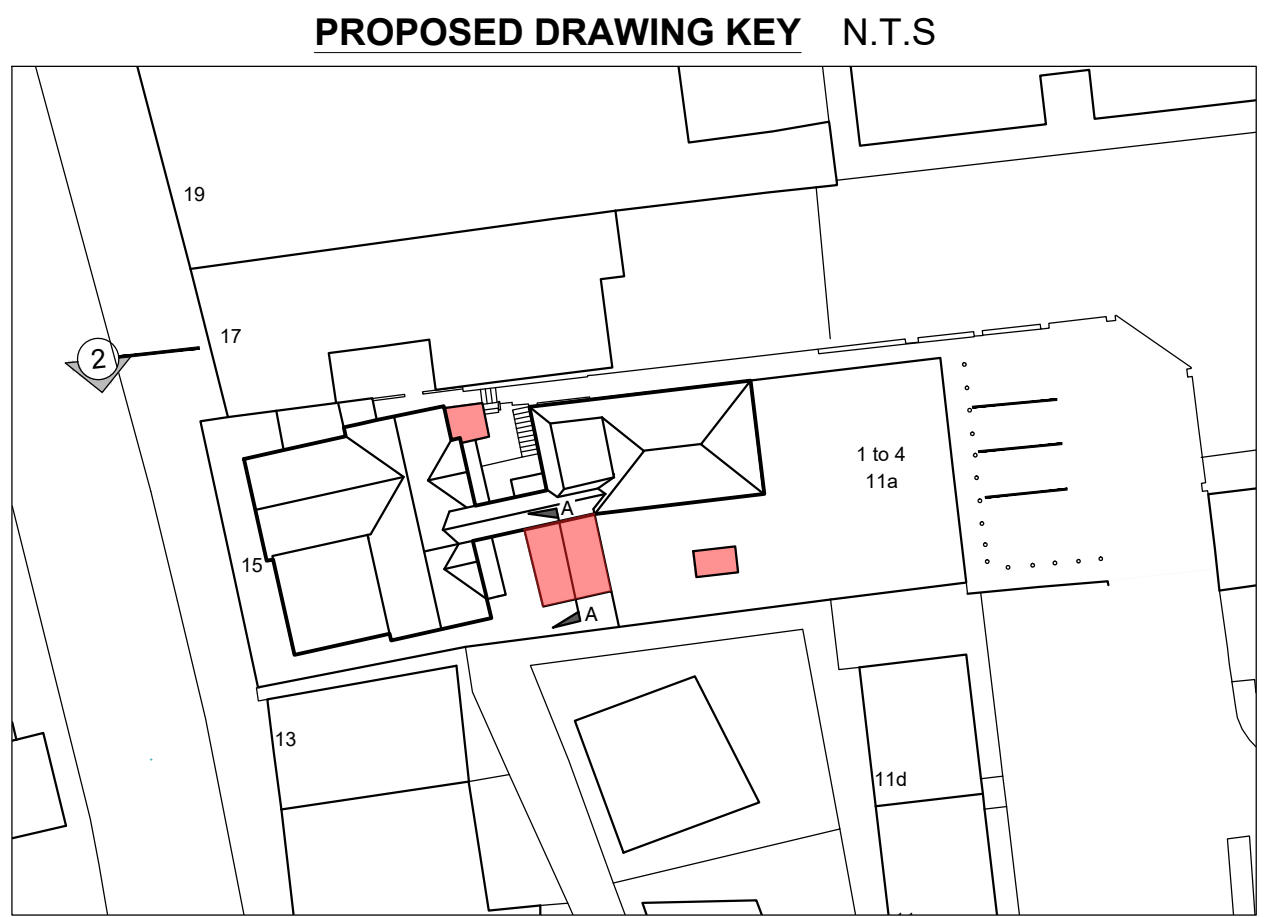


DISCLAIMER NOTE:
ADJACENT PROPERTIES AND BOUNDARIES ARE SHOWN FOR ILLUSTRATIVE PURPOSES ONLY AND HAVE NOT BEEN SURVEYED UNLESS OTHERWISE STATED.
ALL AREAS SHOWN ARE APPROXIMATE AND SHOULD BE VERIFIED BEFORE FORMING THE BASIS OF A DECISION.
DO NOT SCALE OTHER THAN FOR PLANNING APPLICATION PURPOSES.
ALL DIMENSIONS MUST BE CHECKED BY THE CONTRACTOR BEFORE COMMENCING WORK ON SITE.
NO DEVIATION FROM DRAWING WILL BE PERMITTED WITHOUT THE PRIOR WRITTEN CONSENT OF ASCOT DESIGN.
THE COPYRIGHT OF THIS DRAWING REMAINS WITH ASCOT DESIGN AND MAY NOT BE REPRODUCED IN ANY FORM WITHOUT WRITTEN CONSENT.
GROUND FLOOR SLAB, FOUNDATIONS, SUB-STRUCTURES, ETC. ALL WORK BELOW GROUND LEVEL IS SHOWN PROVISIONALLY. INSPECTION OF GROUND CONDITIONS IS ESSENTIAL PRIOR TO WORK COMMENCING.
REASSESSMENT IS ESSENTIAL WHEN THE GROUND CONDITIONS ARE APPARENT. AND REDESIGN MAY BE NECESSARY IN THE LIGHT OF SOIL CONDITIONS FOUND. THE RESPONSIBILITY FOR ESTABLISHING THE SOIL AND SUB-SOIL CONDITIONS RESTS WITH THE CONTRACTOR.

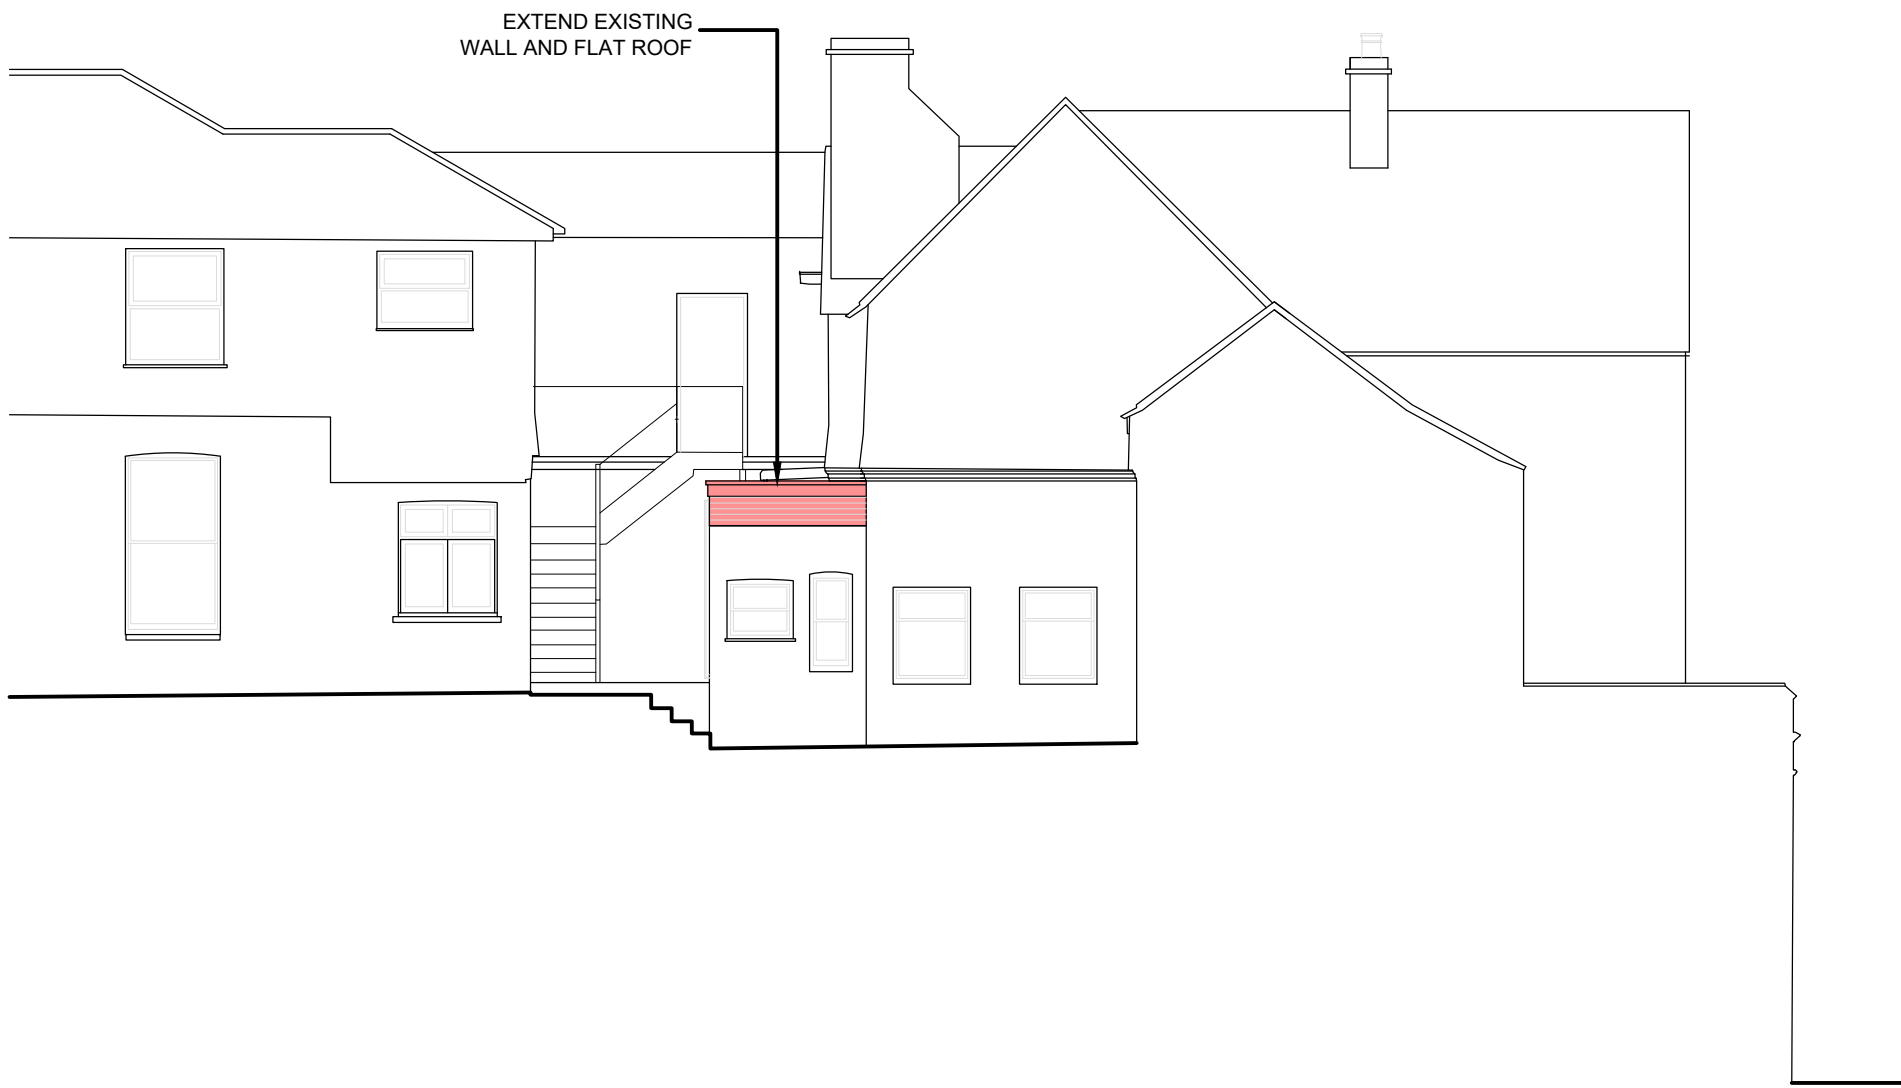

Rev	Date	Detail	Drawn	Chk
C	17-08-26	CHANGES TO ELEVATIONS		
B	11-06-26	FIRE ROUTE AMENDED		
A	13-05-26	AMENDMENTS TO WINDOWS DRAWINGS AMENDED AS PER CONSULTATION RESPONSE		

0 2m 4m 6m 8m 10m
0 100mm
SCALE 1:100

Status
PLANNING



HEAD OFFICE
Ashurst Manor,
Ashurst Park, Church
Lane, Sunninghill,
Ascot, SL5 7DD
Tel: 01344 299 330

MANCHESTER
No. 1 Booths Park,
Chelford Road,
Knutsford,
WA16 8GS
Tel: 01565 756 147

LONDON
29 Farm Street,
Mayfair,
London,
W1J 5RL
Tel: 020 39940015

Email: info@ascotdesign.com
www.ascotdesign.com



Client
EMH ELECTRICAL AND BUILDING SERVICES

Project Title
15 LONDON ROAD, EAST GRINSTEAD, RH19 1AJ

Drawing Title
PROPOSED ELEVATIONS

Scale	Date	Drawn	Rev
1:100 @ A1	FEB '26	D.Q	C

Drawing N°
25 - J4875 - 03 - 001

The Copyright in this document and design is confidential to
and the property of Ascot Design Limited.

THE EXTERNAL BUILDING FABRIC, INCLUDING GLAZING, VENTILATION AND WALL CONSTRUCTIONS, SHALL ACHIEVE SUITABLE SOUND INSULATION PERFORMANCE TO MITIGATE NOISE INGRESS FROM THE ADJACENT HIGH STREET AND SURROUNDING COMMERCIAL ACTIVITIES. DETAILED ACOUSTIC SPECIFICATIONS TO BE CONFIRMED AT BUILDING REGULATIONS STAGE AND IMPLEMENTED PRIOR TO CONSTRUCTION.