






amendments			auth	chkd
rev	date	comment		
A	25.06.26	Amendments as Conservation Officers comments	MR	GI
B	16.07.26	Further amendments in conjunction with A above	MR	GI

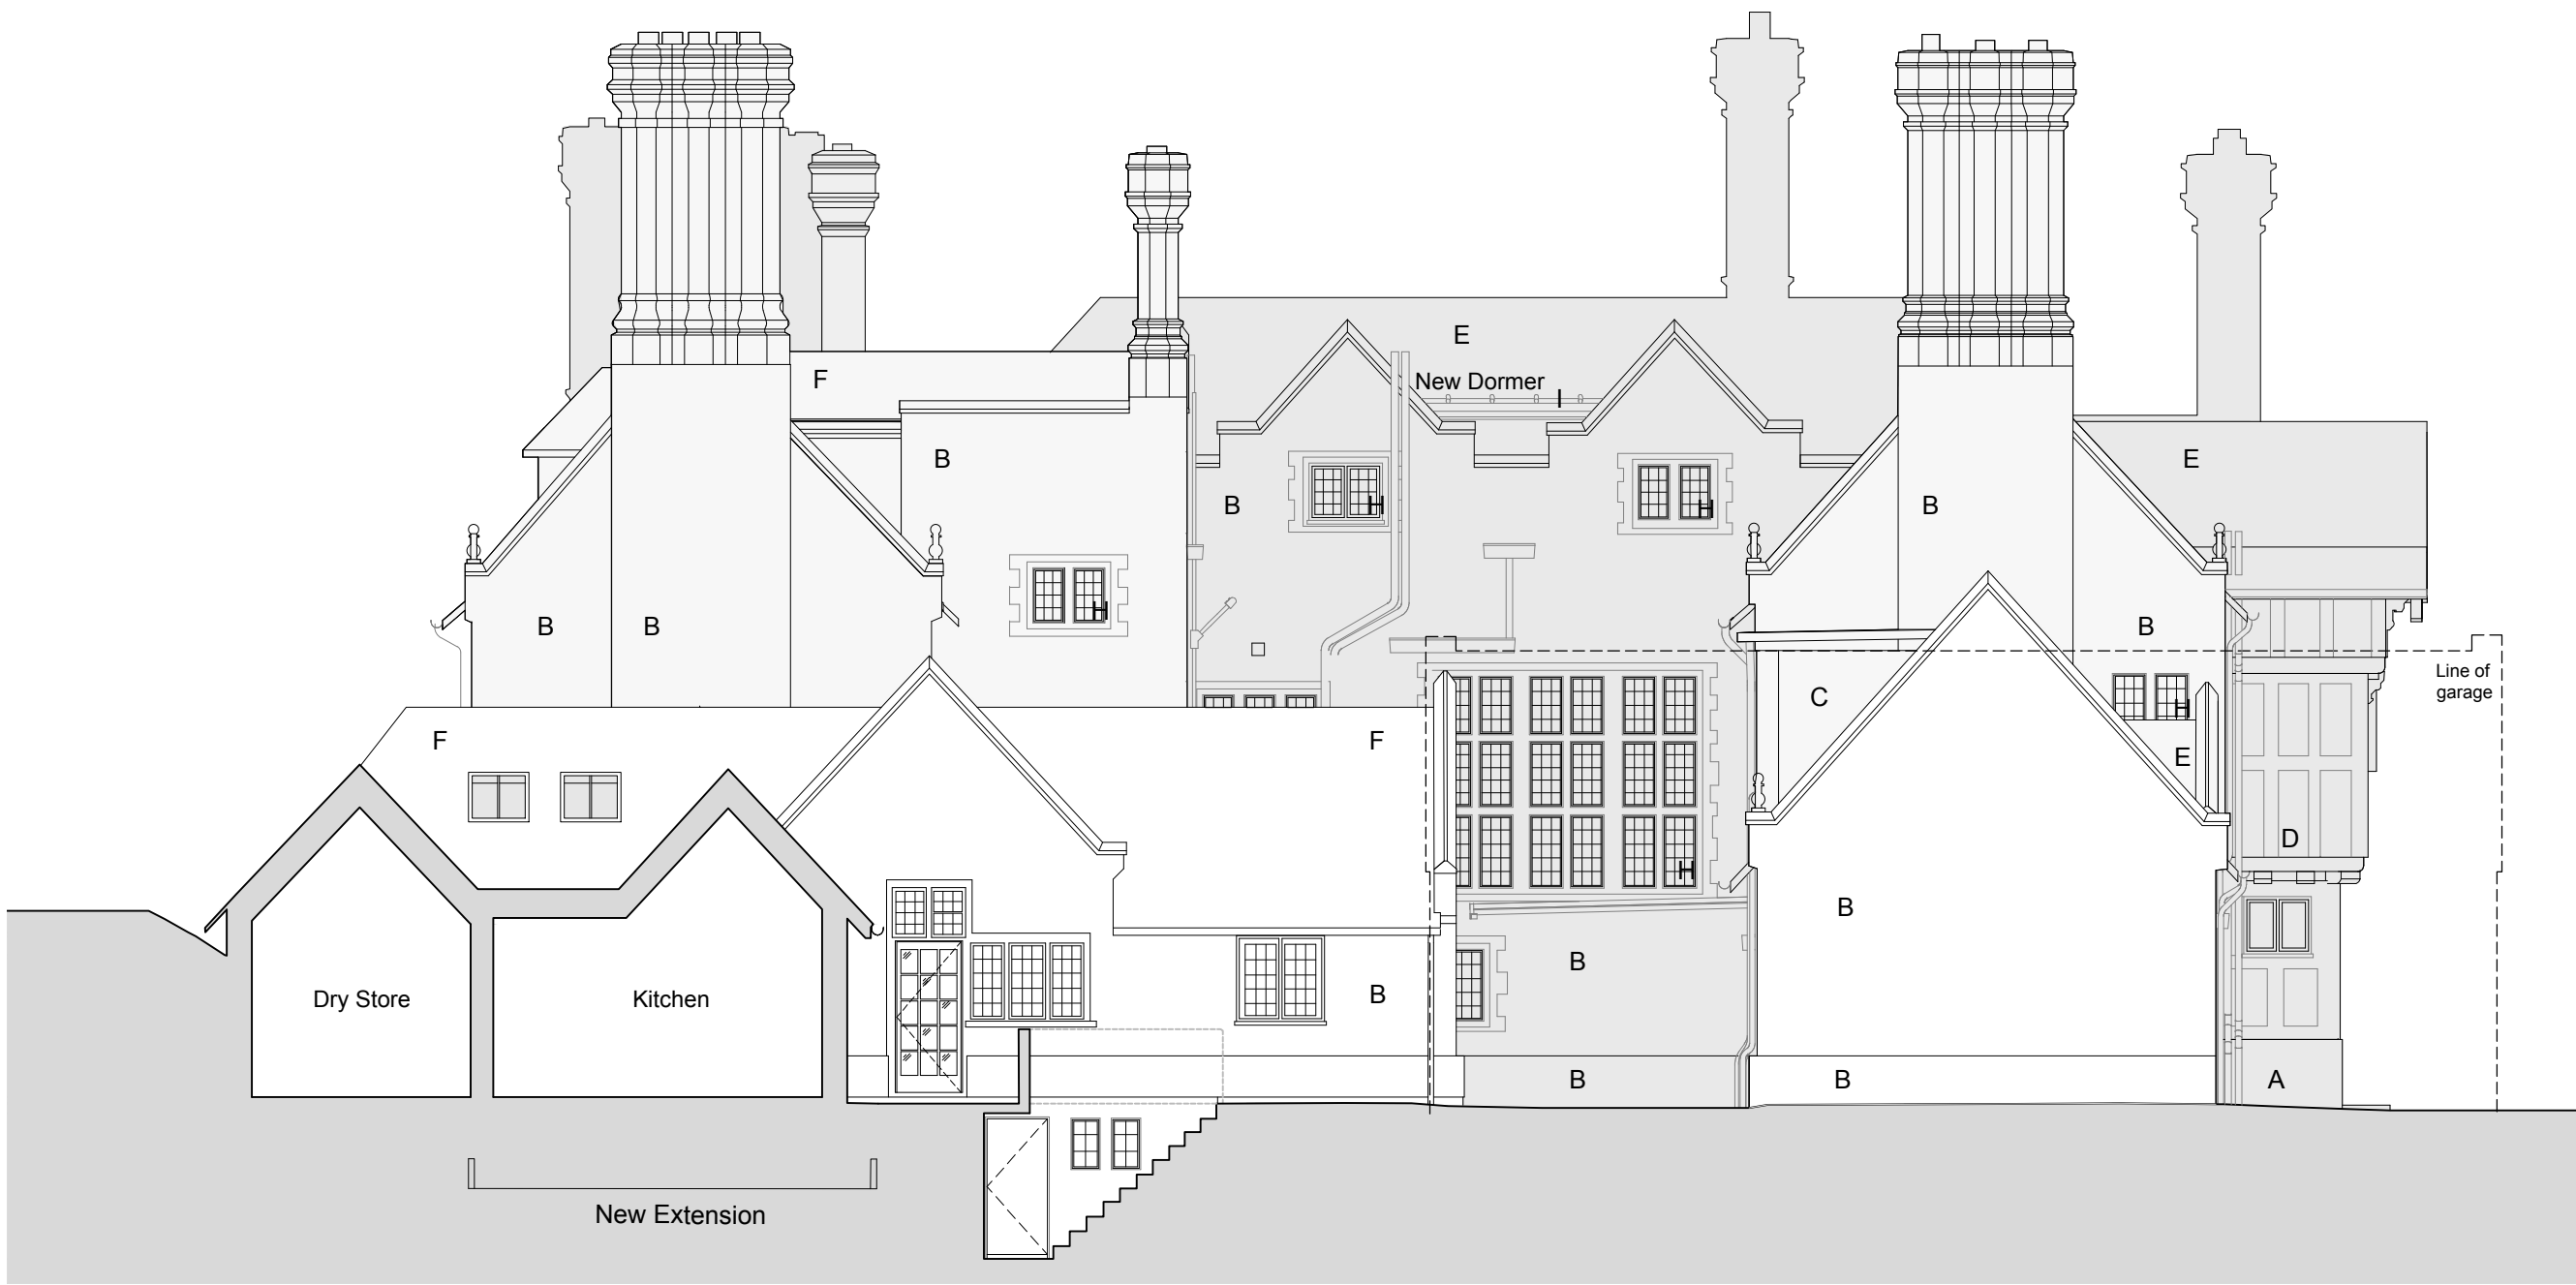


Proposed Sectional Elevation F-F

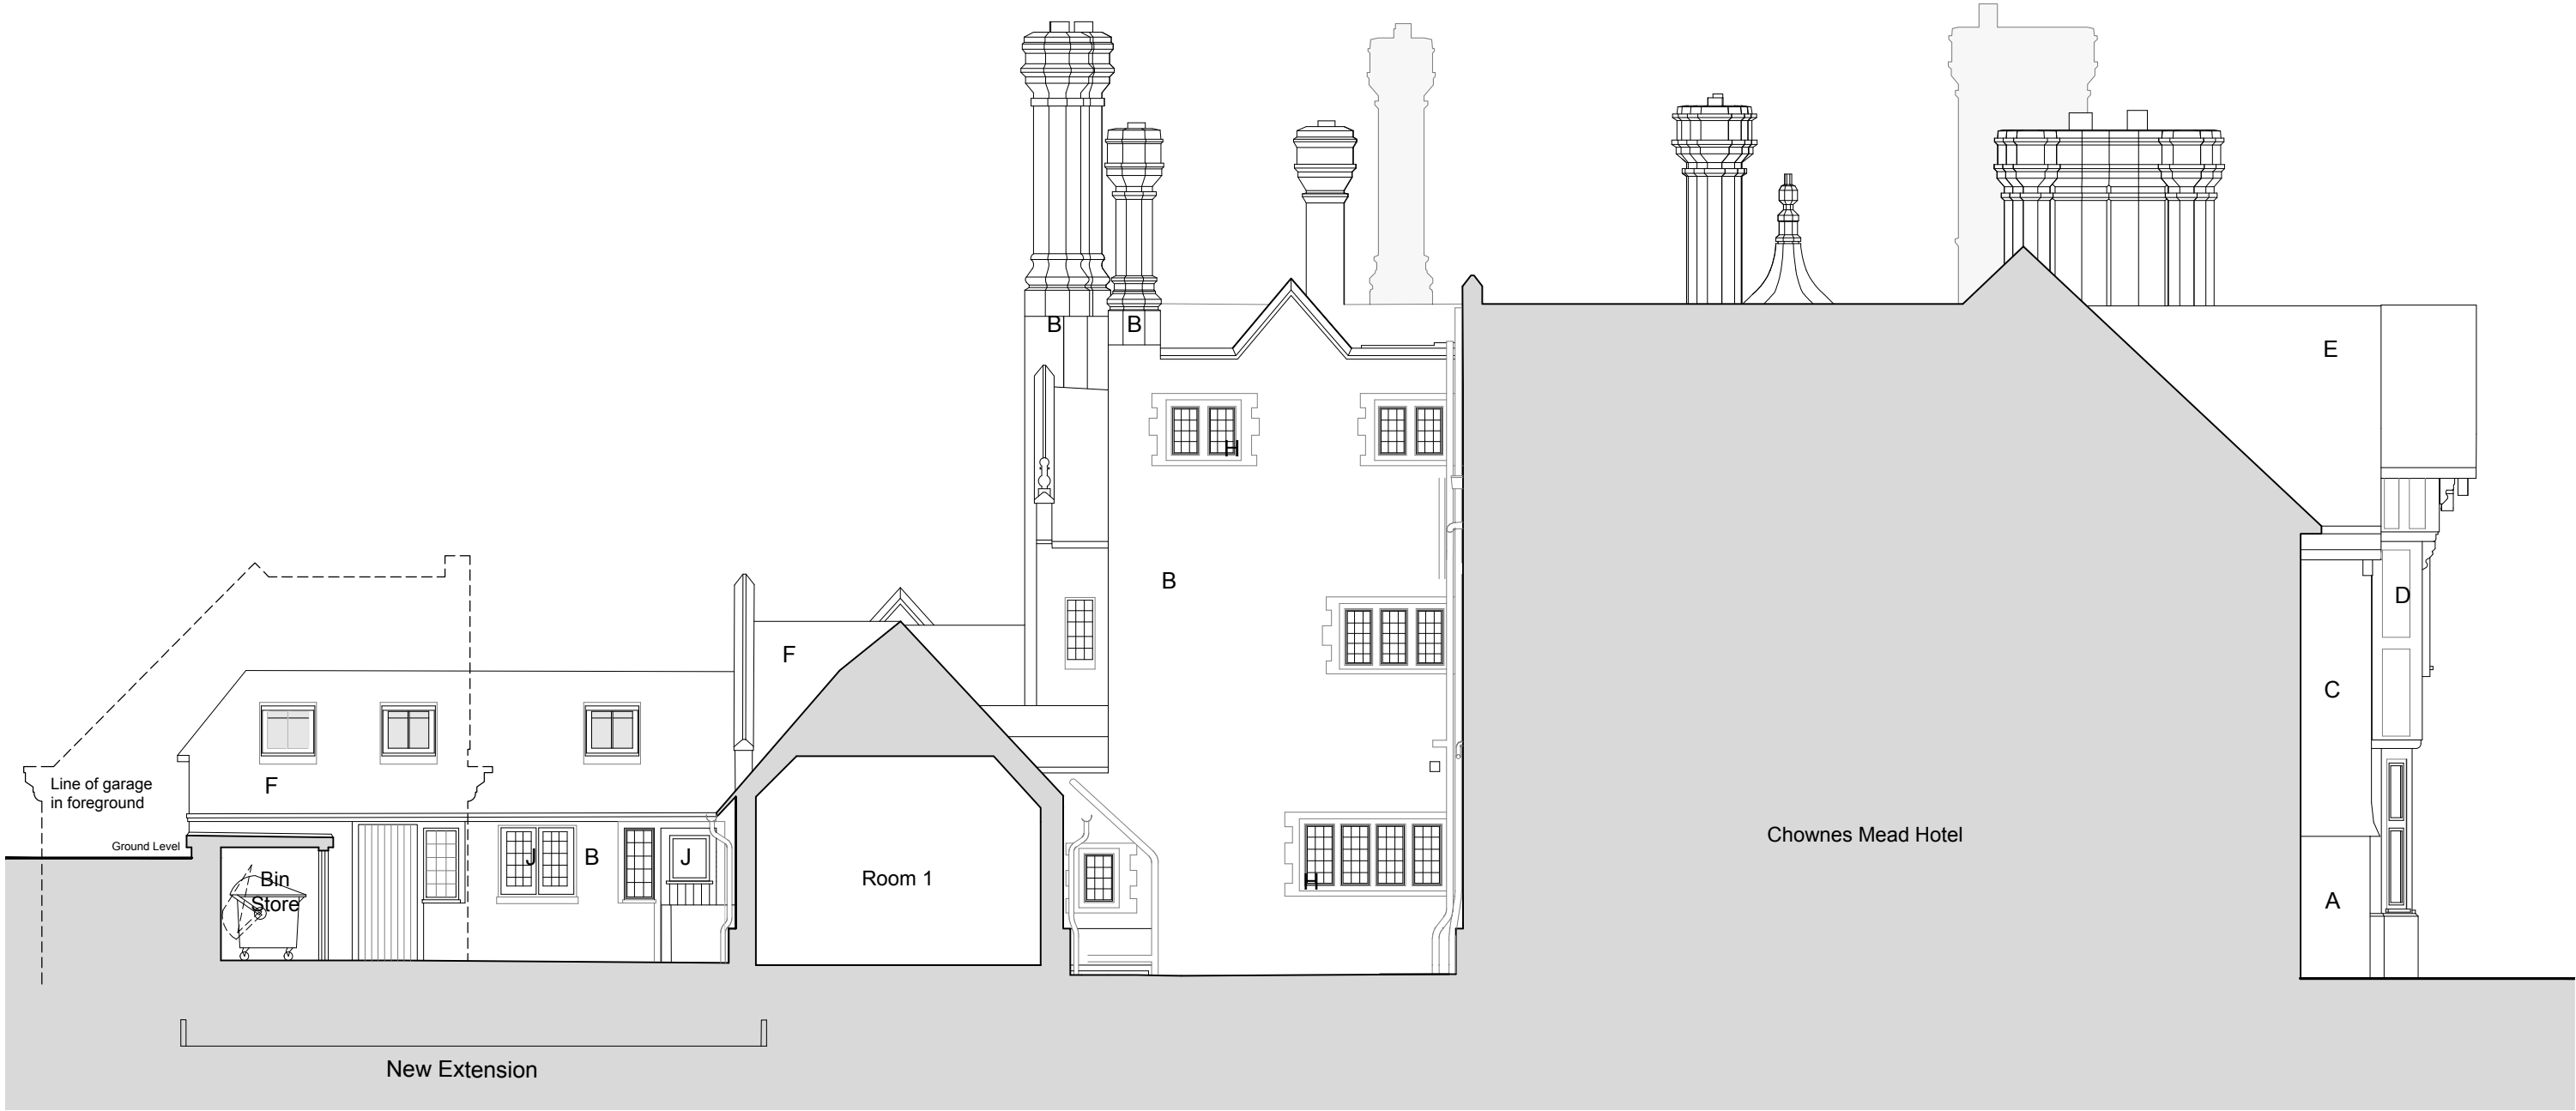


Proposed Sectional Elevation E-E

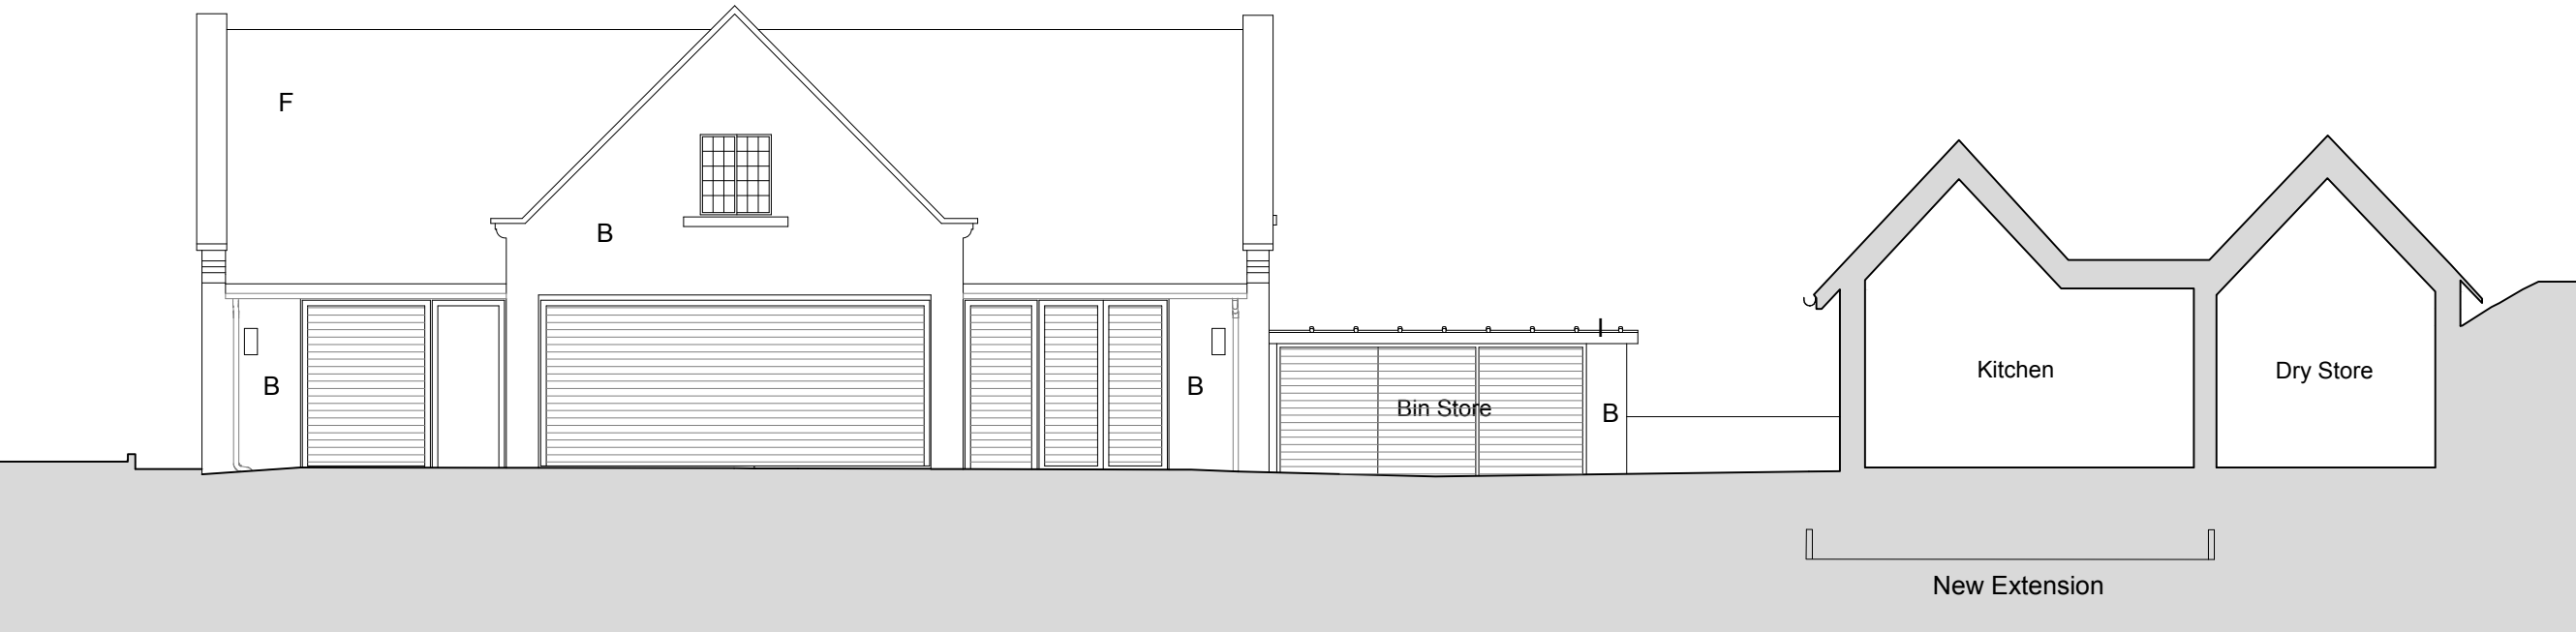


Proposed Sectional Elevation G-G
(garage doors shut / louvre doors to plant)

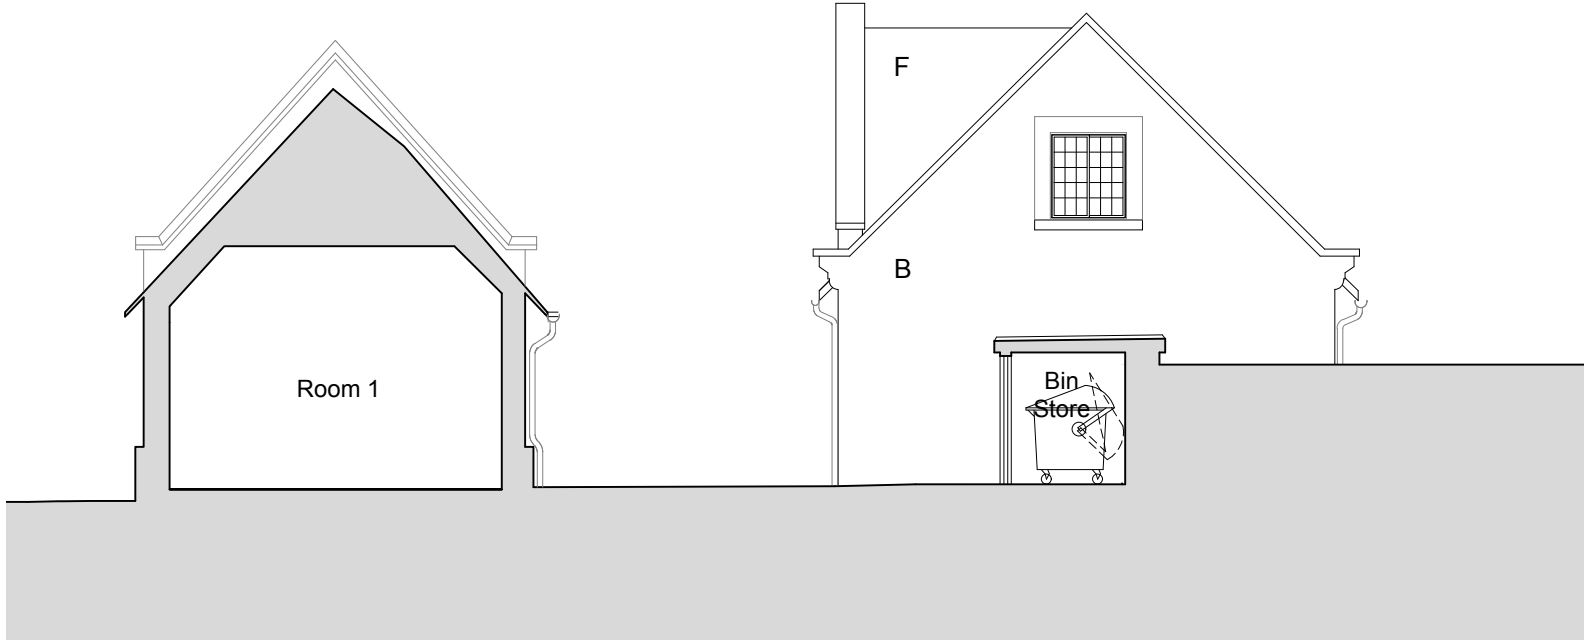

Proposed Sectional Elevation H-H

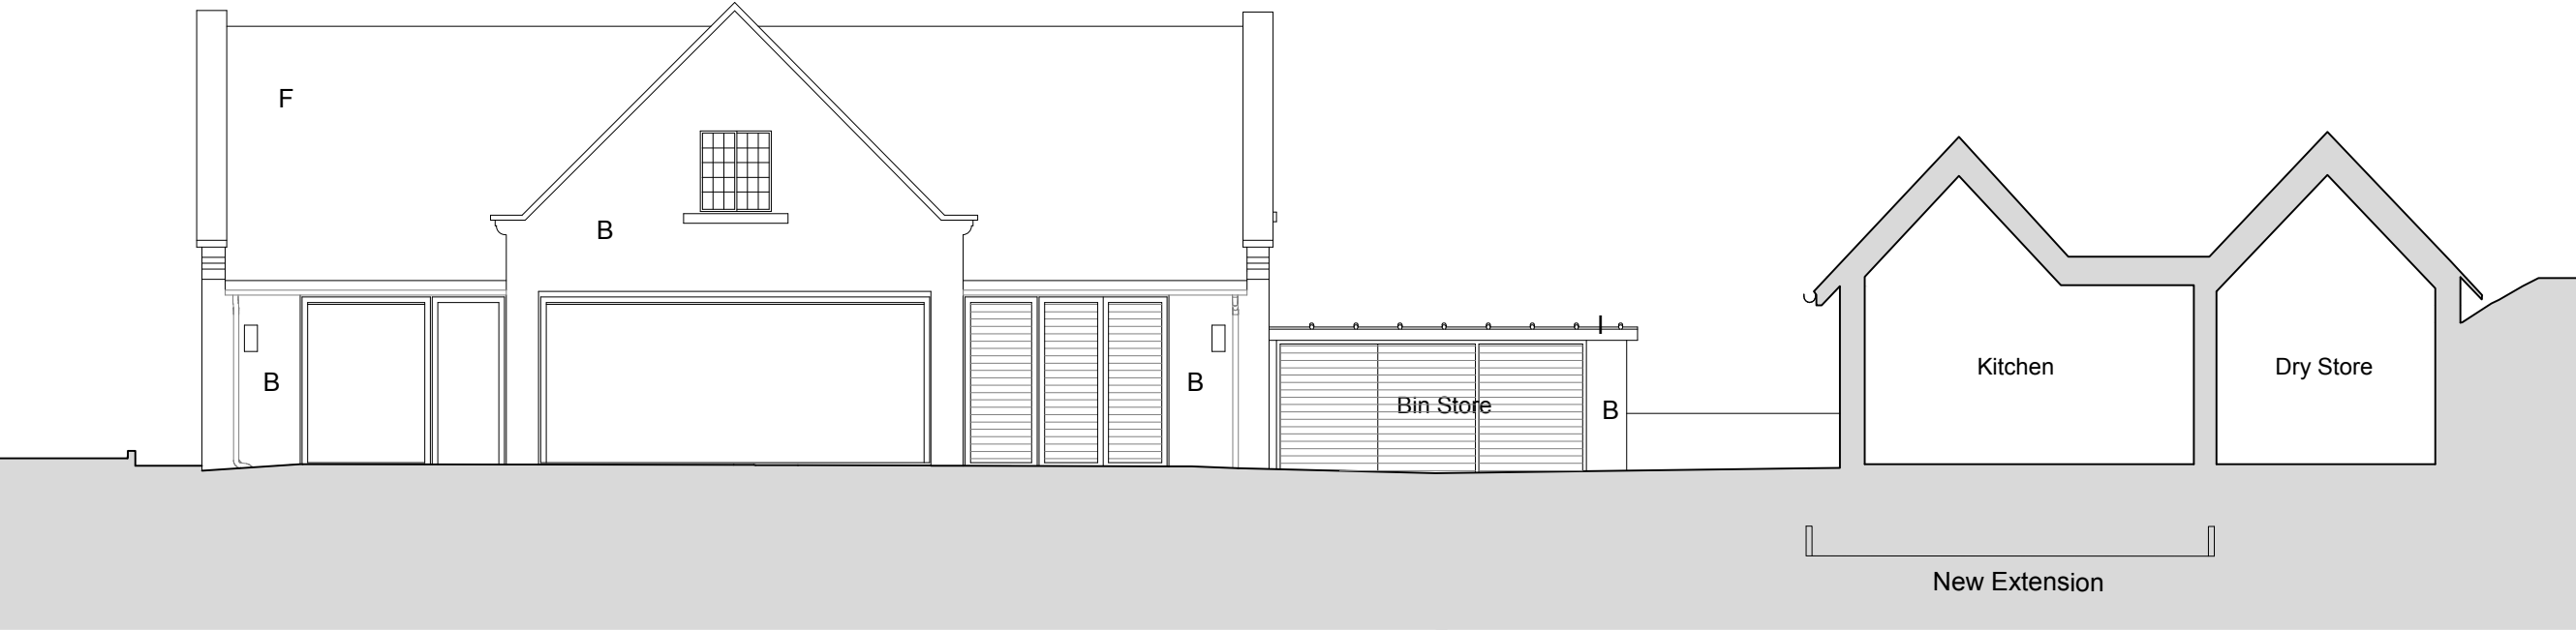

Proposed Sectional Elevation G-G
(garage doors open / louvre doors to plant)

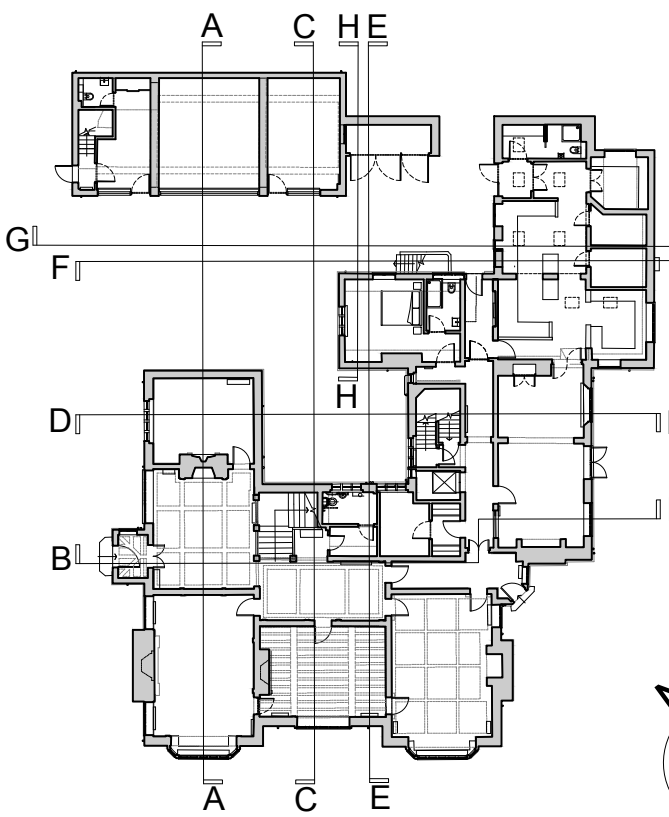

Key Plan @ Ground Floor Level (NTS)

MATERIAL KEY

- A Wealden Sussex sandstone coarse tooled walling
- B Red face brickwork
- C Clay tile hanging
- D Neo-Elizabethan style half-timber
- E Horsham stone tiled roof
- F Clay tiled roof
- G Timber framed windows
- H Stone mullion windows
- I Lead roof
- J Existing windows/doors re-used in new opening

client	drawing number	revision
RCM Partnership LLP	0603.PL.1508	B
project	drawing title	
Chownes Mead Hotel, Chownes Mead Lane, Haywards Heath, RH16 4BS	Proposed Sectional Elevations (EE-HH) (Chownes Mead) PLANNING	
drawn by	checked by	riba work stage
Others/ES	MR	3
date	scale/original sheet size	
Feb '26	1:100 @ A1	
www.abir.co.uk studio@abirarchitects.co.uk Unit 1, Beta House, St John's Road, Hove, BN3 2FX, United Kingdom Hove +44 (0)1273 724 364 Company No 06677117 VAT No 971 4147 17		
© ABIR Architects Ltd. Check all dimensions on site before work is undertaken. All goods, materials and workmanship to conform with current building regulations, BSS and COP's.		

ABIR Architects

RIBA
Chartered Practice