

Project

PROPOSED DETACHED CAR BARN/ GARAGE
103 BARRACK COTTAGES
BROOK STREET, CUCKFIELD
WEST SUSSEX
RH17 5JL



Architects & Planning Consultants

Clock Tower House, Lewes Road
Lindfield, West Sussex. RH16 2LH
Telephone 01444 - 484711

Drawing

SITE LOCATION PLAN



Client

Mr & Mrs C Rice

Drawing no.

1524.SPO1

date

August 24

revisions



scale

1:1250

A

drawn

GRM/ ARM

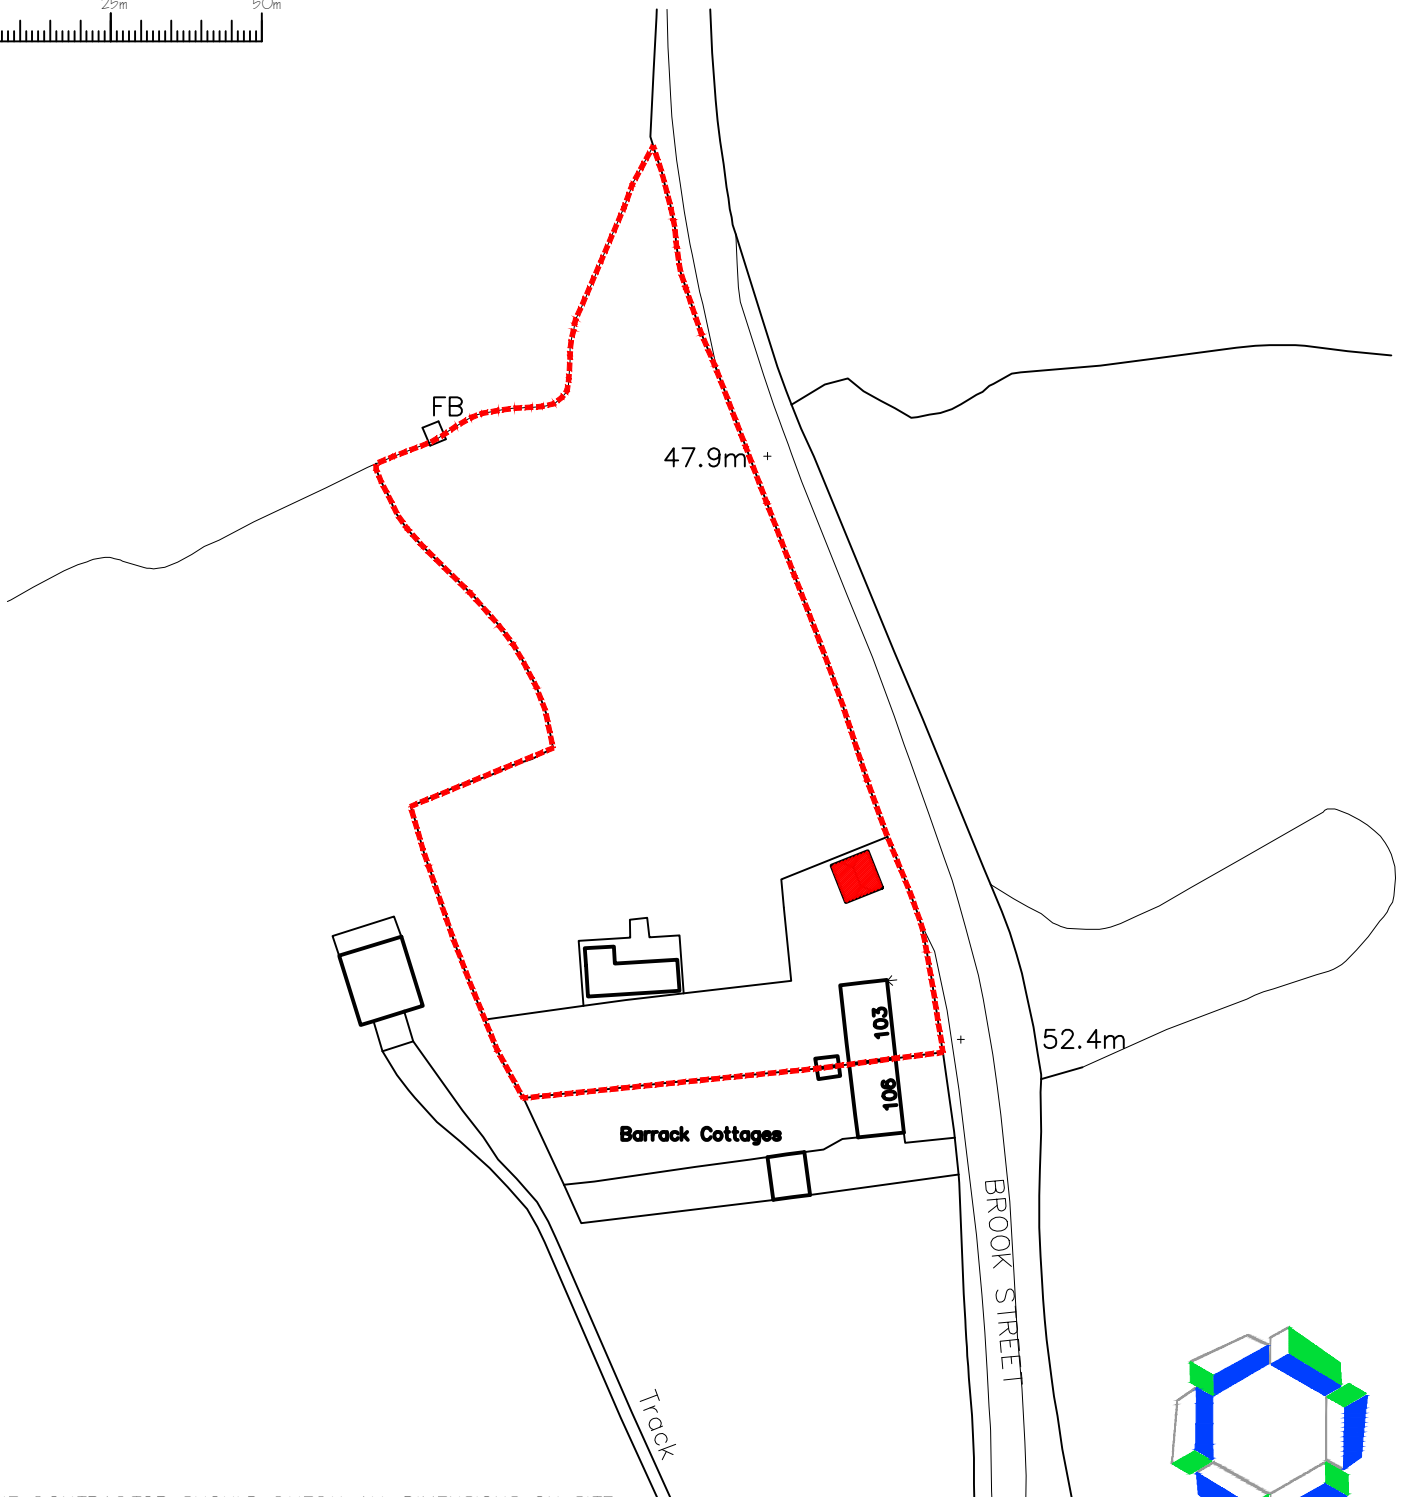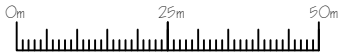

© THE CONTRACTOR SHOULD CHECK ALL DIMENSIONS ON SITE.
NO DIMENSIONS TO BE SCALED FROM DRAWINGS.
IT IS THE CONTRACTORS RESPONSIBILITY TO ENSURE COMPLIANCE WITH BUILDING REGULATIONS.

