


Planning Drawings

Existing Layout

Scale 1 : 100 2000mm

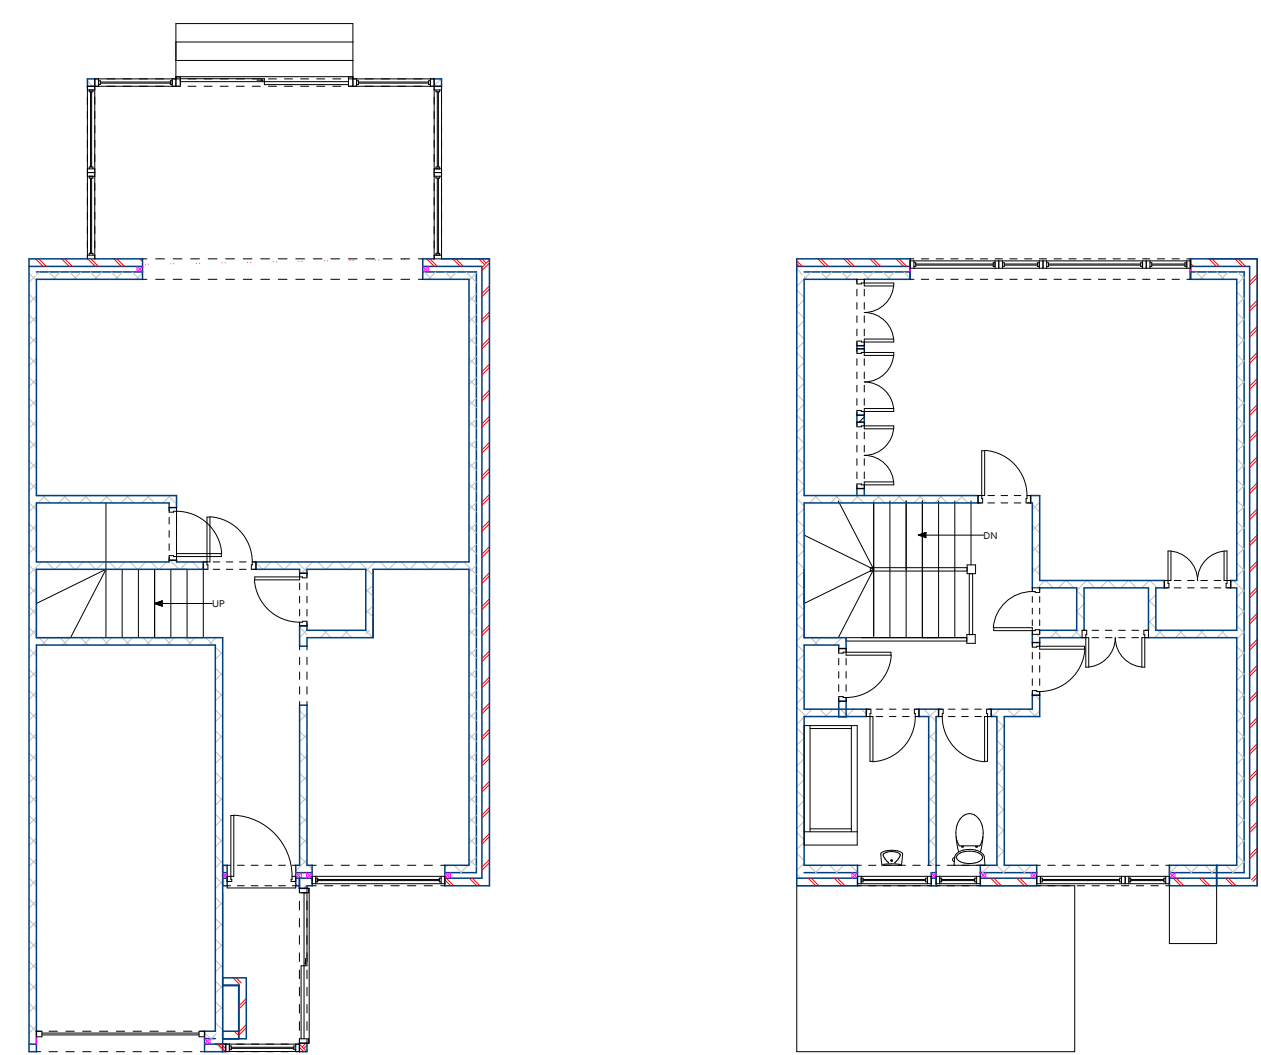


Elevations Existing

Scale 1 : 100 2000mm




Proposed Layout

Scale 1 : 100 2000mm

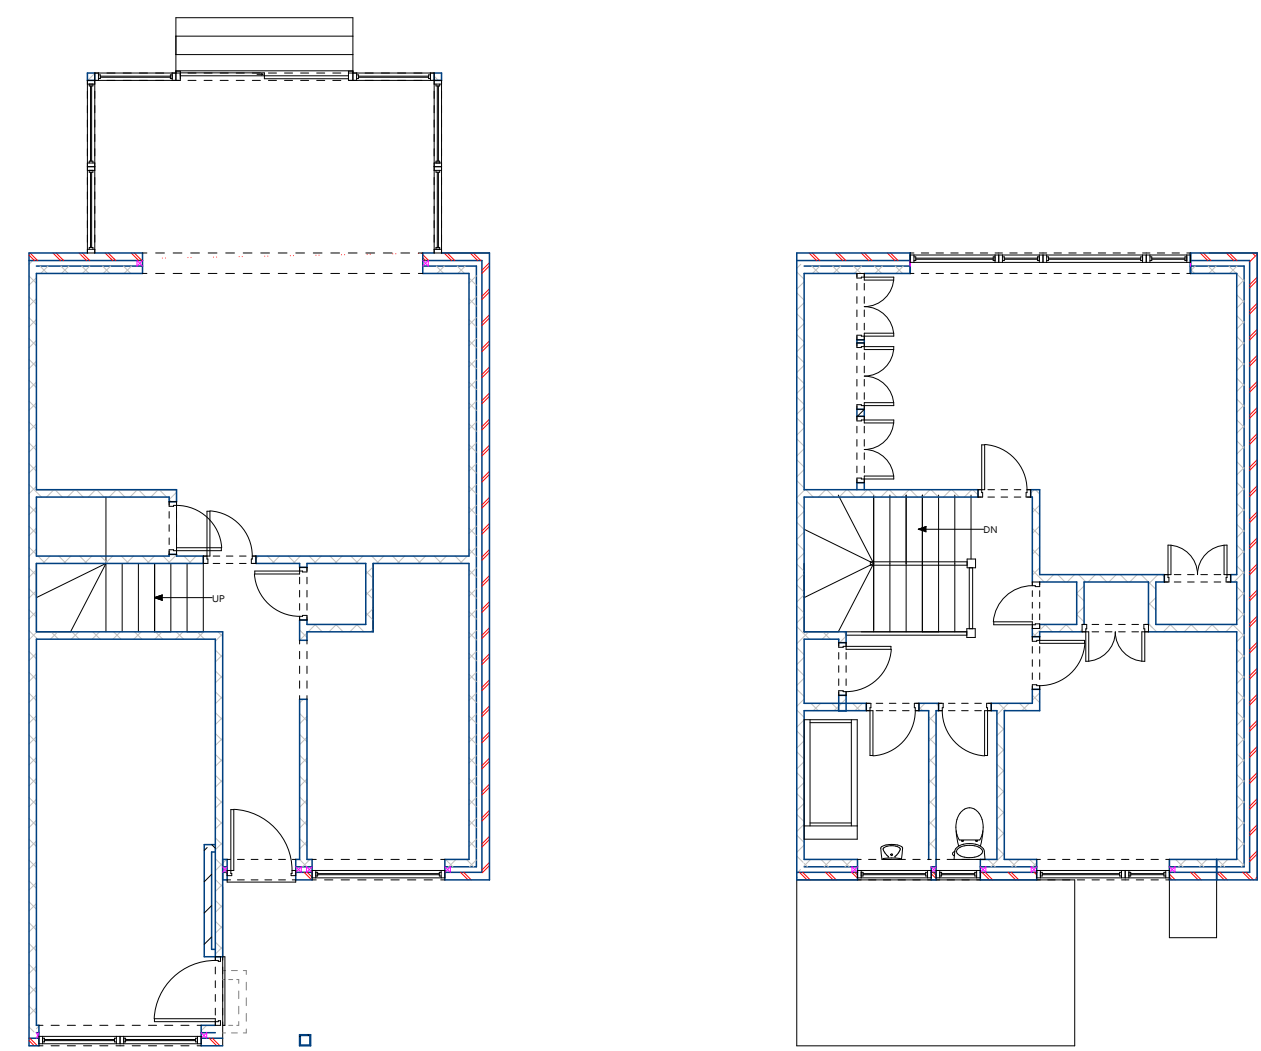

Elevations Proposed

Scale 1 : 100 2000mm

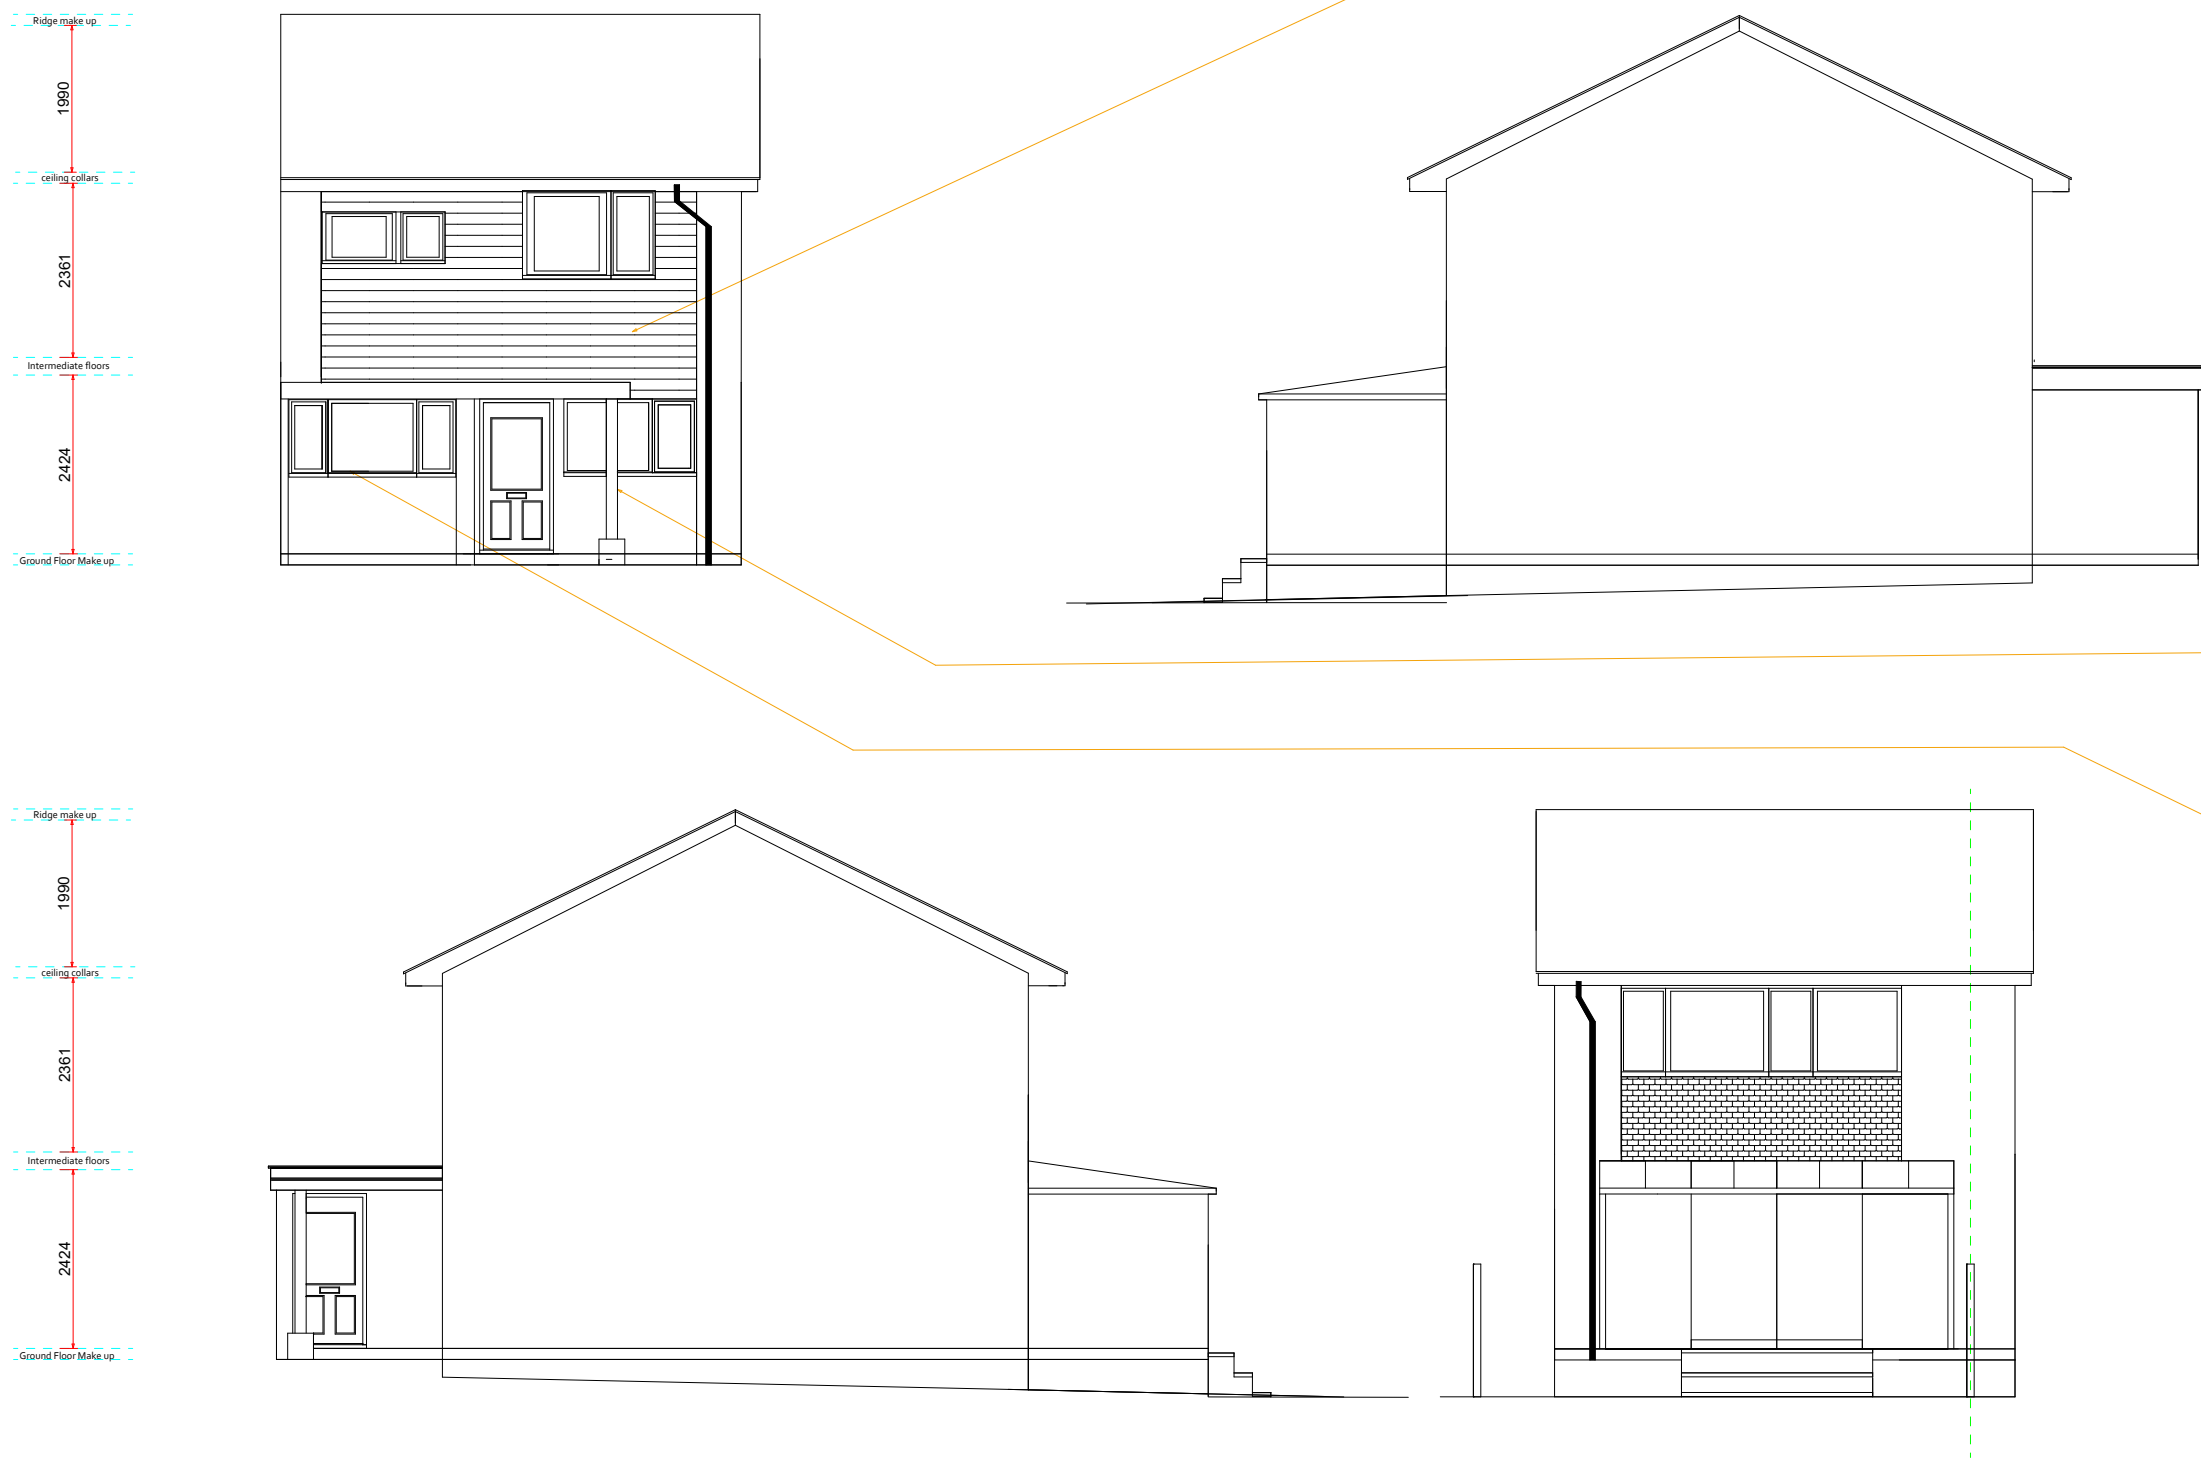

Material schedule

Light grey cladding



White post

Light green Windows and doors



Photographic Survey



1. All Dimensions In Millimetres Unless Otherwise Stated
2. New Roof Tiles to match existing in type ,colour & face
3. New facing brickwork to match existing
4. The requirements of the party wall act should be observed
5. finished floor levels to match existing
- 6.No part of the proposed extension ,including Foundations and gutters, should encroach the property boundary

Client - Anna Butterworth

Address - 34 stafford way
Hassocks
BN6 8QQ

Page Size - A1 2000mm

