




Former 1F Annexe (Area 1A) & Former Stables (Area 1B) - Assumed existing wall detail

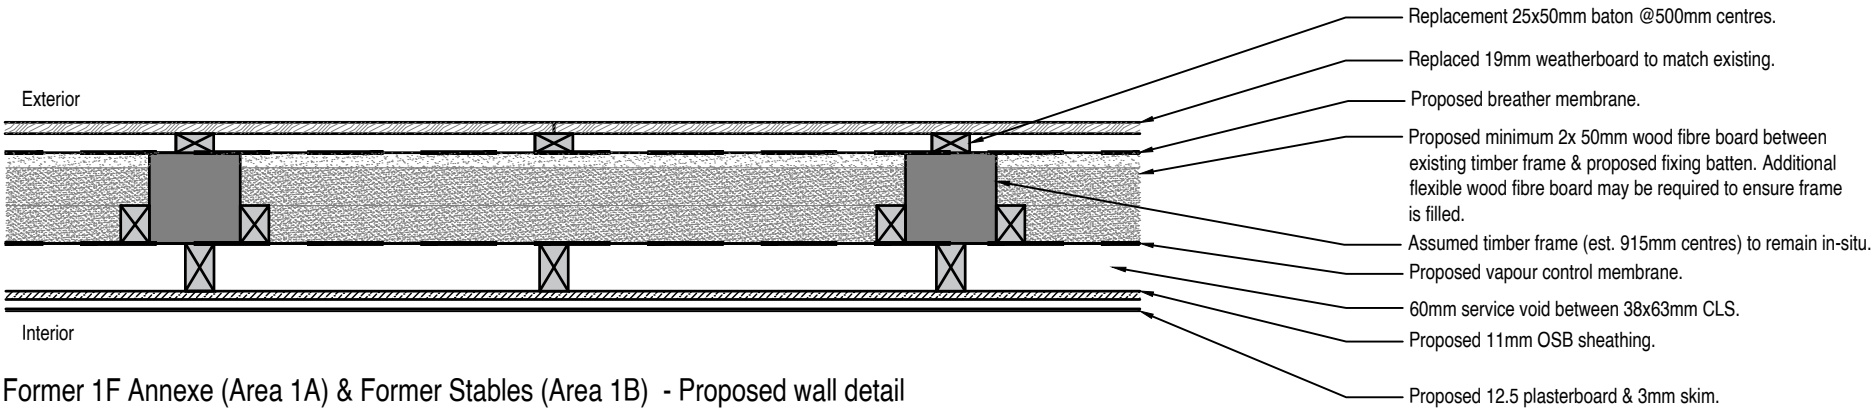


Former 1F Annexe (Area 1A) & Former Stables (Area 1B) - Proposed wall detail

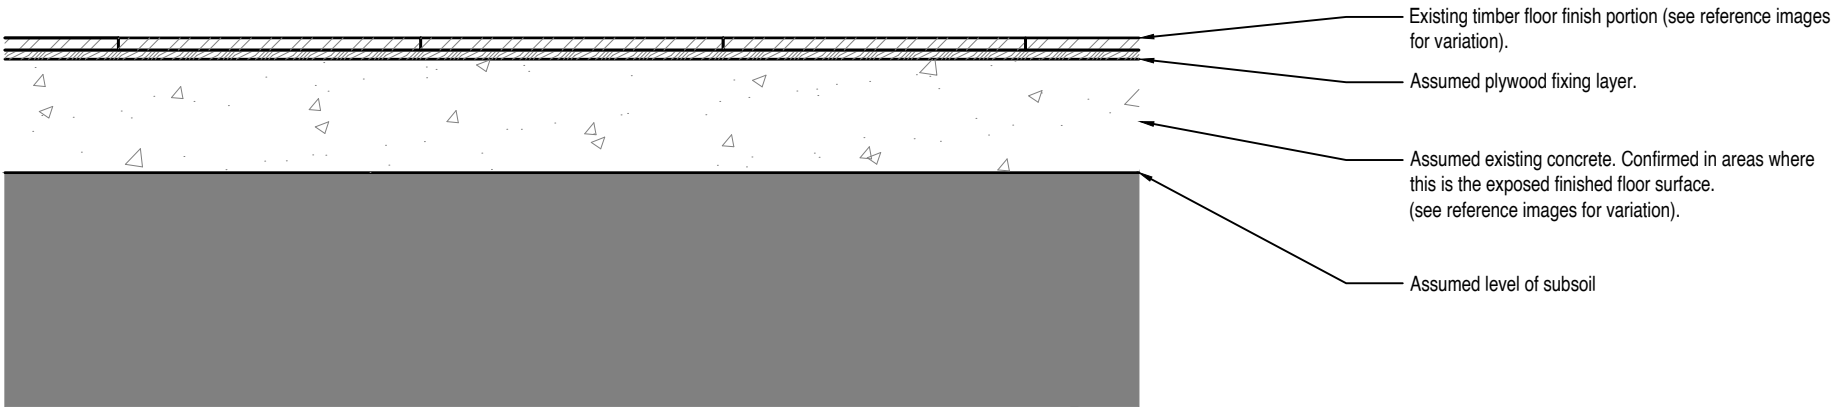

Former Stables (Area 1B) - Assumed existing floor detail

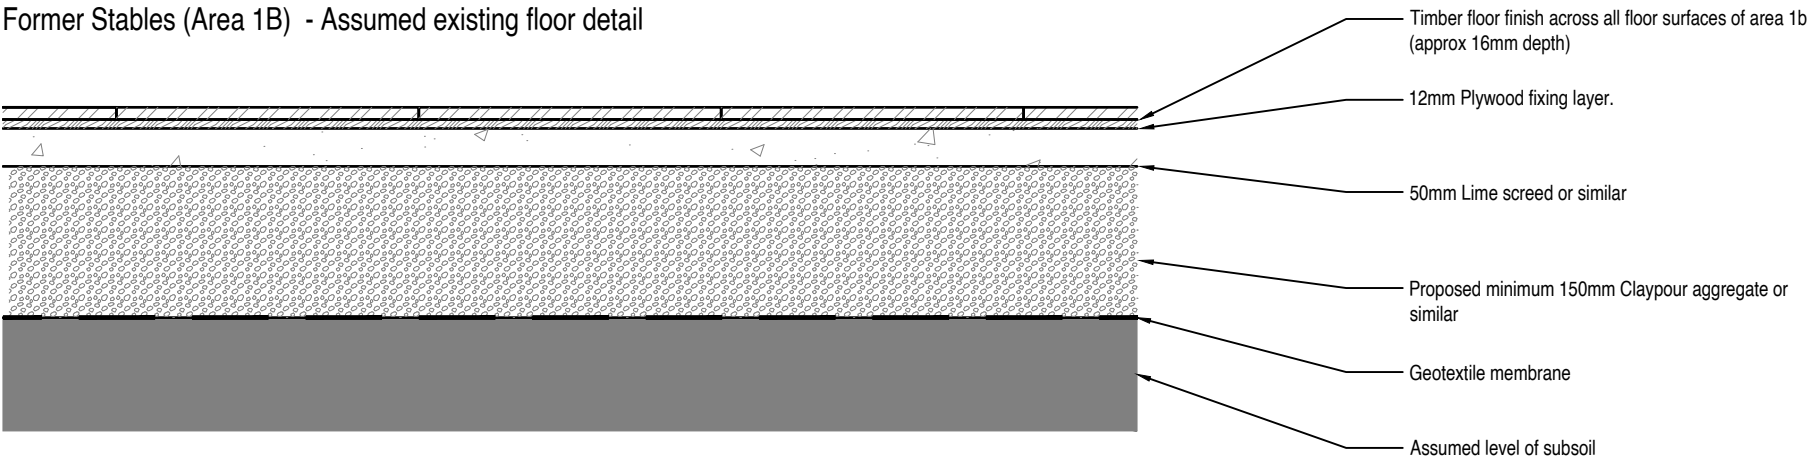


Former Stables (Area 1B) - Proposed floor detail

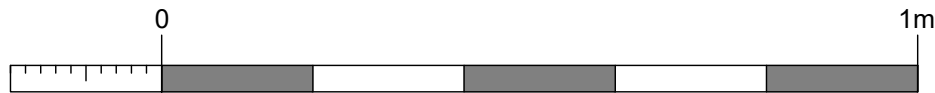

1:10 Scale Bar



Interior photo of existing timberboard finish (portion) in former annexe (area 1b)

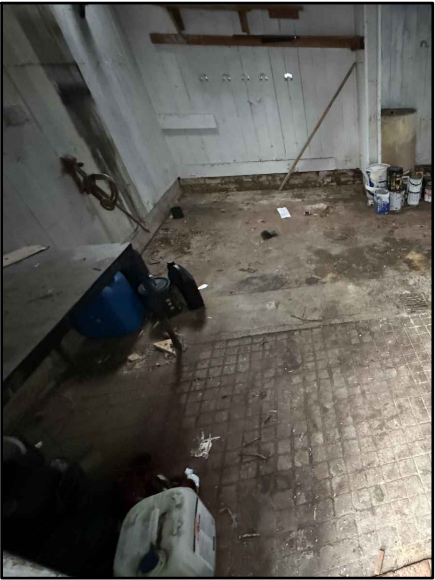

Interior photo of existing concrete floor finish (portion) in former stable (area 1b)



Interior photo of existing timber floor (portion) & plasterboard wall finish (portion) in former stable (area 1b)

NOTES:

Report all discrepancies, errors and omissions.

Verify all dimensions on site before commencing any work on site or preparing shop drawings.

All materials, components and workmanship are to comply with the relevant British Standards, Codes of Practice and appropriate manufacturers recommendations.

See relevant drawings for all specialist work.

This drawing and design are copyright of James Clague Architects Ltd, company registration number 8664802

Rev	Date	Description
-----	------	-------------

Project Title
Tanyard Manor
2nd Phase

Horsted Lane
Sharpthorne
East Grinstead
RH19 4HY

Drawing Description
Existing & Proposed wall & floor details

Scale
1:10 at A3

Date
October 2025

Drawn By
MT

JAMES CLAGUE
ARCHITECTS

Latchmere House, 26 Watling Street,
Canterbury, Kent CT1 2UD
T: 01227 649 073
E: info@jamesclague.co.uk
W: jamesclague.co.uk

Drawing Number	Revision
27900_03_PR_41	-