


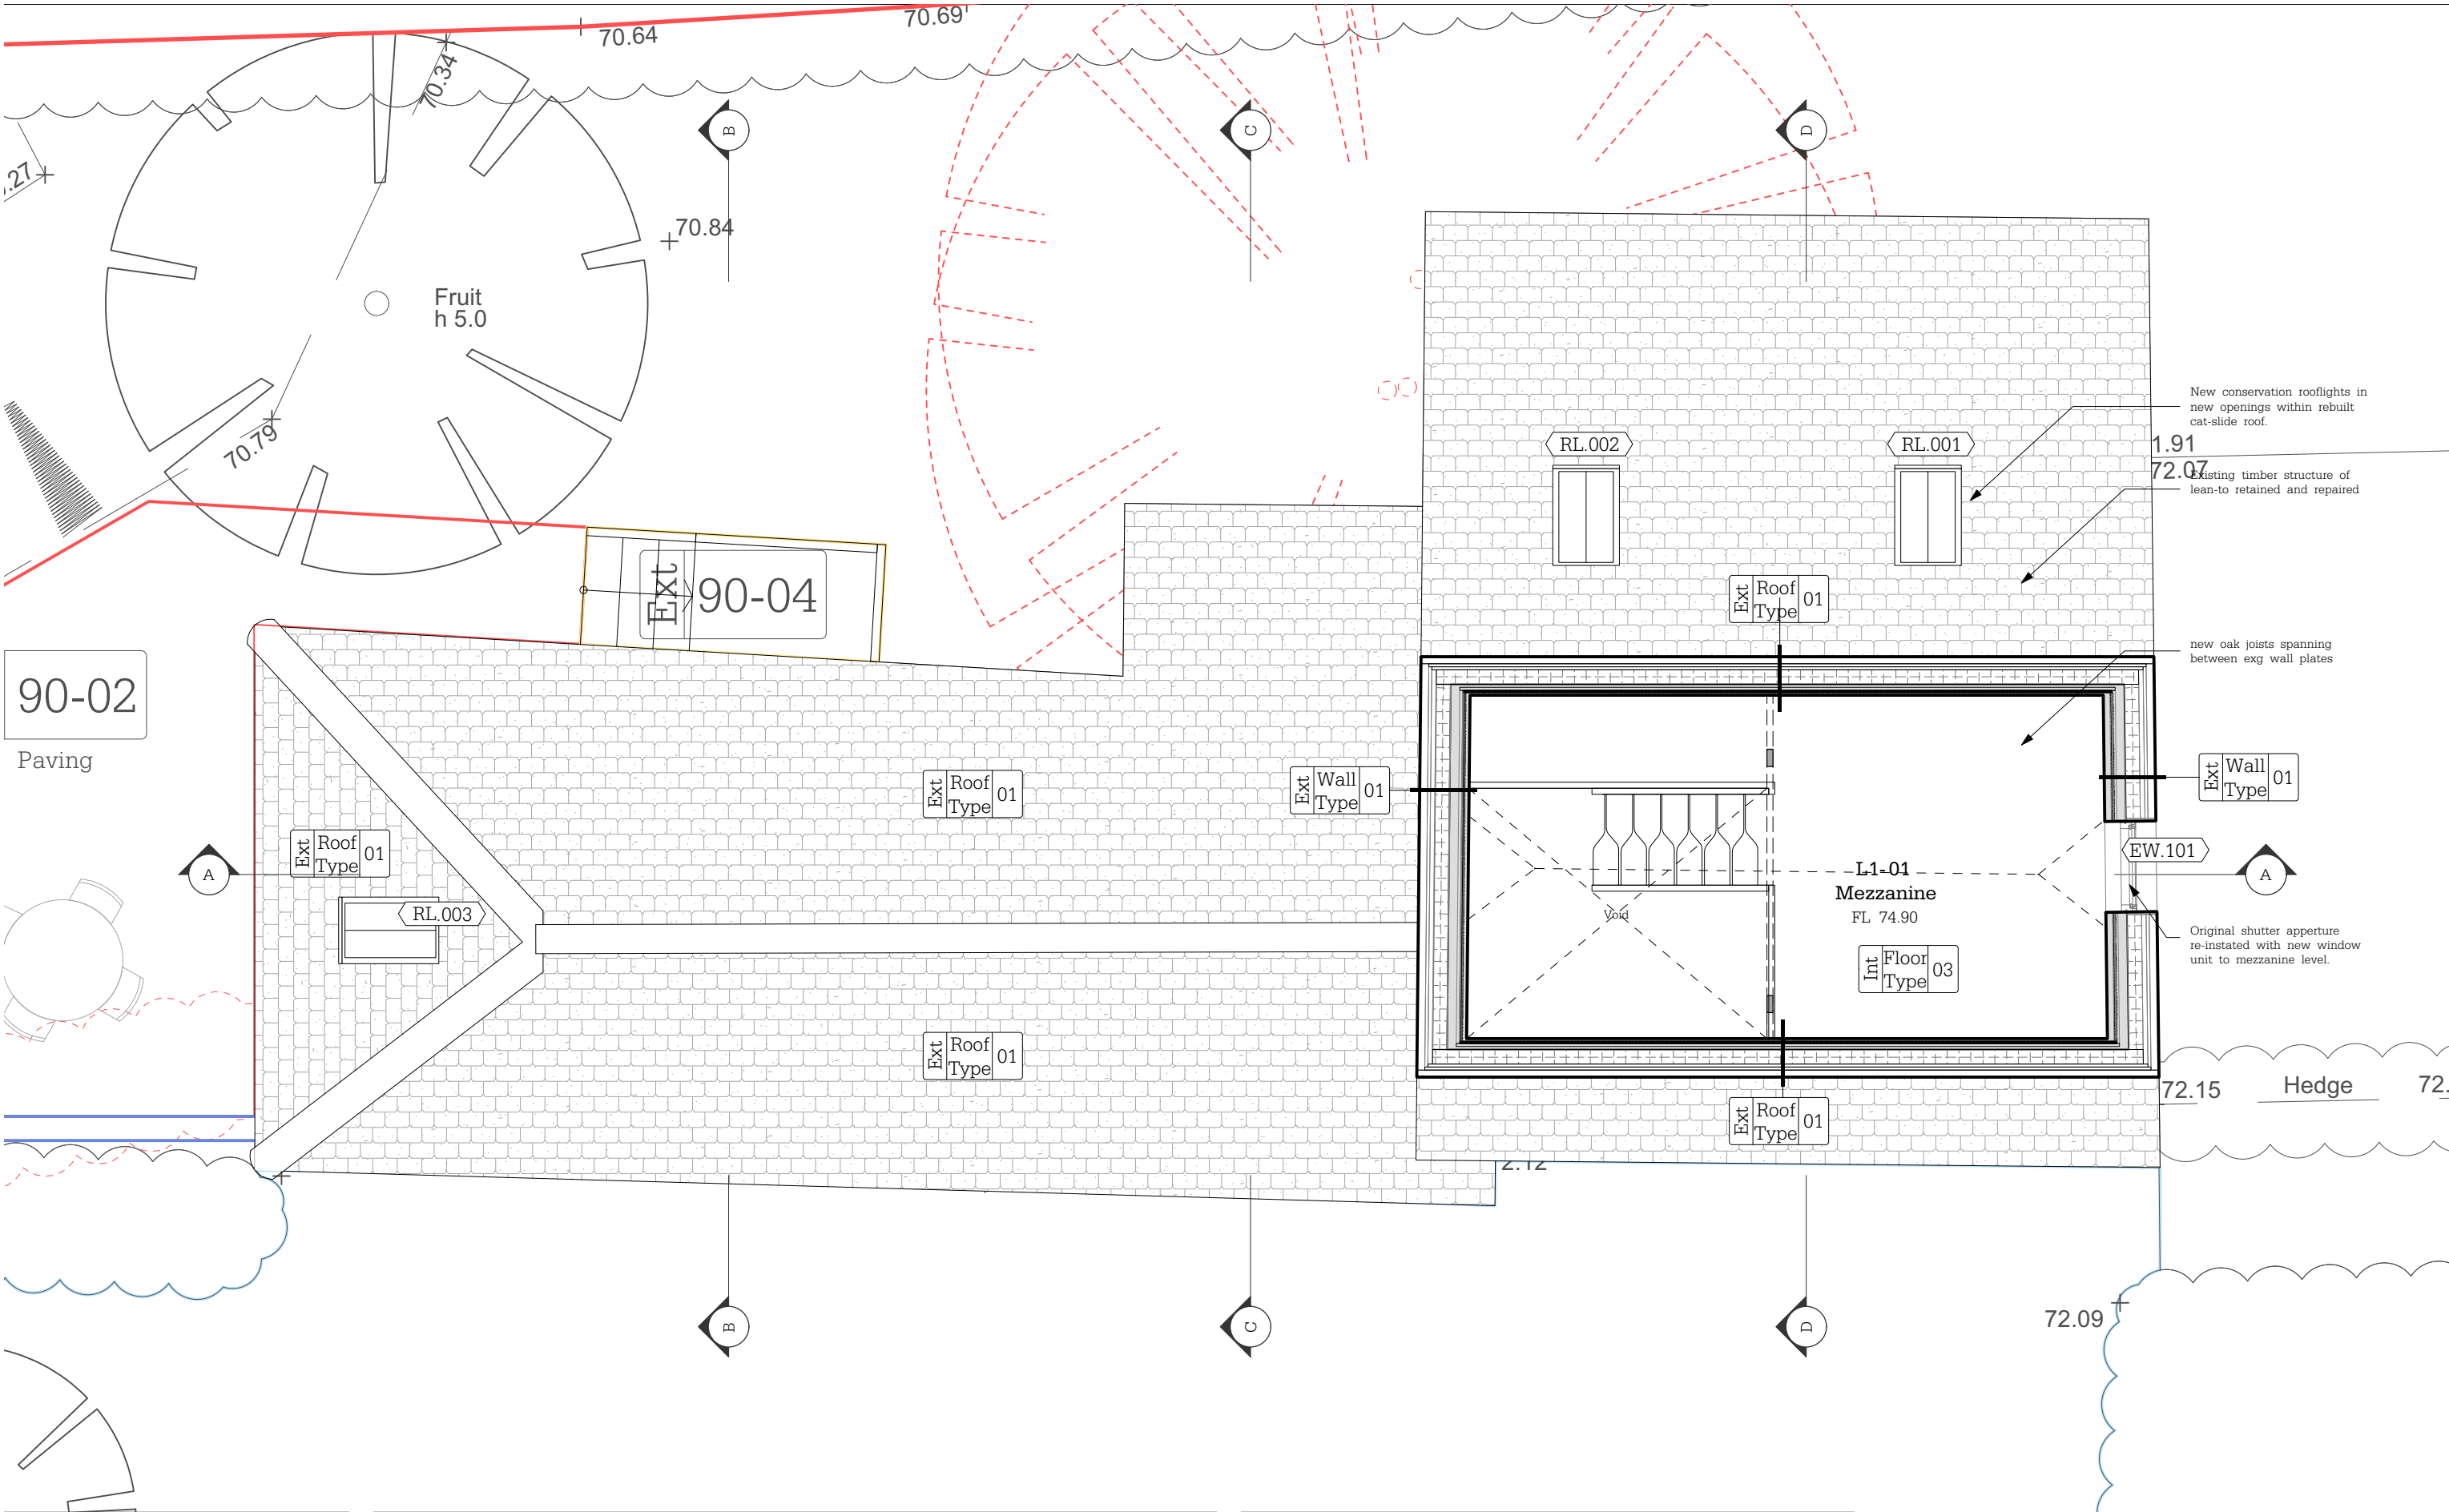

© All rights reserved
All dimensions to be checked on site

Lewes Office
Cooksbridge Station House - Cooksbridge - Nr. Lewes
East Sussex - BN8 4SW

+44 (0)1273 400319
info@bakerbrown.studio
bakerbrown.studio

Notes:

00.512.5m

N

Rev	Date	Description	Drwn	Chkd
A	03/06/25	Issued for Tender	LF	BB
B	14/01/26	Beam and Block added, rooflights omitted, windows amended		

BakerBrown

Job Name				Status		
Brook Farm				Tender		
Drawing Title						
Proposed GA Plan_First						
Drawn	Checked	Date	Scale@A3	Job No.	Drawing Number	Rev
LF	BB	June 25	1:50	1490	BB DA 0120	B