


RCS.W ANCHOR AS
DETAIL 2-2.

NEW SOLID BRICK
WALL IN FLEMISH
BOND. 215mm &
330mm THICK AS
NOTED ON DETAIL 2-2.


MIN 1250. SEE DRAWING
0142-10 FOR SECTIONS
WHICH ARE DEEPER.

NEW MASS CONCRETE
TRENCH FOOTING

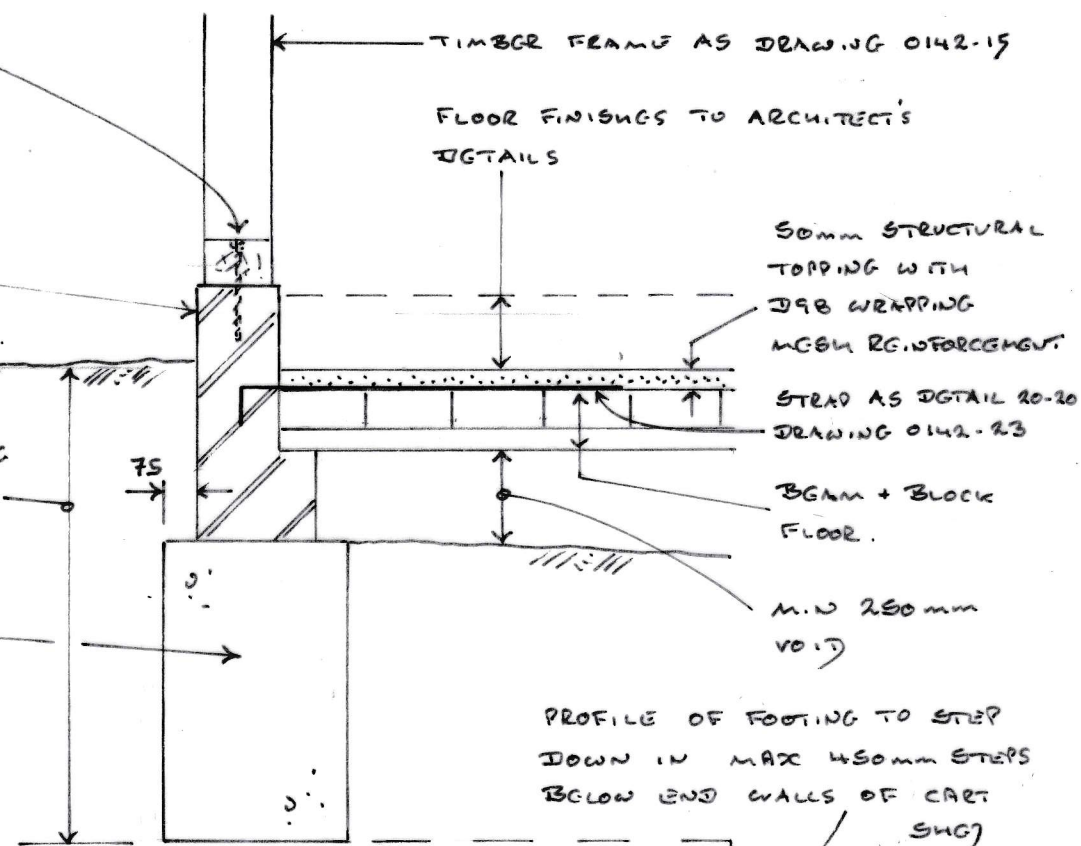

DETAIL 1-1

NEW FLOOR STRUCTURE AS DETAIL 1-1

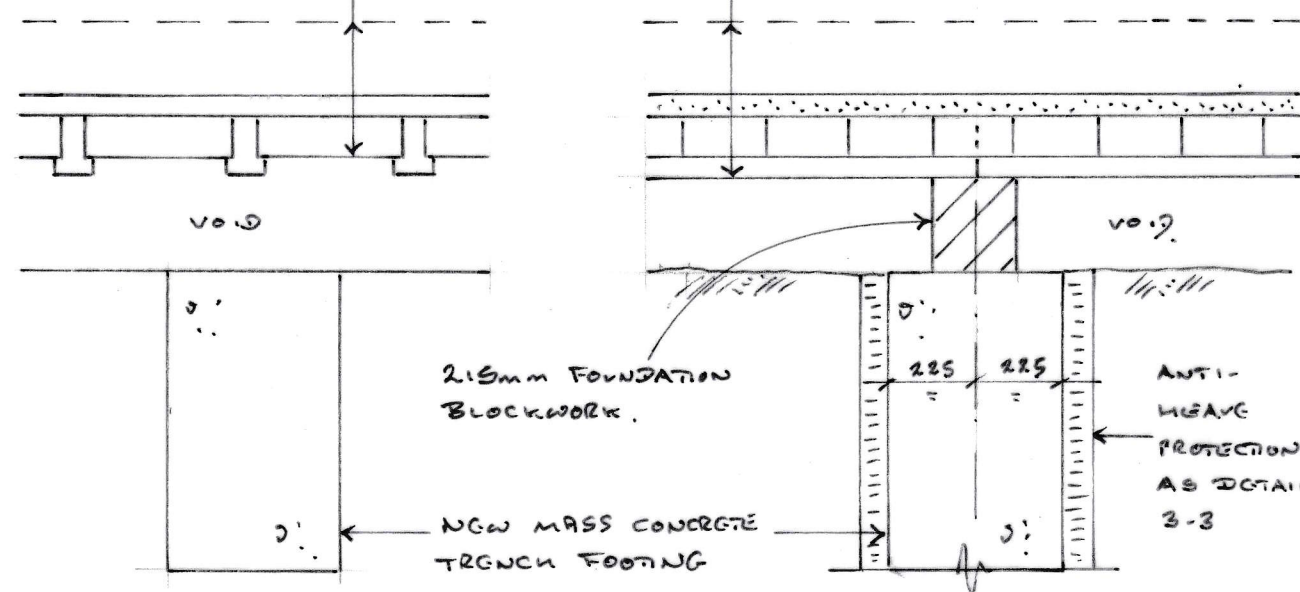

DETAIL 4-4

DETAIL 5-5

NEW FLOOR STRUCTURE AS
DETAIL 1-1.


STRAP AS
DETAIL 20-20
DRAWING
0142-23

VOID AS
DETAIL 1-1.

PROFILE GROUND
TO LIMIT STEP
IN GROUND LEVELS
AS NOTED.

BRICK WALL AS
DETAIL 2-2.

75mm CLAYMASTER
TO INSIDE FACE
OF FOOTING
WHERE
FOUNDATION
DEPTH
71.5m
DEEP.

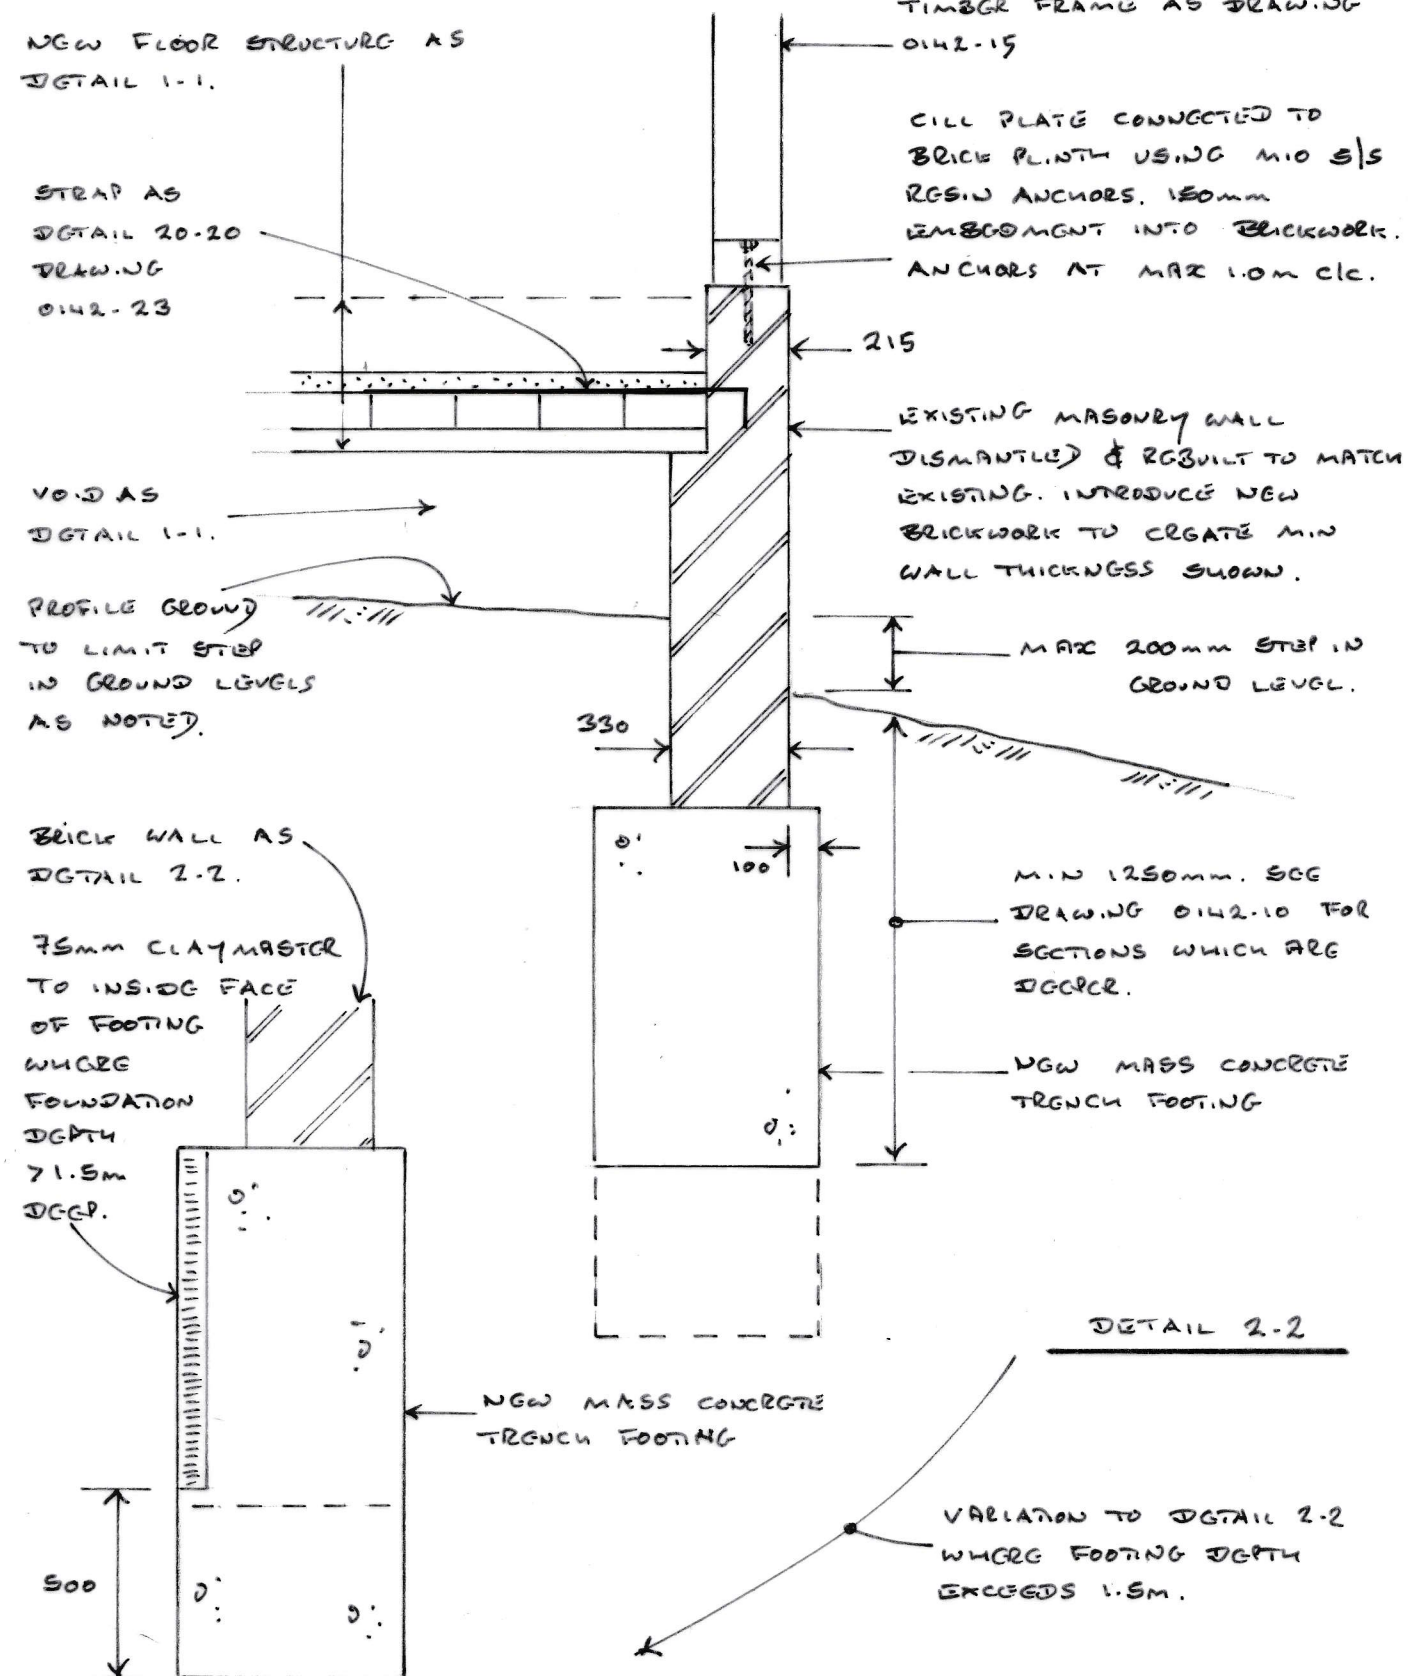

DETAIL 2-2

DETAIL 3-3

NOTES

1. This drawing is to be read in conjunction with all relevant architect's and engineer's drawings and the specification.

A 29.01.26 REDRAWN TO SUIT FINDINGS

11.4.25 ISSUED FOR COMMENT

Rev Date Amendment

Project: Barn at Brook Farm, Brook Street, Cuckfield

Sketch title: Foundation Details - Cart Shed

Sketch No: 0142 / 20

Rev: A

Andrew Turner
Engineering

Date: Apr 2025

Scale: 1:20 & 1:10 at A3 Size