



NEW LEAVES BEAM AS
DRAWING 0142-12
CONNECTED TO TIE BEAM
& POST TO MATCH
EXTG CARPENTERED JOINTS.

EXISTING 130x180mm DP
TIE BEAM CONNECTED TO LEAVES
BEAM & POST TO MATCH EXTG
CARPENTERED JOINTS.

NEW BRACE CONNECTED
TO TIE BEAM, REUSING
EXTG MORTICE, PEGGED
IN POSITION.

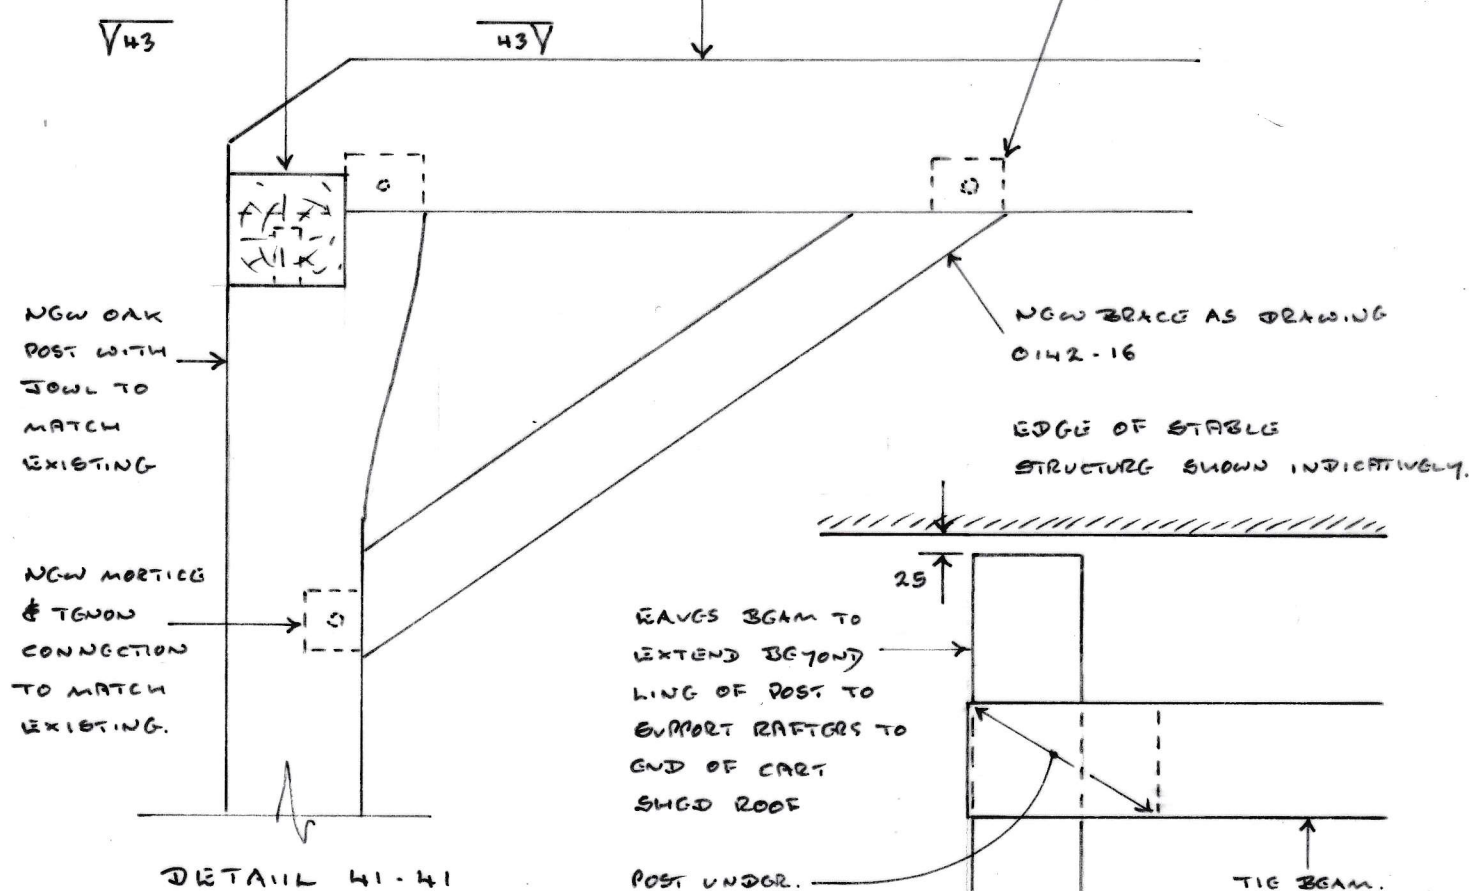


DETAIL 41-41

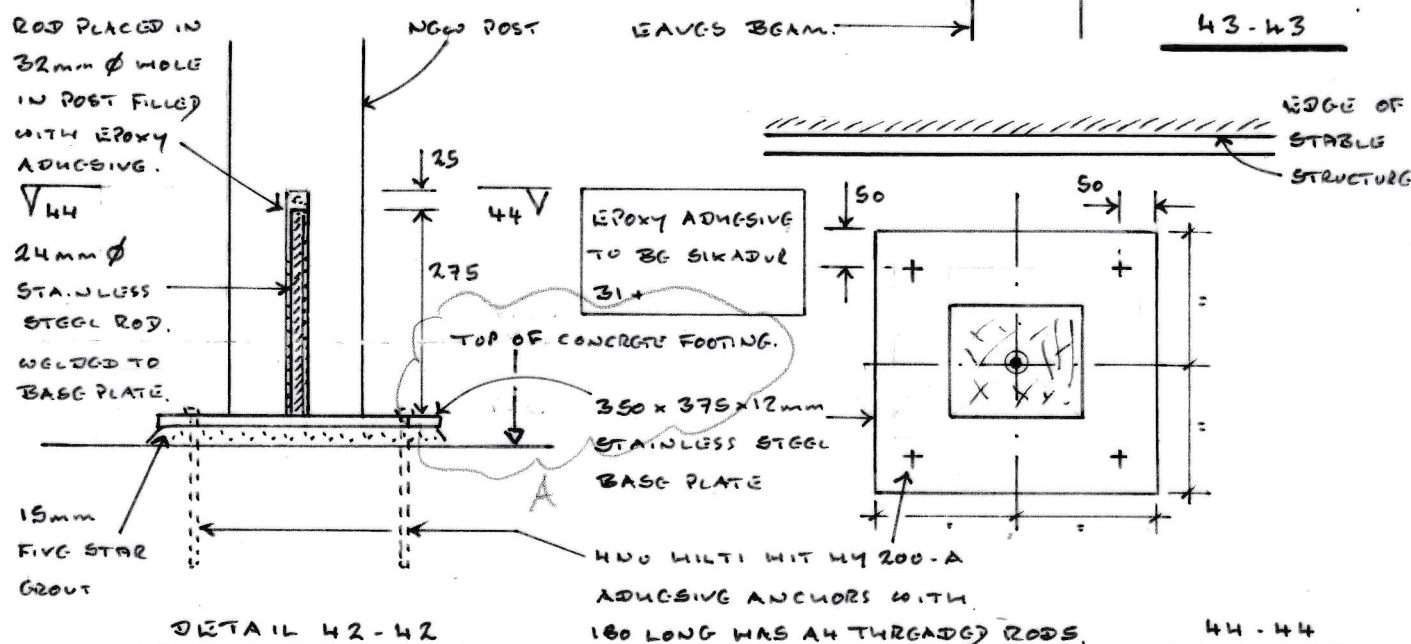


DETAIL 42-42


EXISTING TIMBER LEAVES BEAM
~ 150x130mm DGER

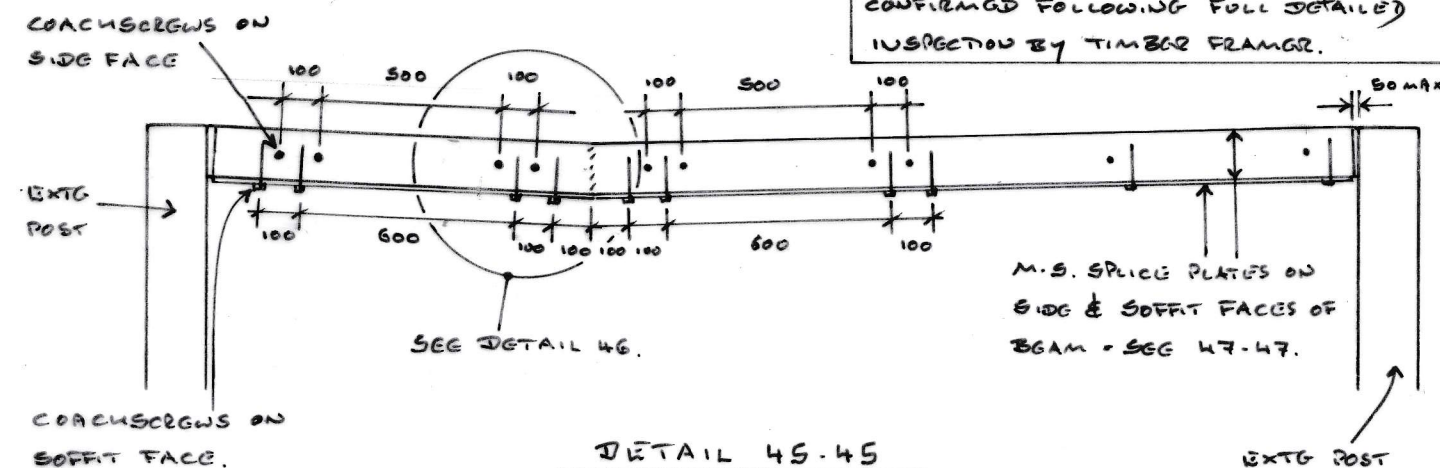

DETAIL 45-45

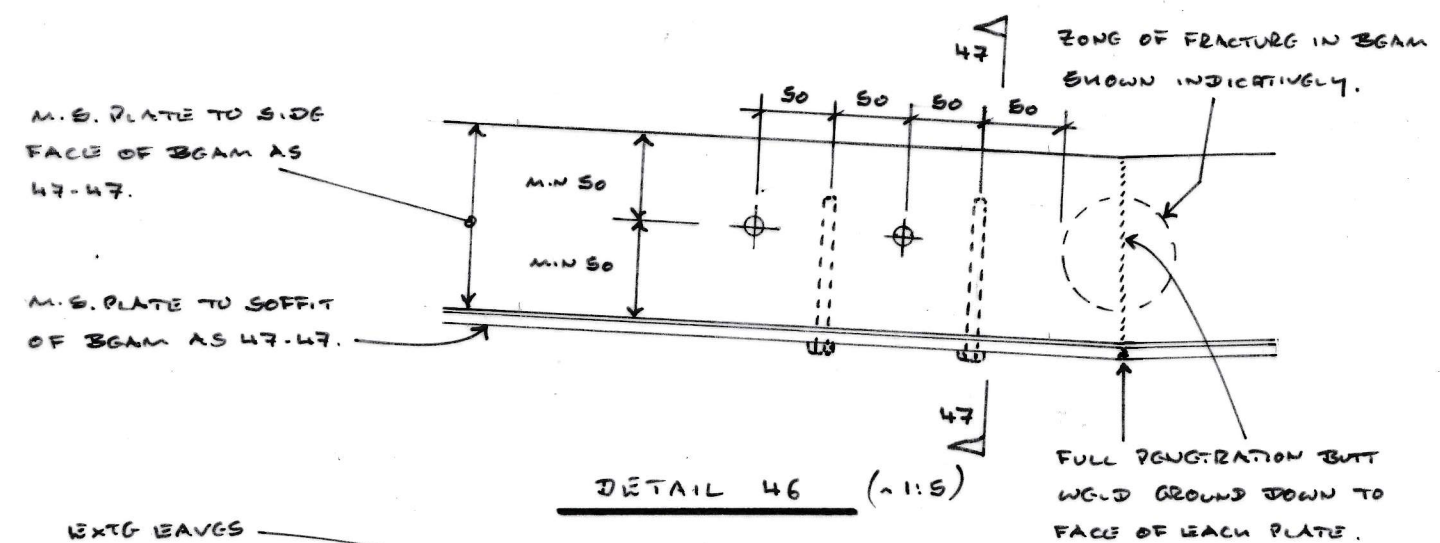

DETAIL 46 (~1:5)

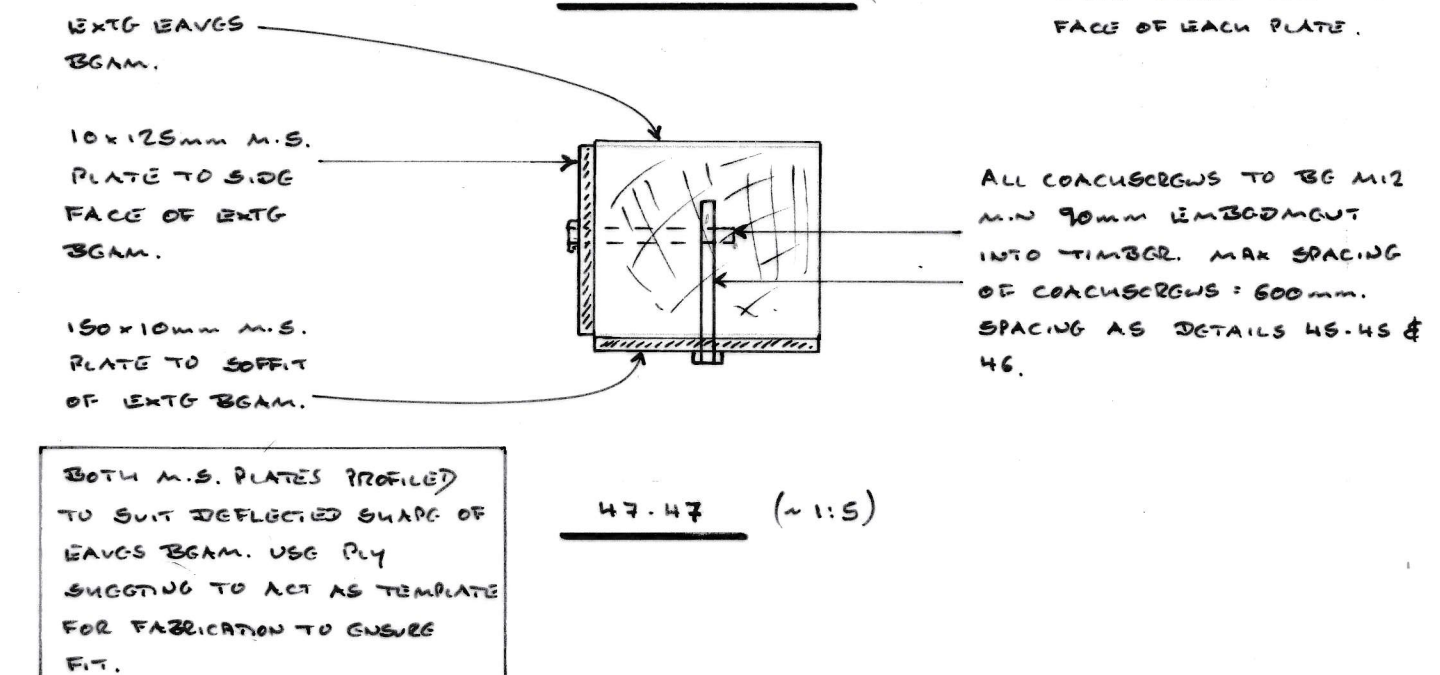

47-47 (~1:5)

NOTES

- This drawing is to be read in conjunction with all relevant architect's and engineer's drawings and the specification.
- This drawing is based on existing plans of the building prepared by Baker Brown dated Aug 2021.

Rev	Date	Amendment
A	29.01.26	DETAIL 42-42 AMENDED
	29.04.25	ISSUED FOR COMMENT

Project: Barn at Brook Farm, Brook Street, Cuckfield

Sketch title: Cart Barn Details - Sheet 3

Sketch No: 0142 / 27

Rev: A

Andrew Turner
Engineering

Date: Apr 2025

Scale: 1:20 & 1:10 at A3 Size