

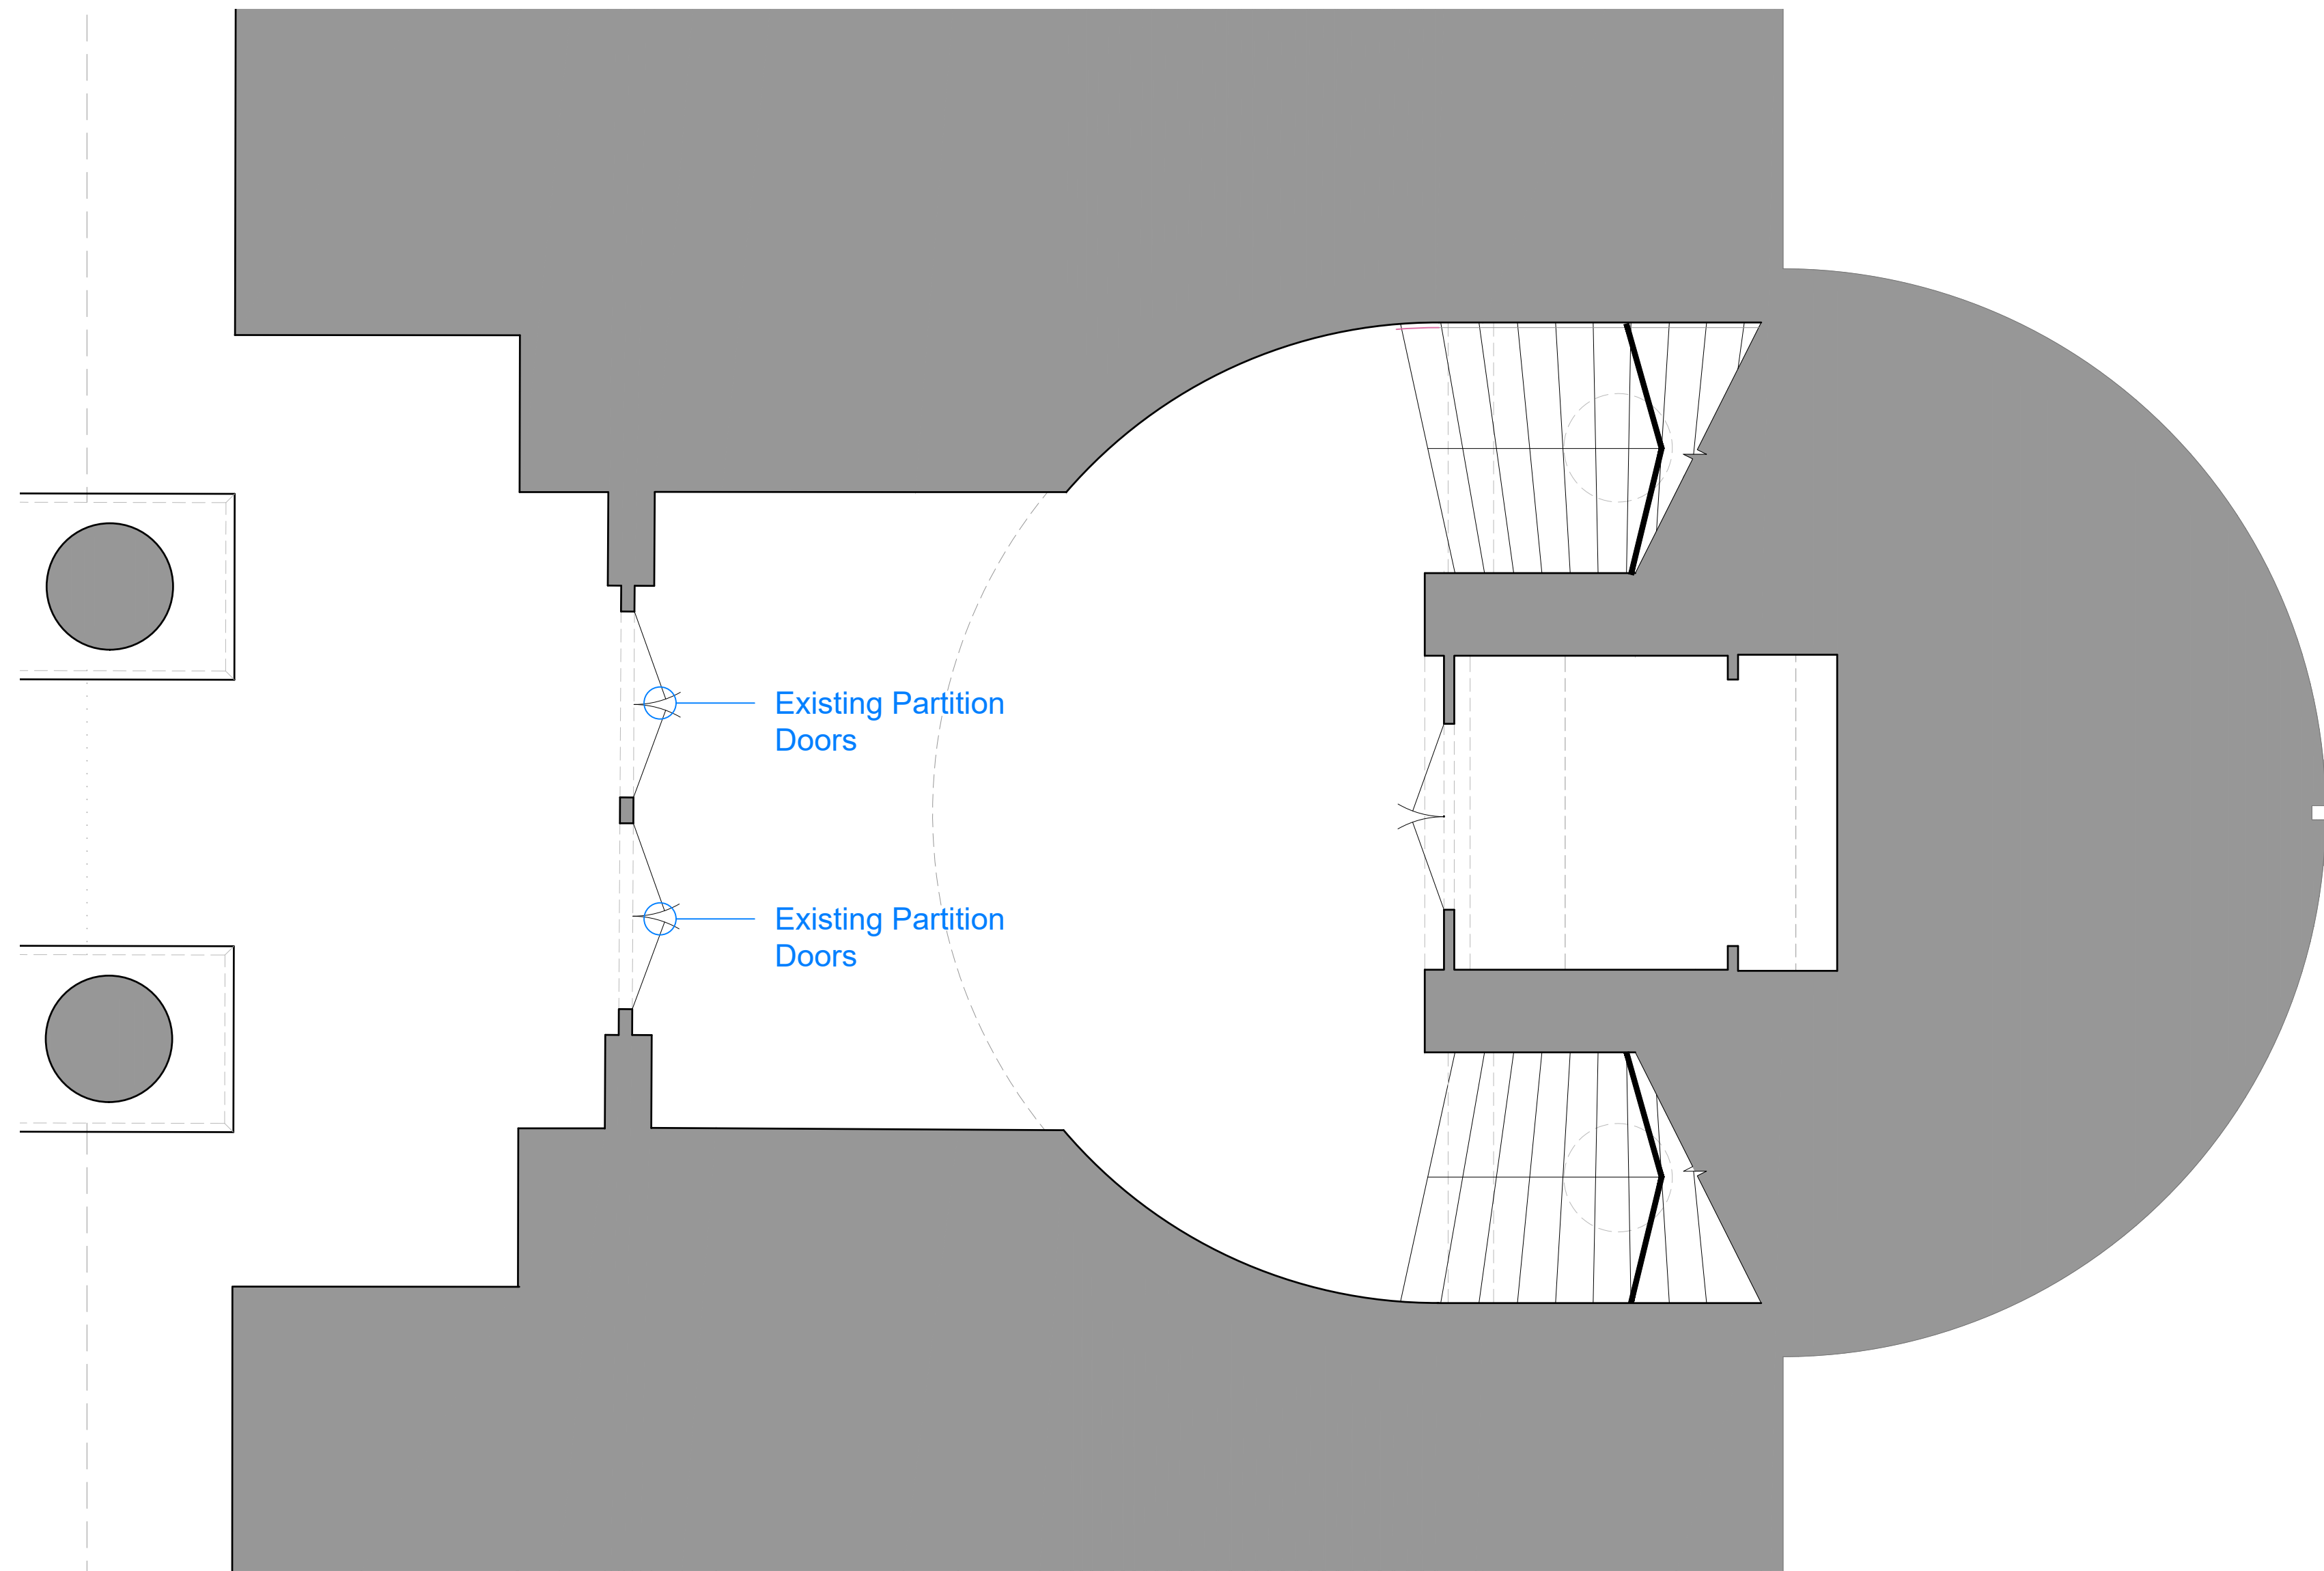


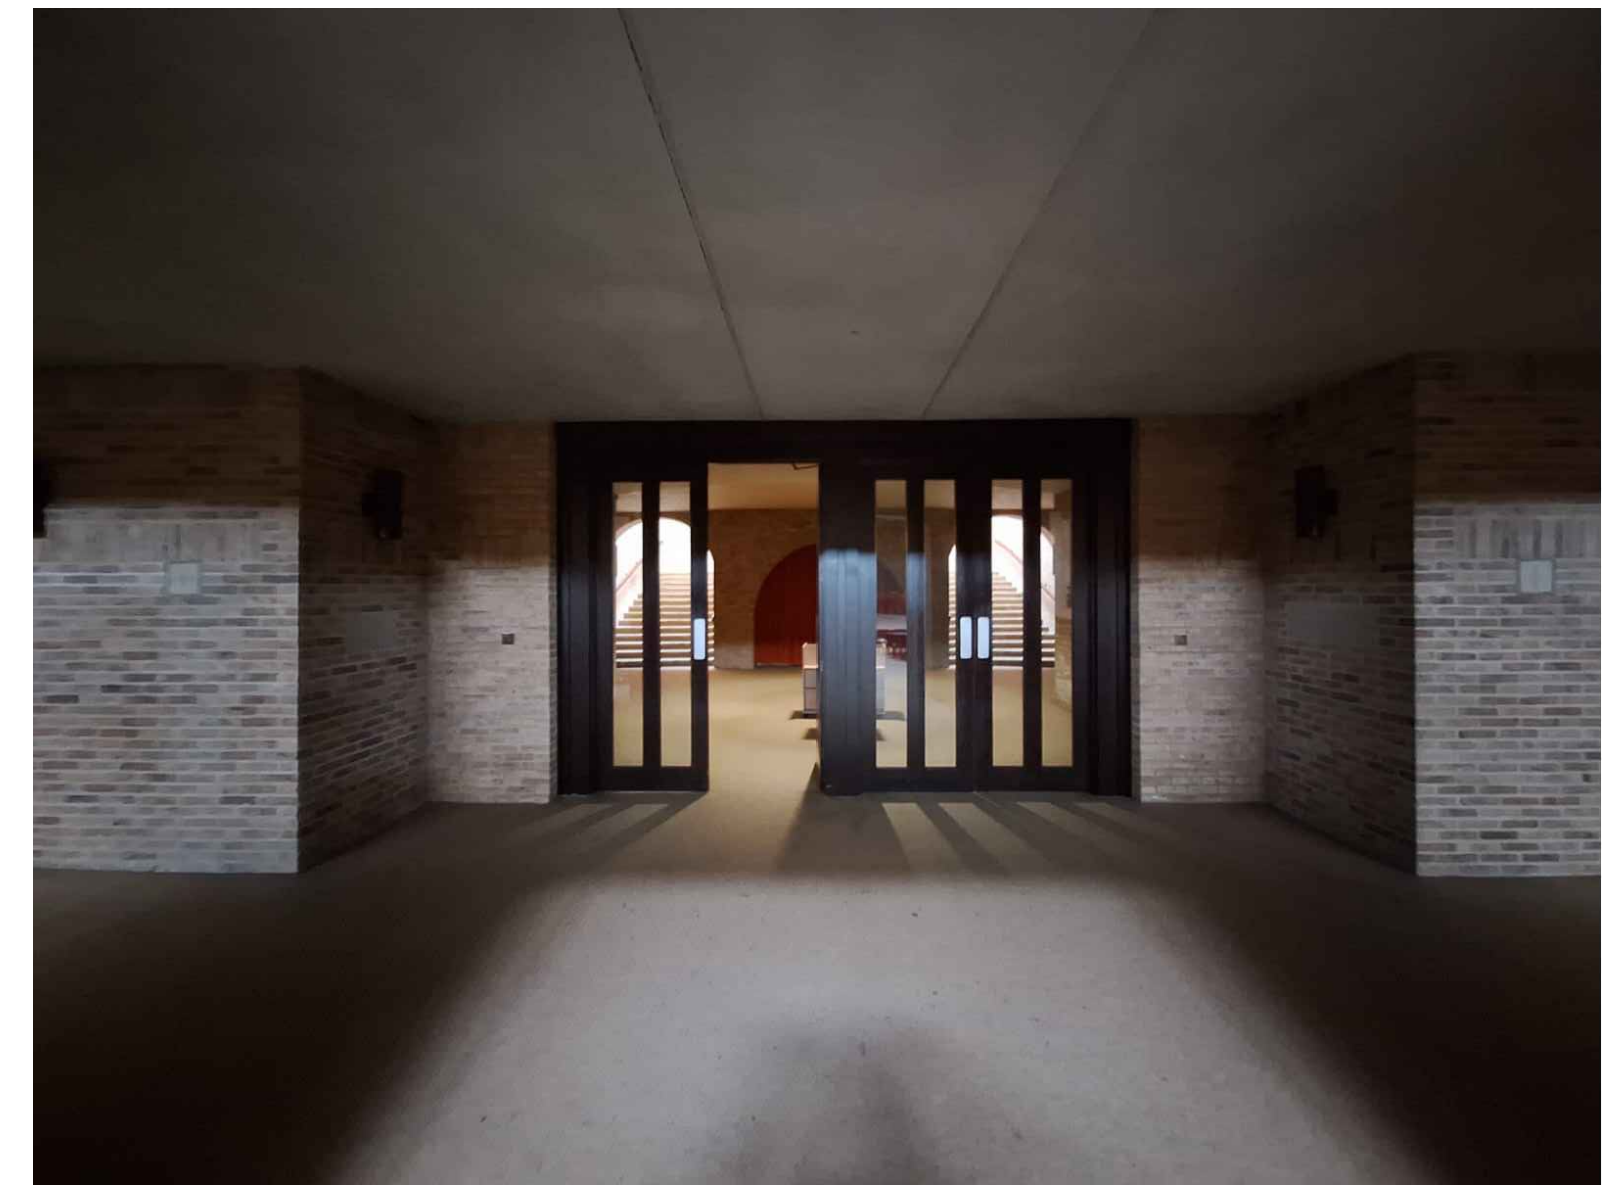


1. Existing Grand Staircase
1:50 @ A1


Key Plan

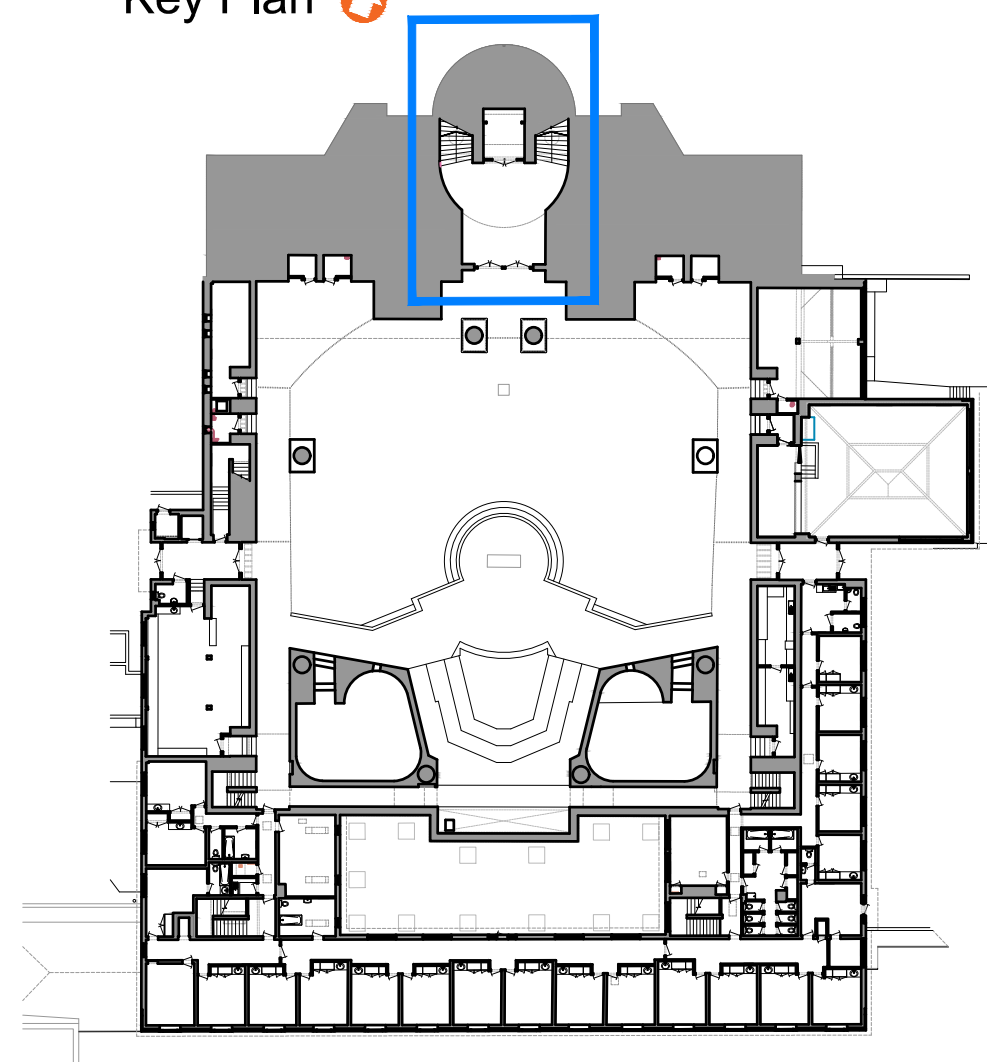


2. Photograph Looking Into The Grand Staircase

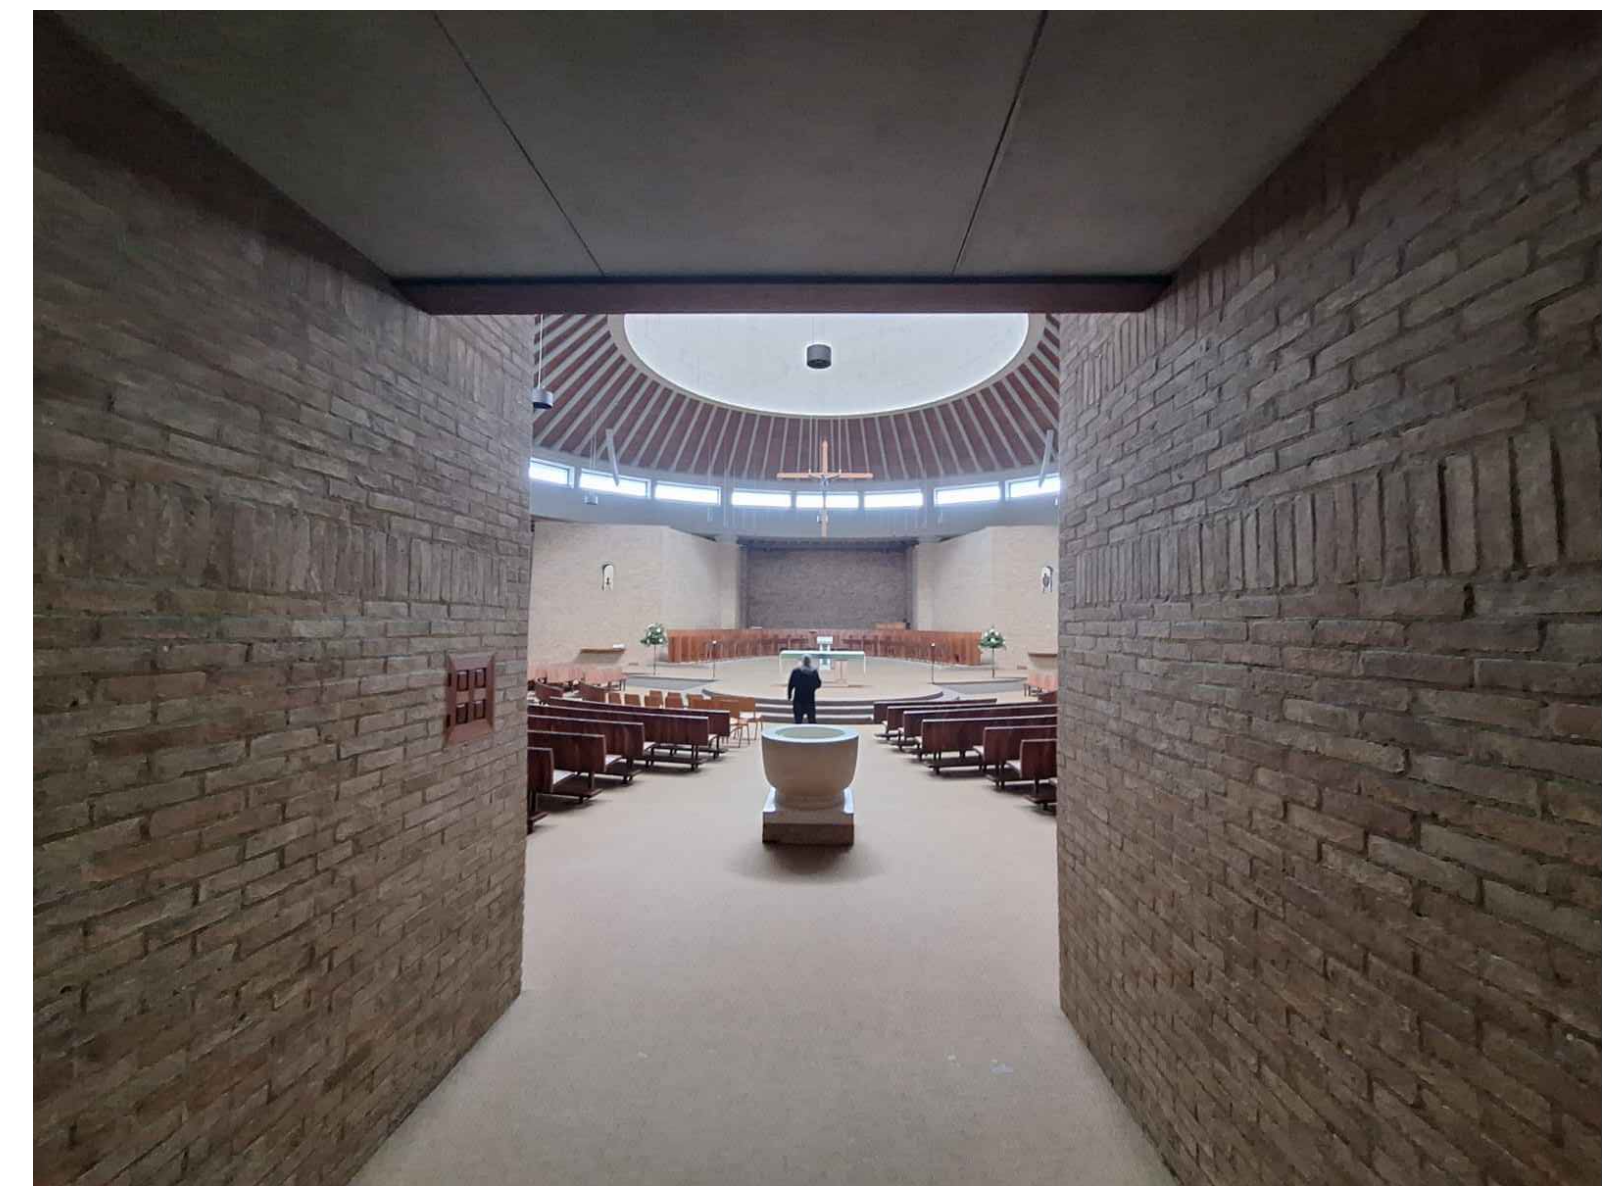

3. Photograph Looking Into The Nave From Outside The Grand Staircase

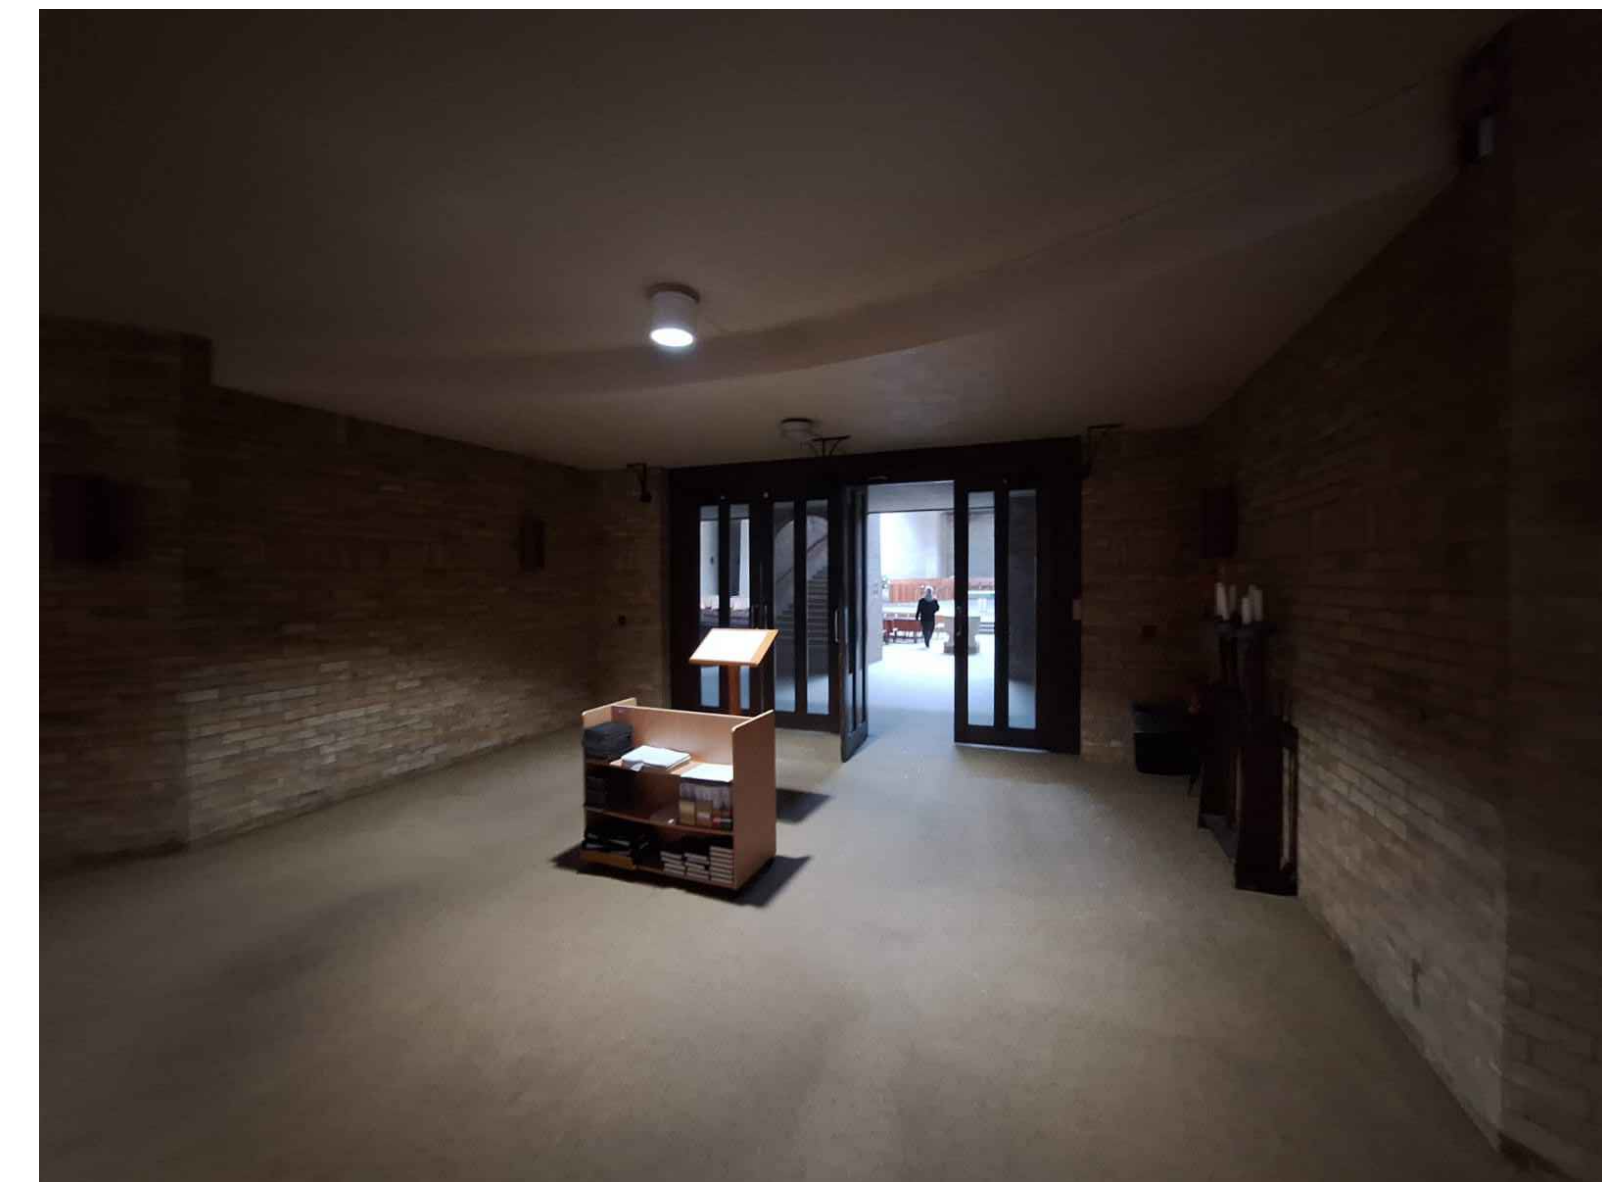

4. Photograph Looking Into The Nave From The Grand Staircase

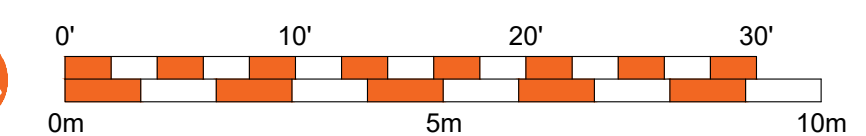

Rev	Date	Revision	DRW	CHK
made Architects Ltd The Stables 18 Howard Road Ralgate www.made-architects.com info@made-architects.com +44 (0)203 633 4625 madearchitects Client: Worth Abbey Job: 2412 Address: Worth Abbey Paddockhurst, Crawley RH10 4SB Drawing: Existing Nave Entrance Plan Scale: 1:50 @ A1 Drawn: WG Checked: CG Date: 04/07/2025 Size: A1 PRELIMINARY liable to change without notice, not for construction 2412-MAL-01-B1-DR-A-0105 P2				