

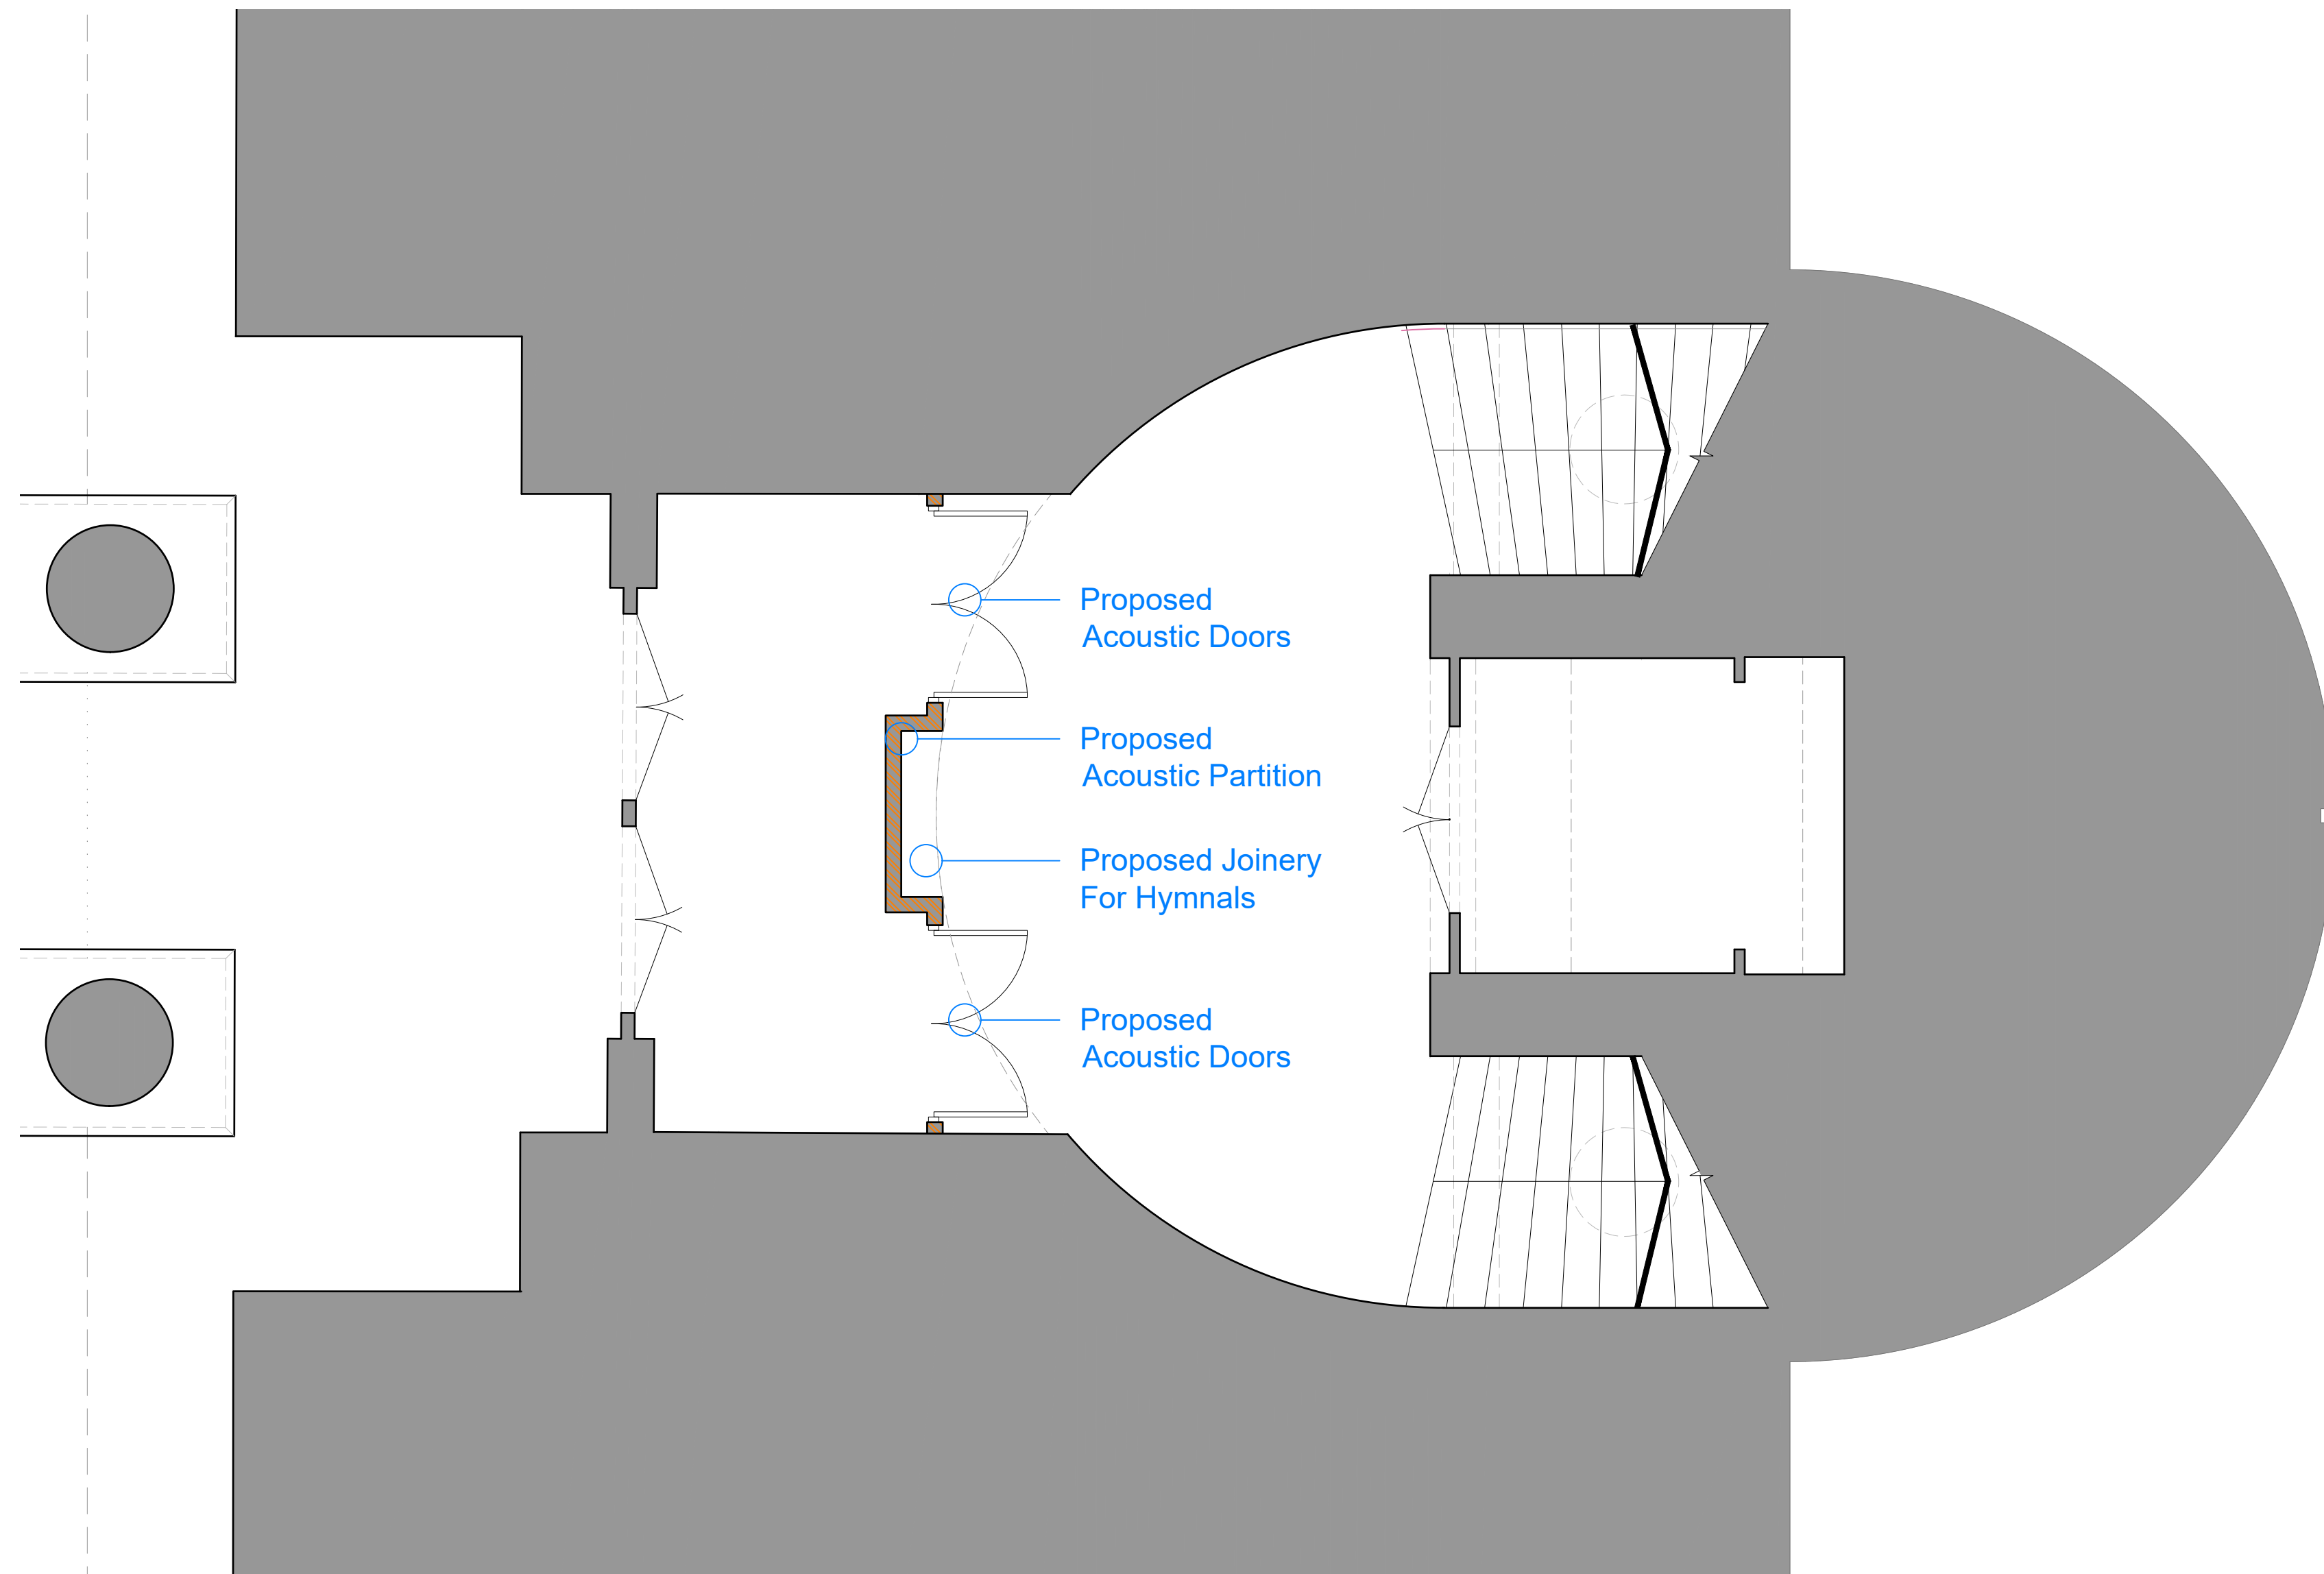


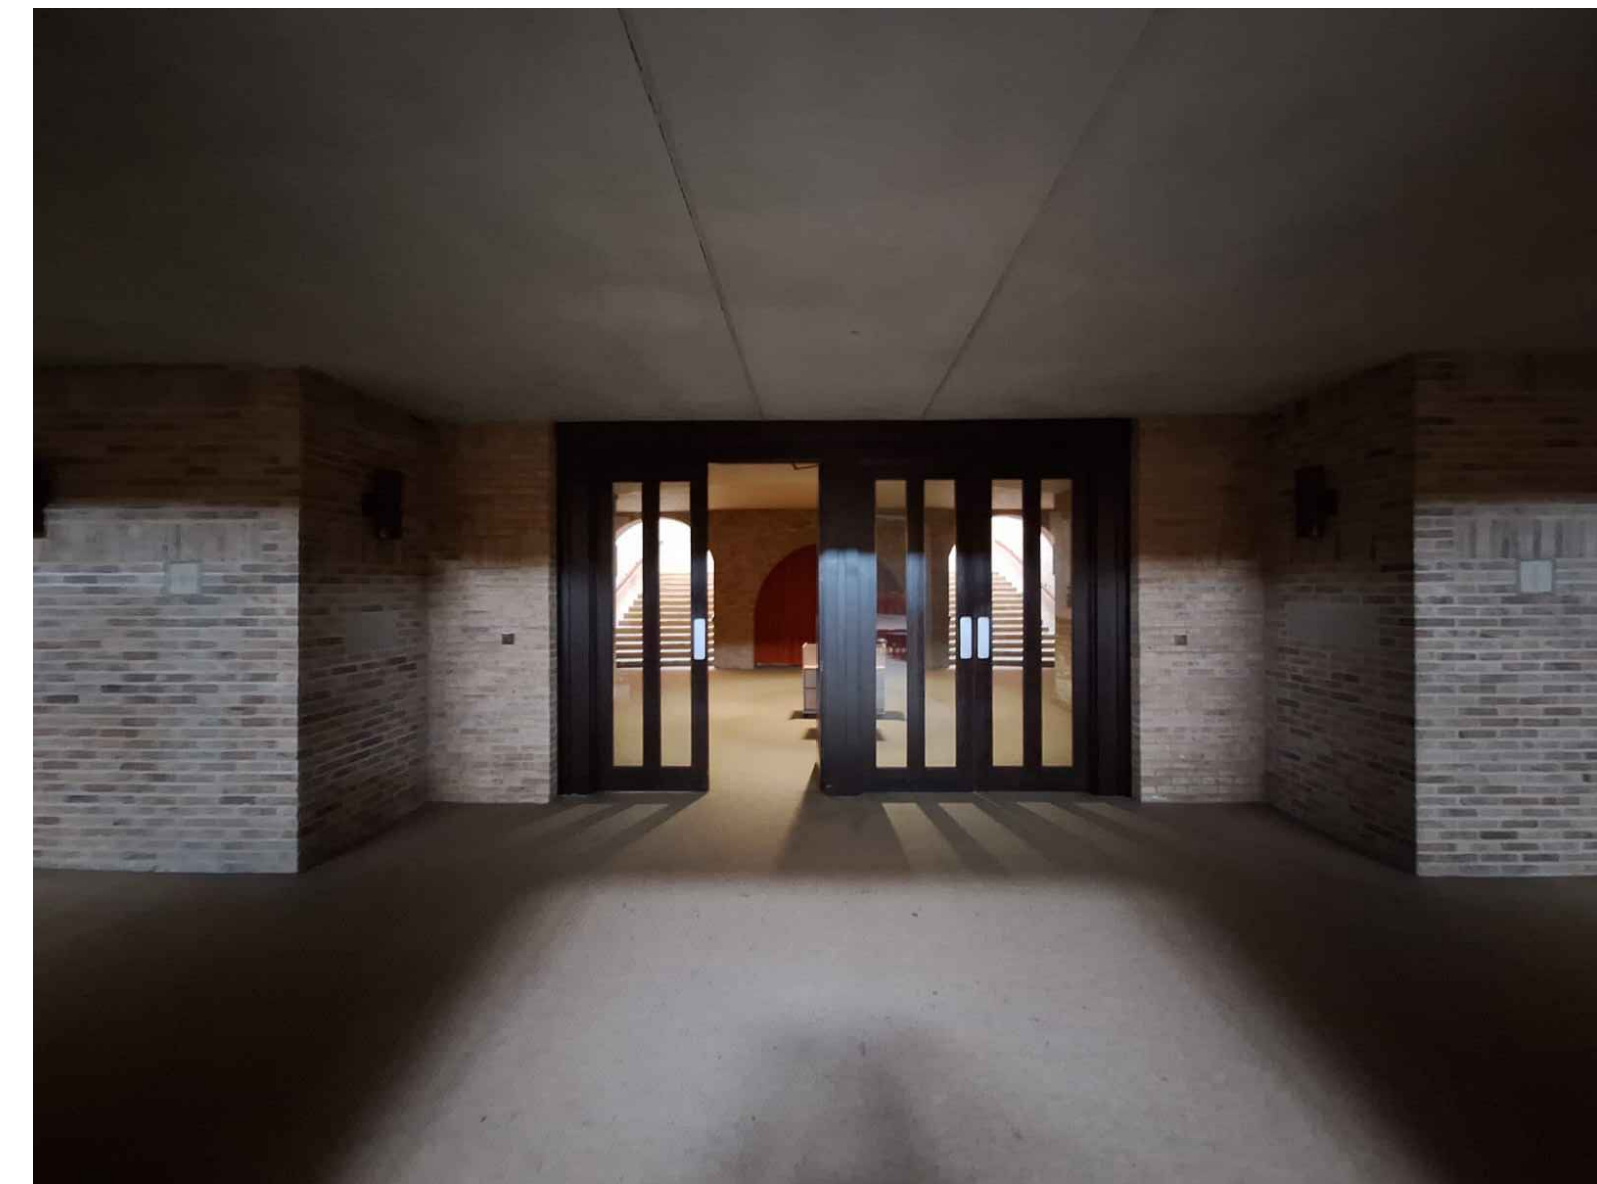


1. Proposed Grand Staircase
1:50 @ A1


Key Plan

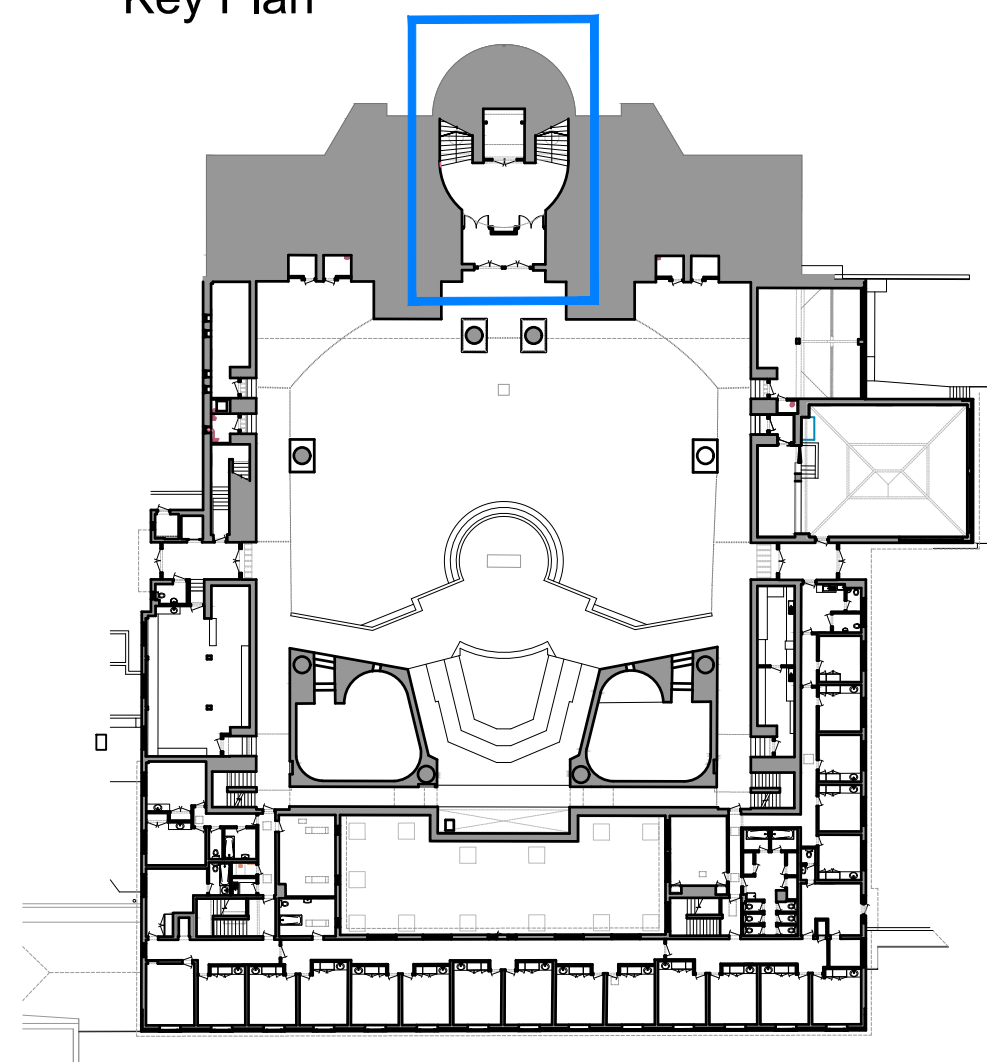

2. Photograph Looking Into The Grand Staircase

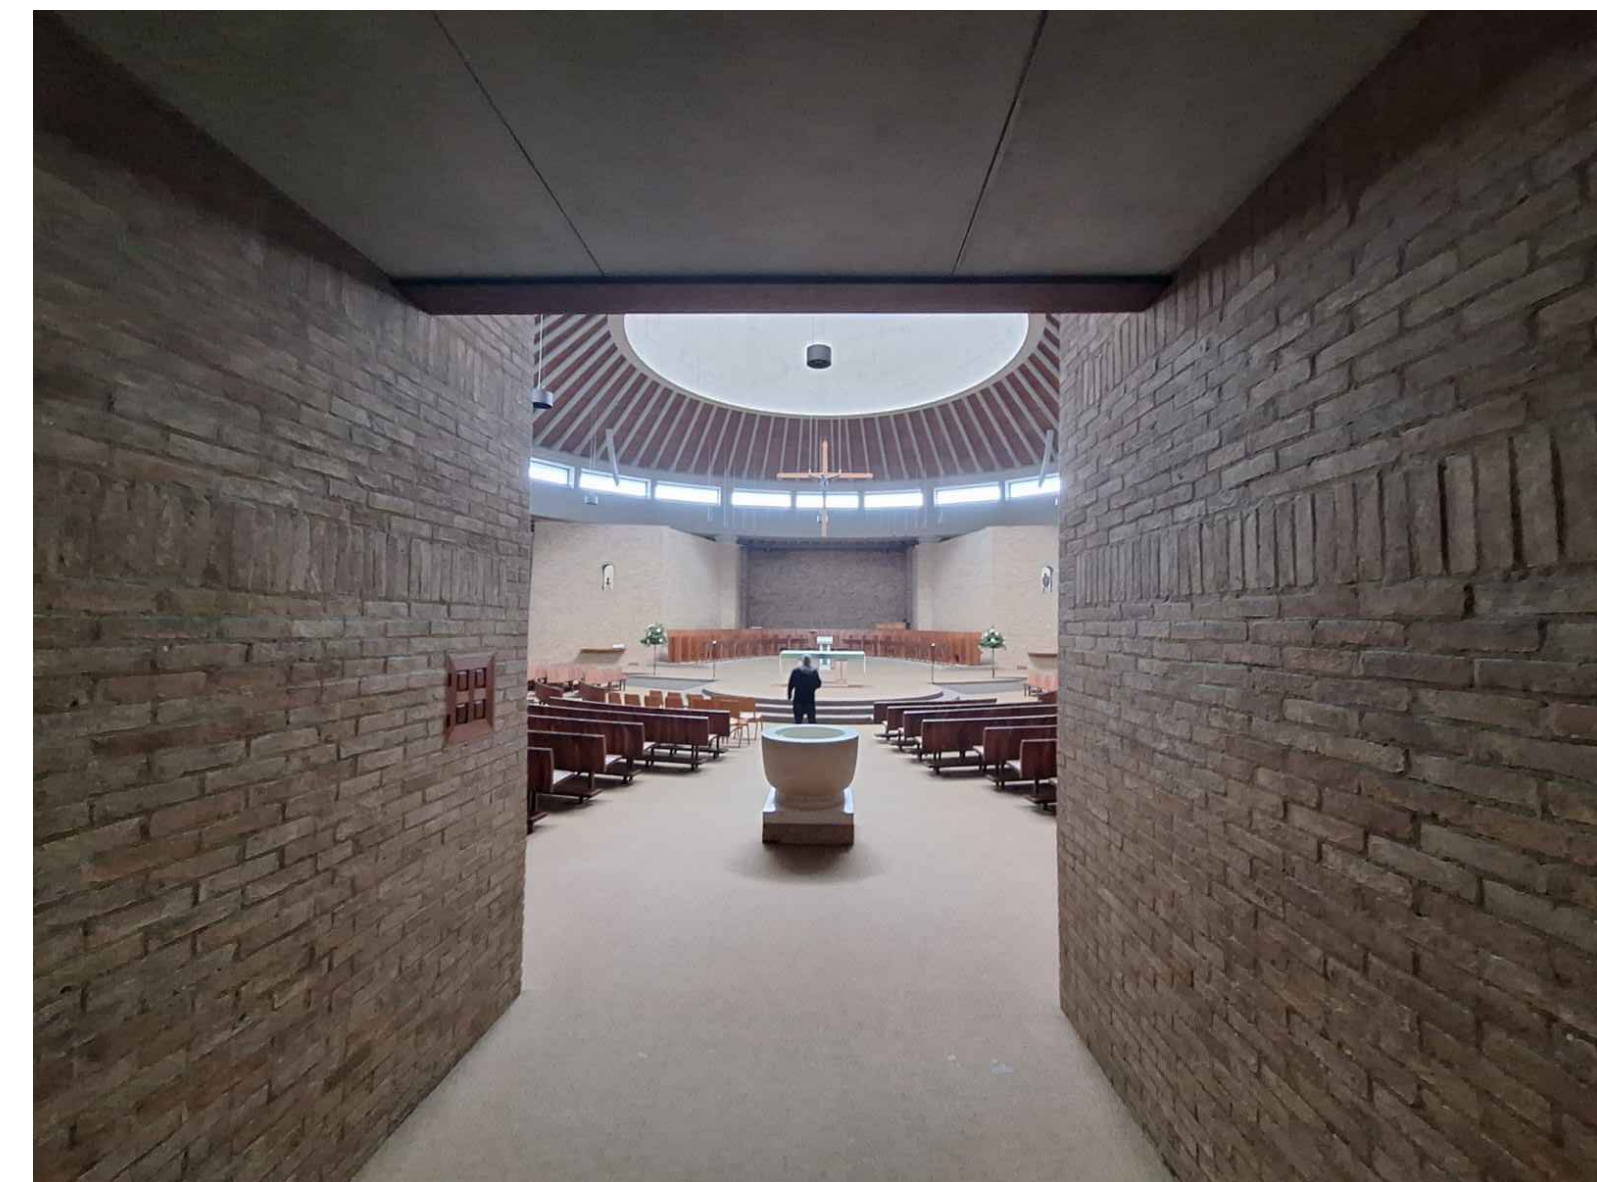

3. Photograph Looking Into The Nave From Outside The Grand Staircase

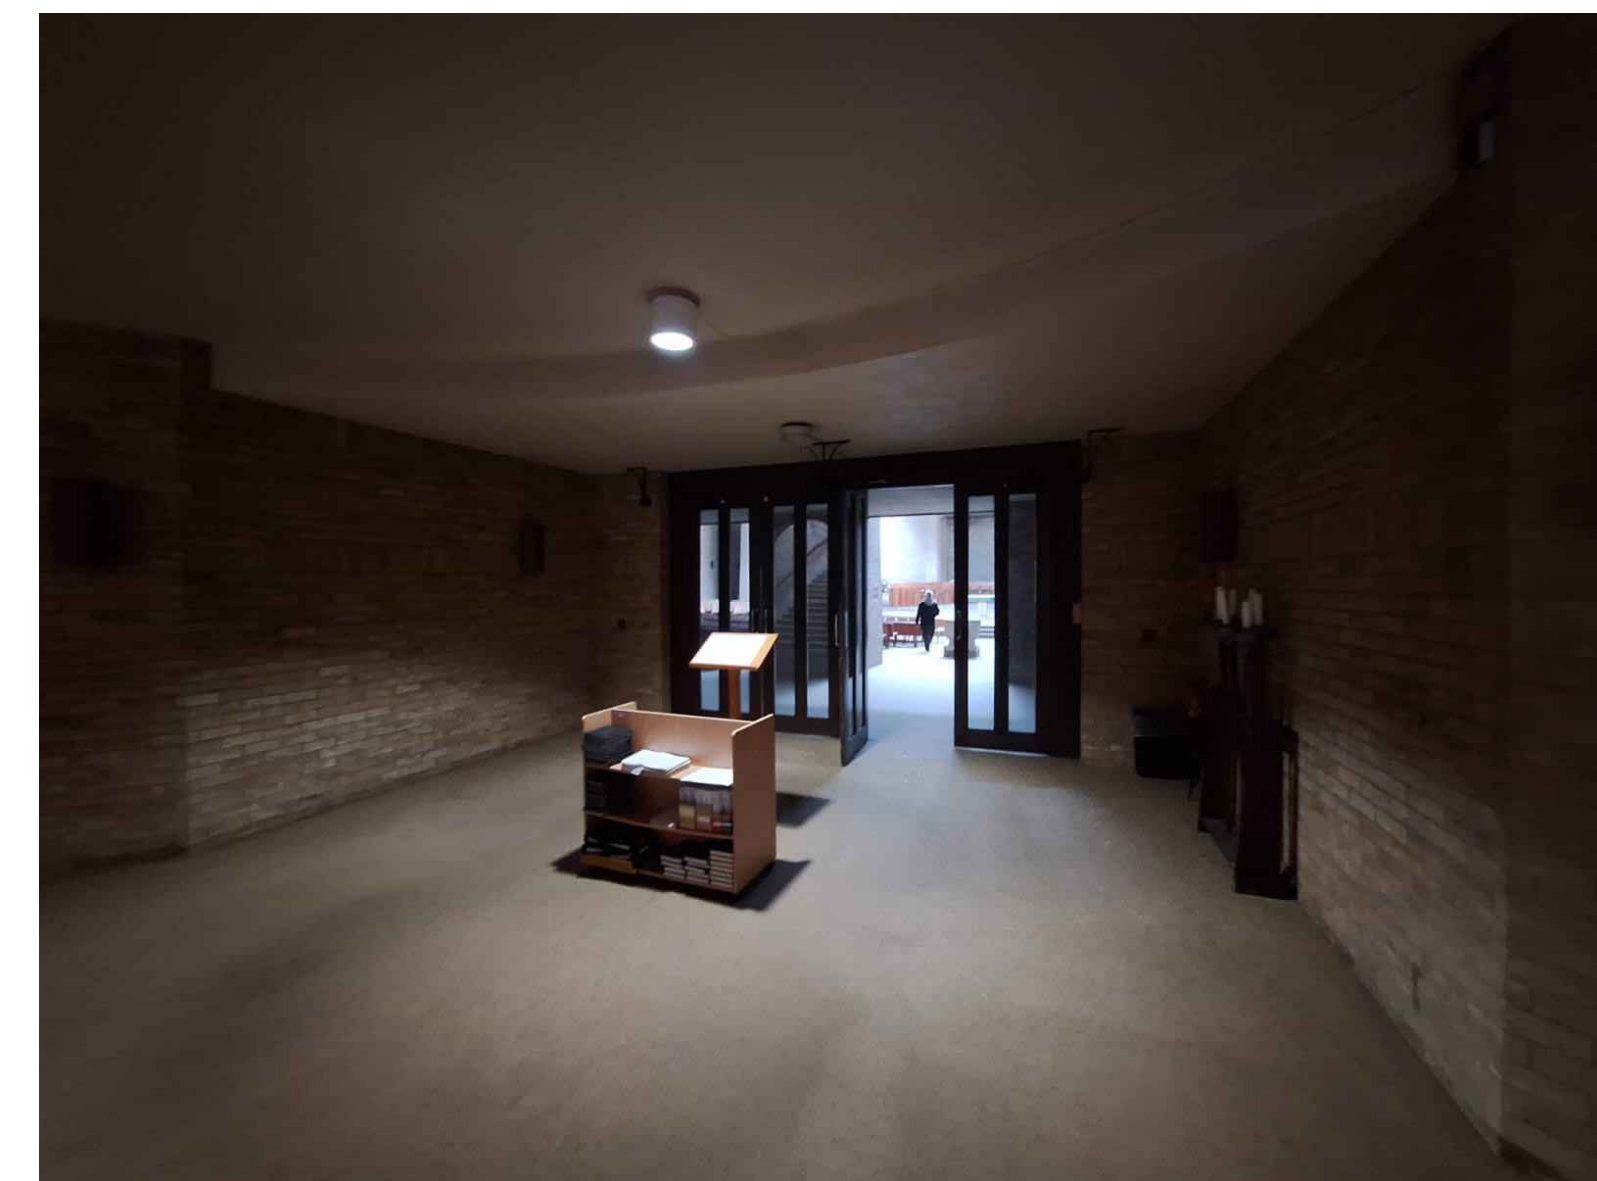

4. Photograph Looking Into The Nave From The Grand Staircase