


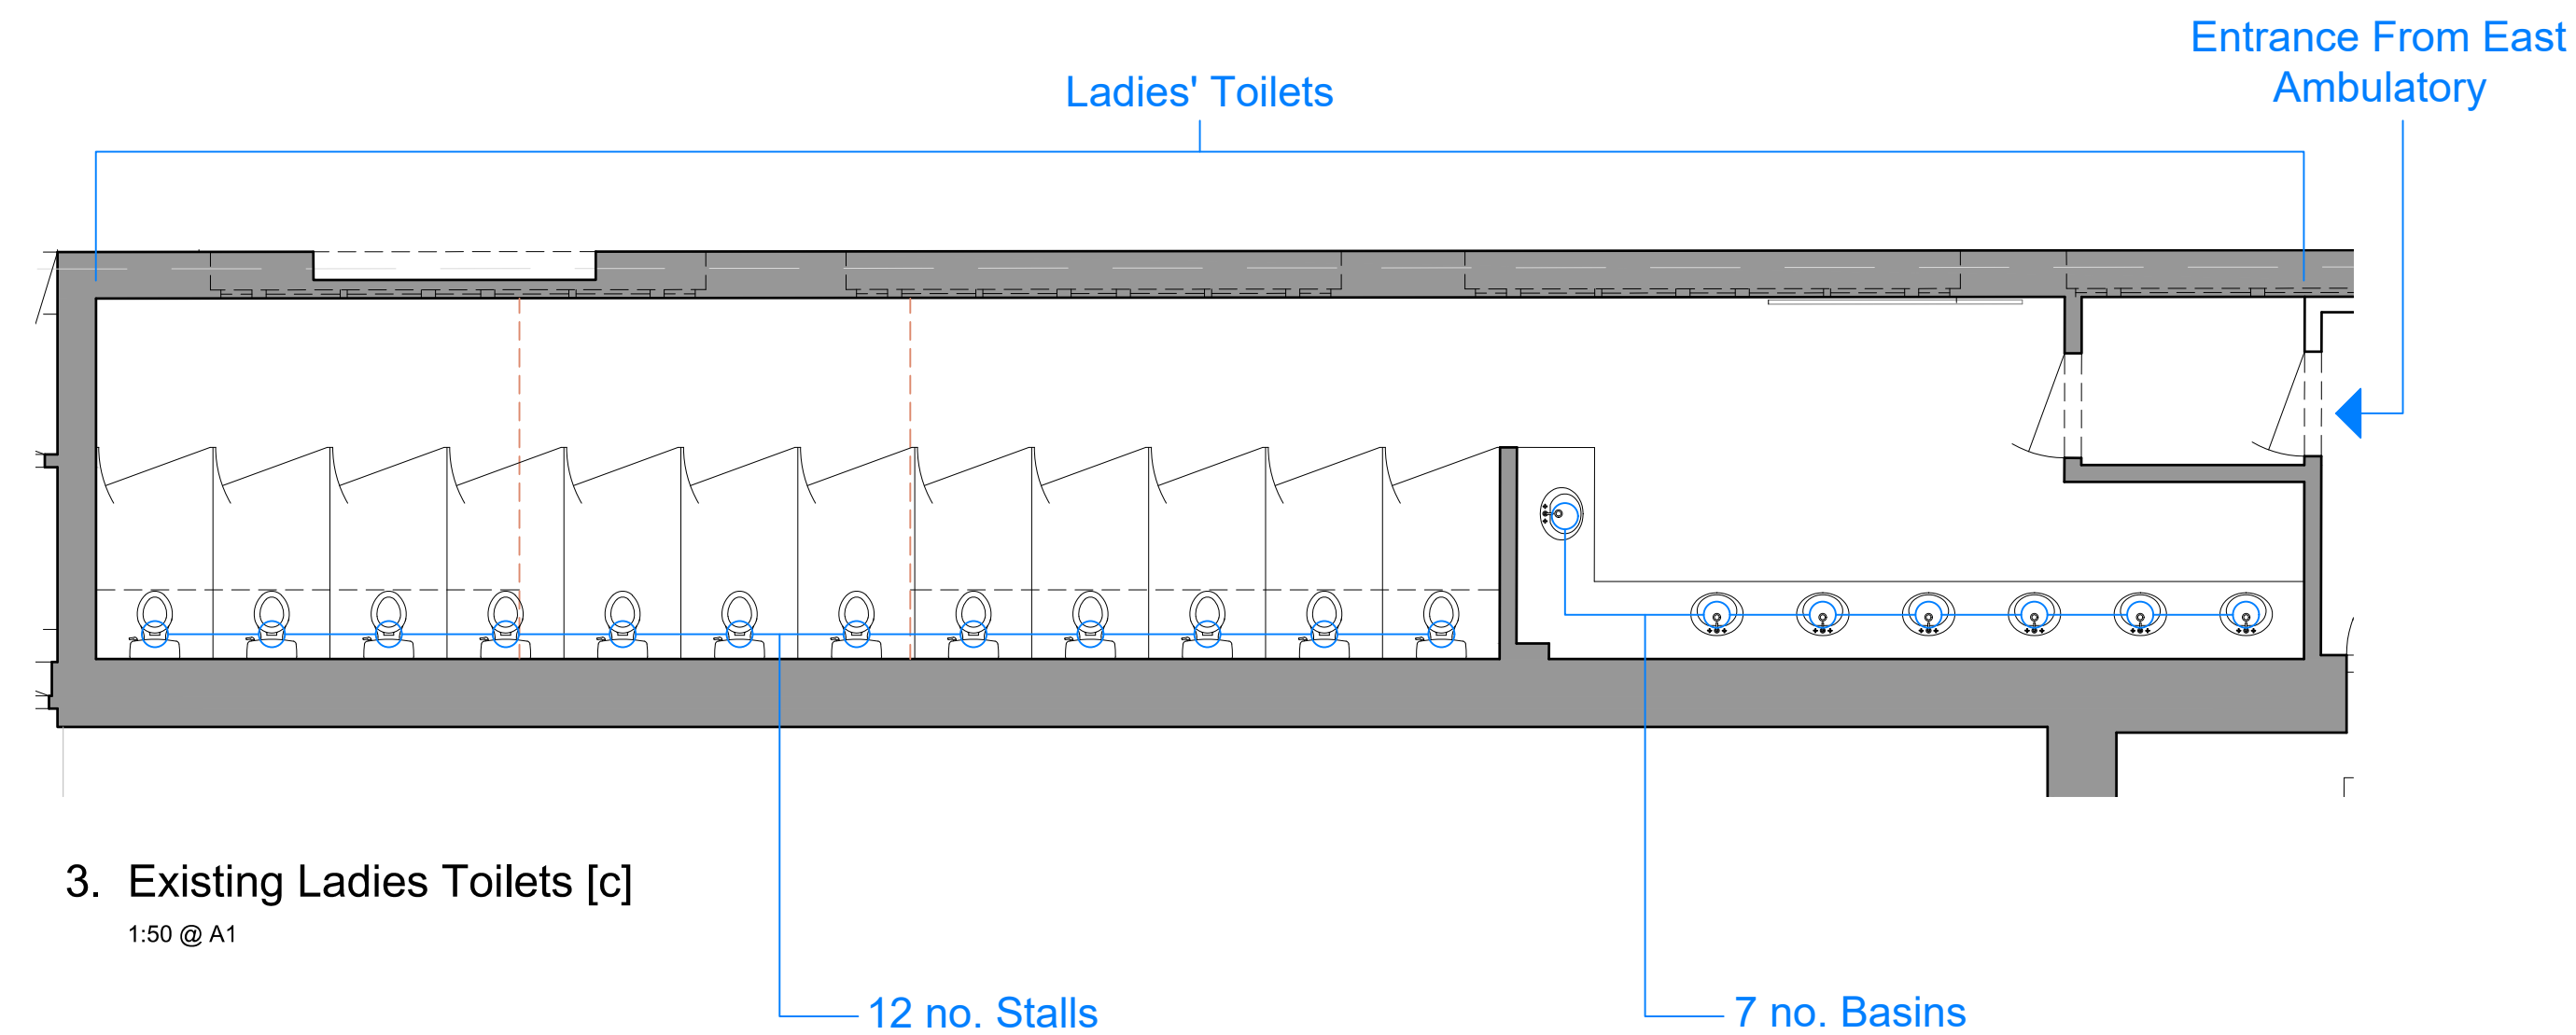
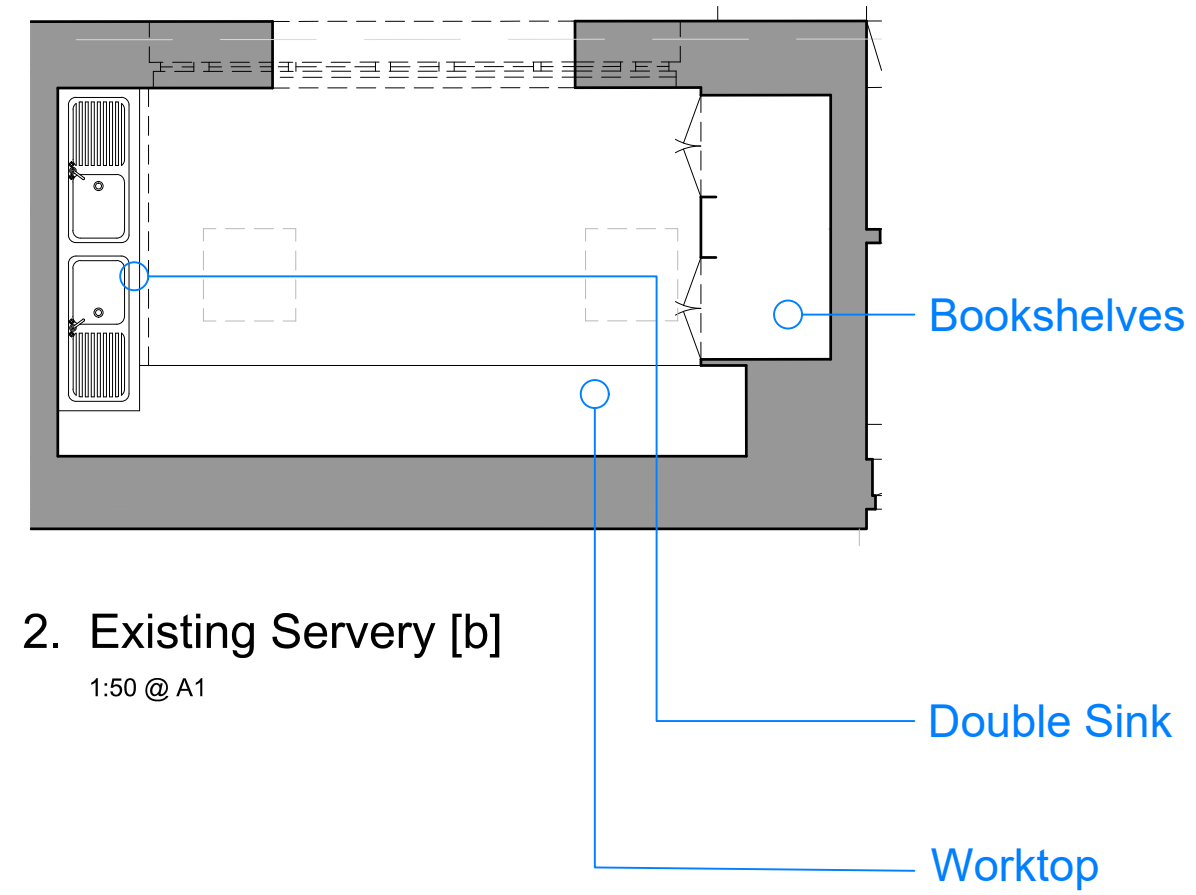


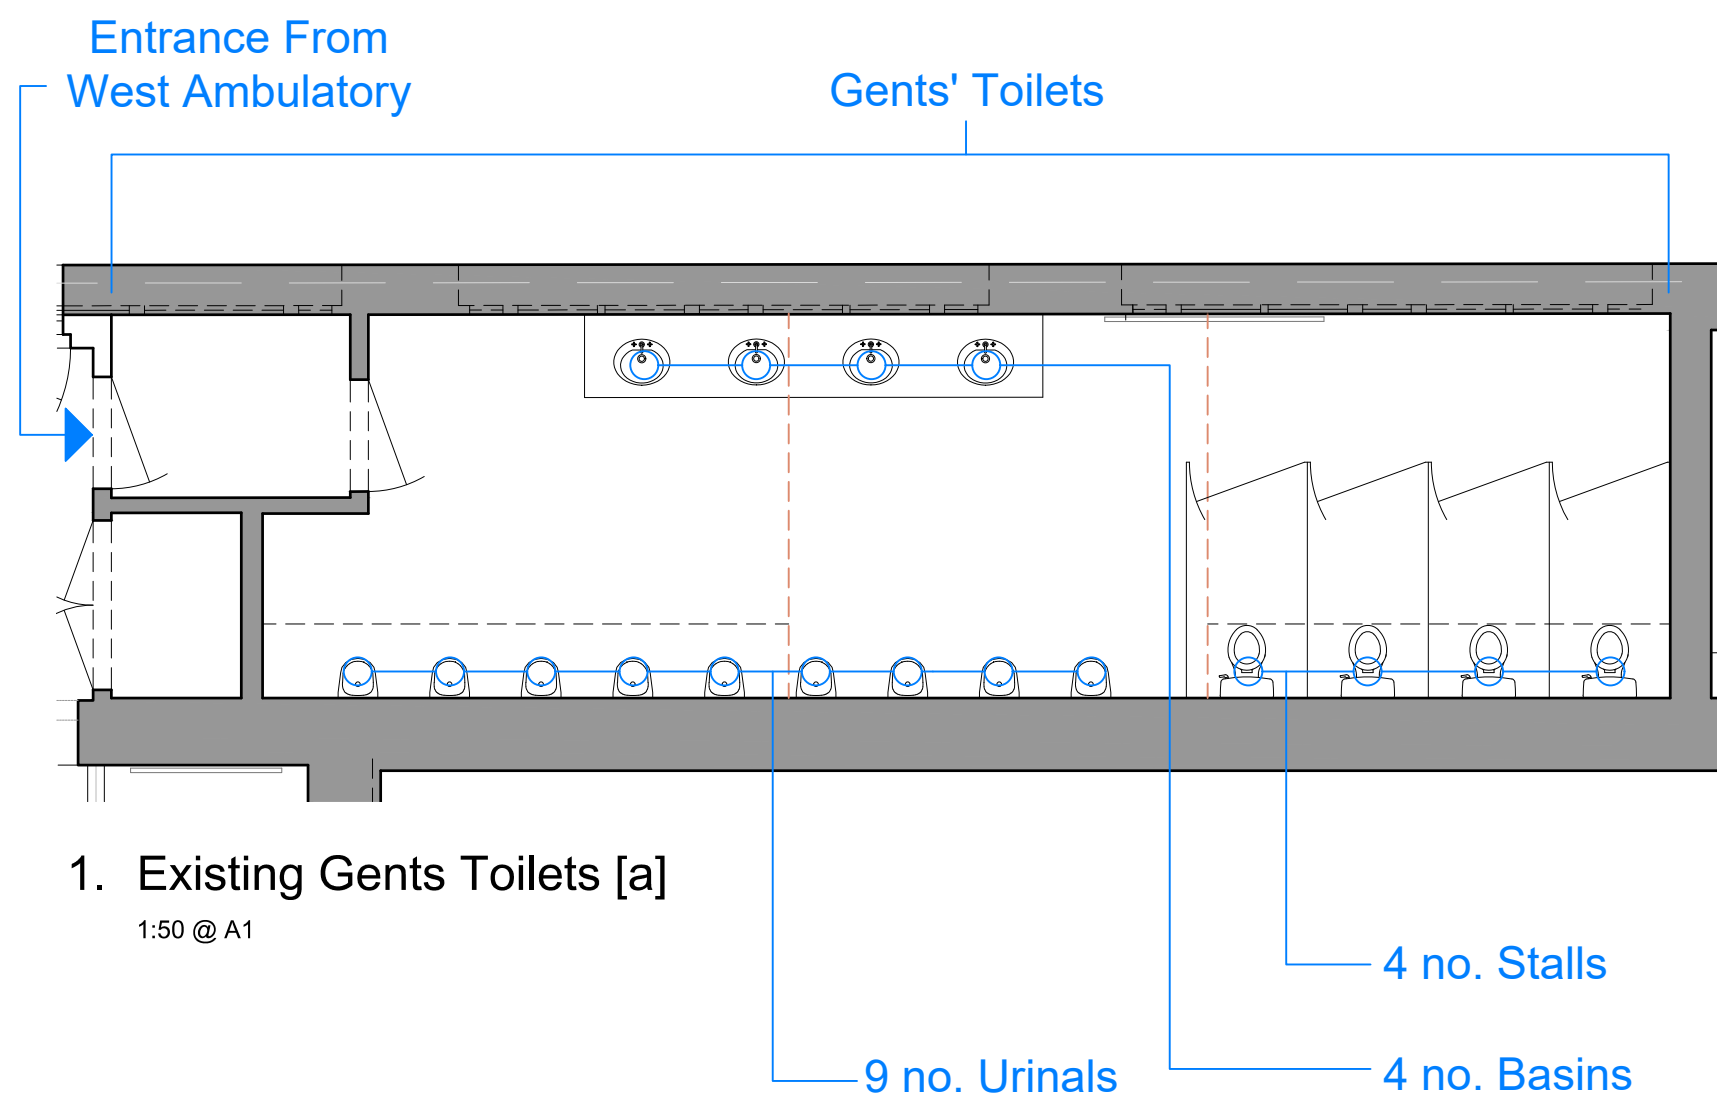

Key Plan

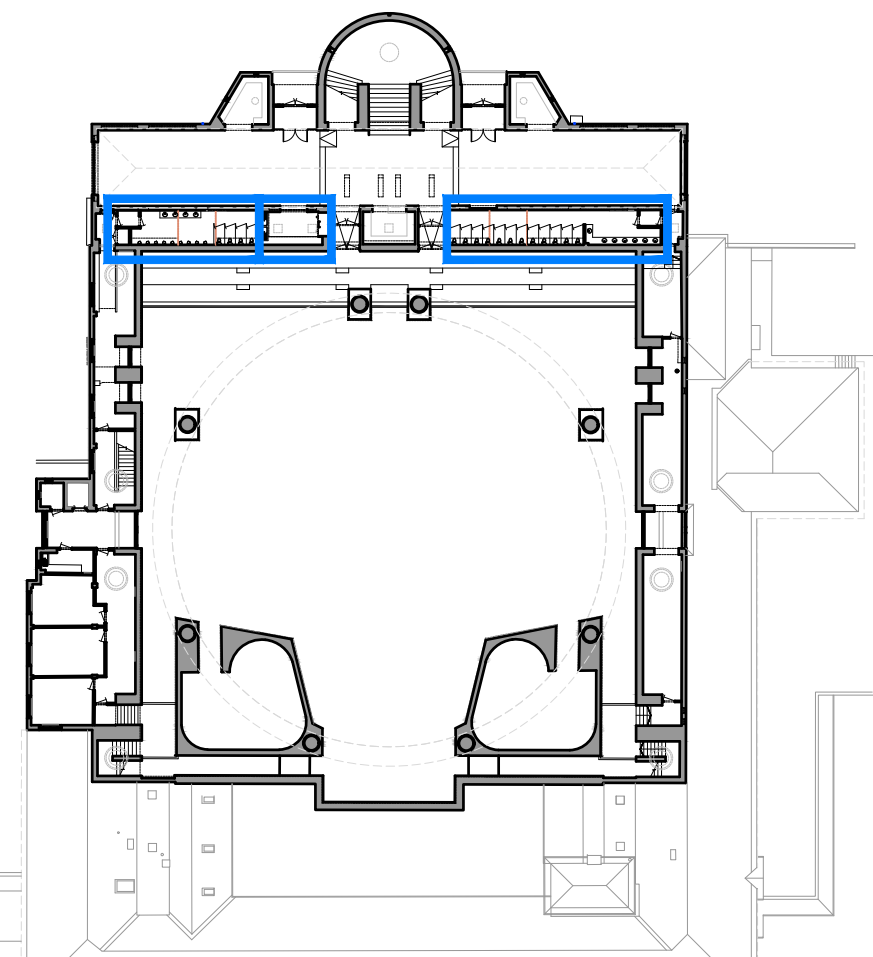


Key Plan

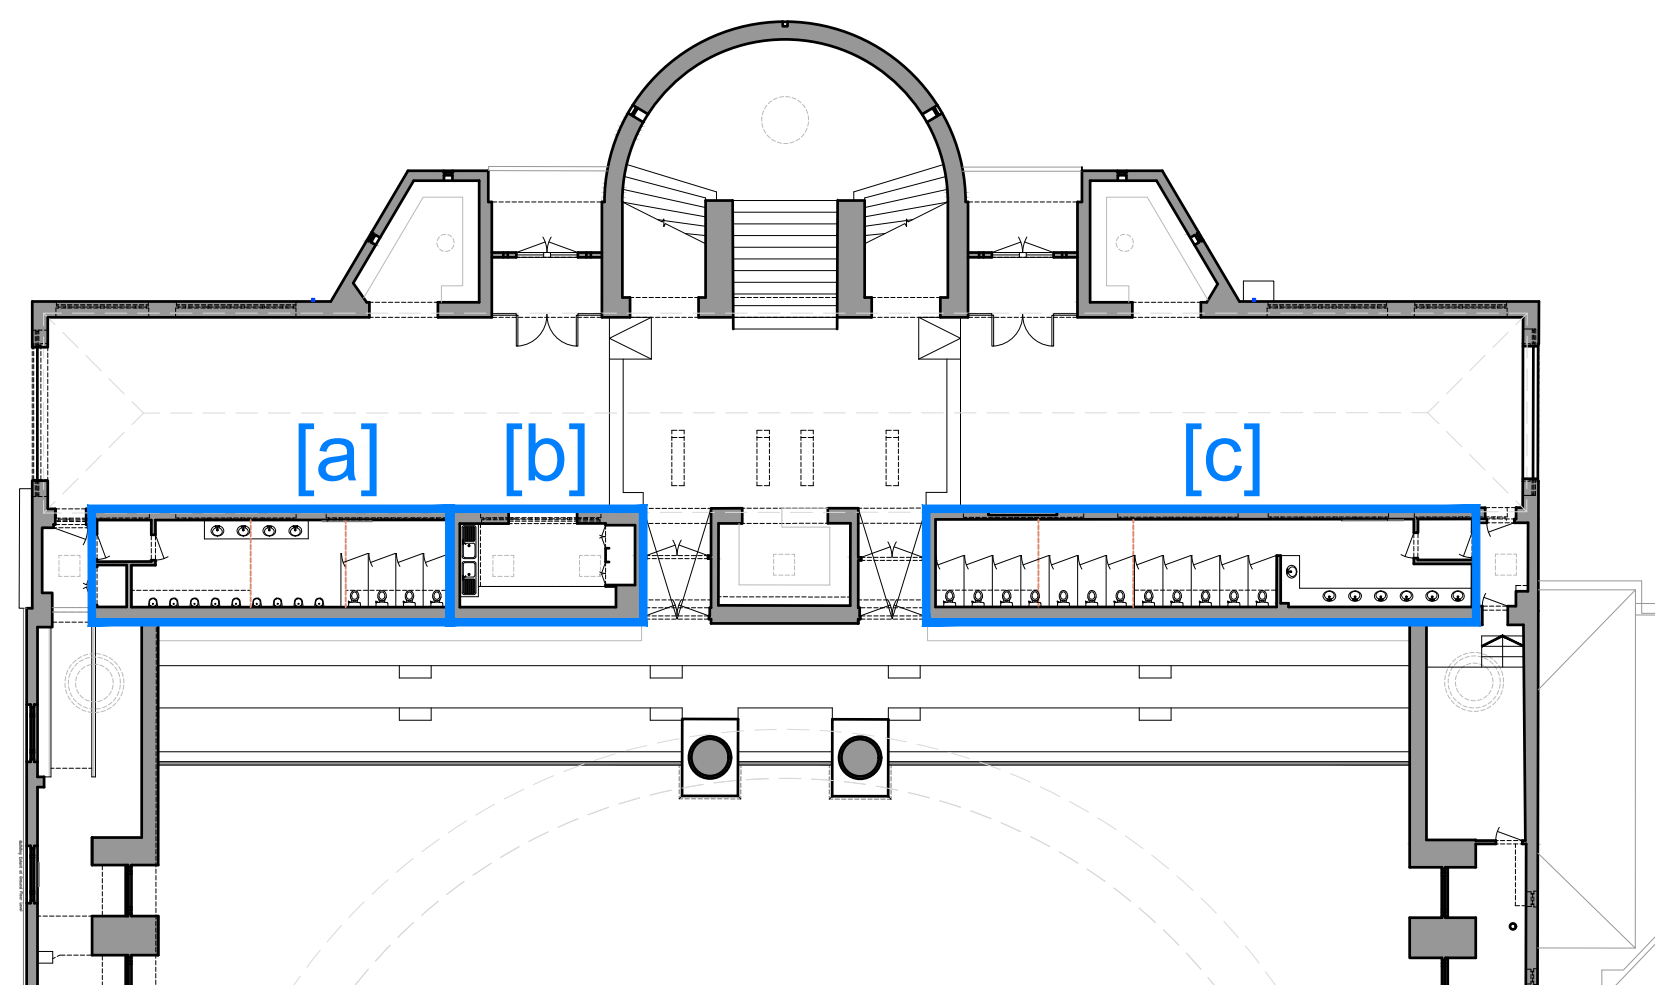

Total Existing

Ladies'
12 Stalls
7 Basins

Gents'
4 Stalls
9 Urinals
4 Basins

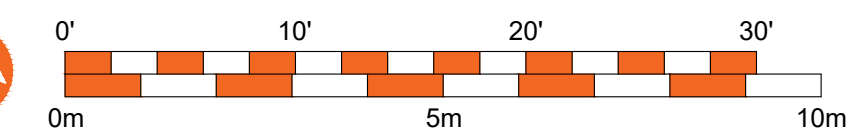

Rev	Date	Revision	DRW CHK
made Architects Ltd The Stables 18 Howard Road Ralgate w: www.made-architects.com e: info@made-architects.com t: +44 (0)203 633 4625 @ madearchitects_			
Client:		Worth Abbey	
Job:		2412	
Address:		Worth Abbey Paddockhurst, Crawley RH10 4SB	
Drawing:		Existing Services Plan	
Scale:		1:50 @ A1	
Drawn:		WG	
Checked:		CG	
Date:		04/07/2025	
Size:		2412-MAL-01-GF-DR-A-	
A1		0103	
		P2	

PRELIMINARY

liable to change without notice, not for construction