




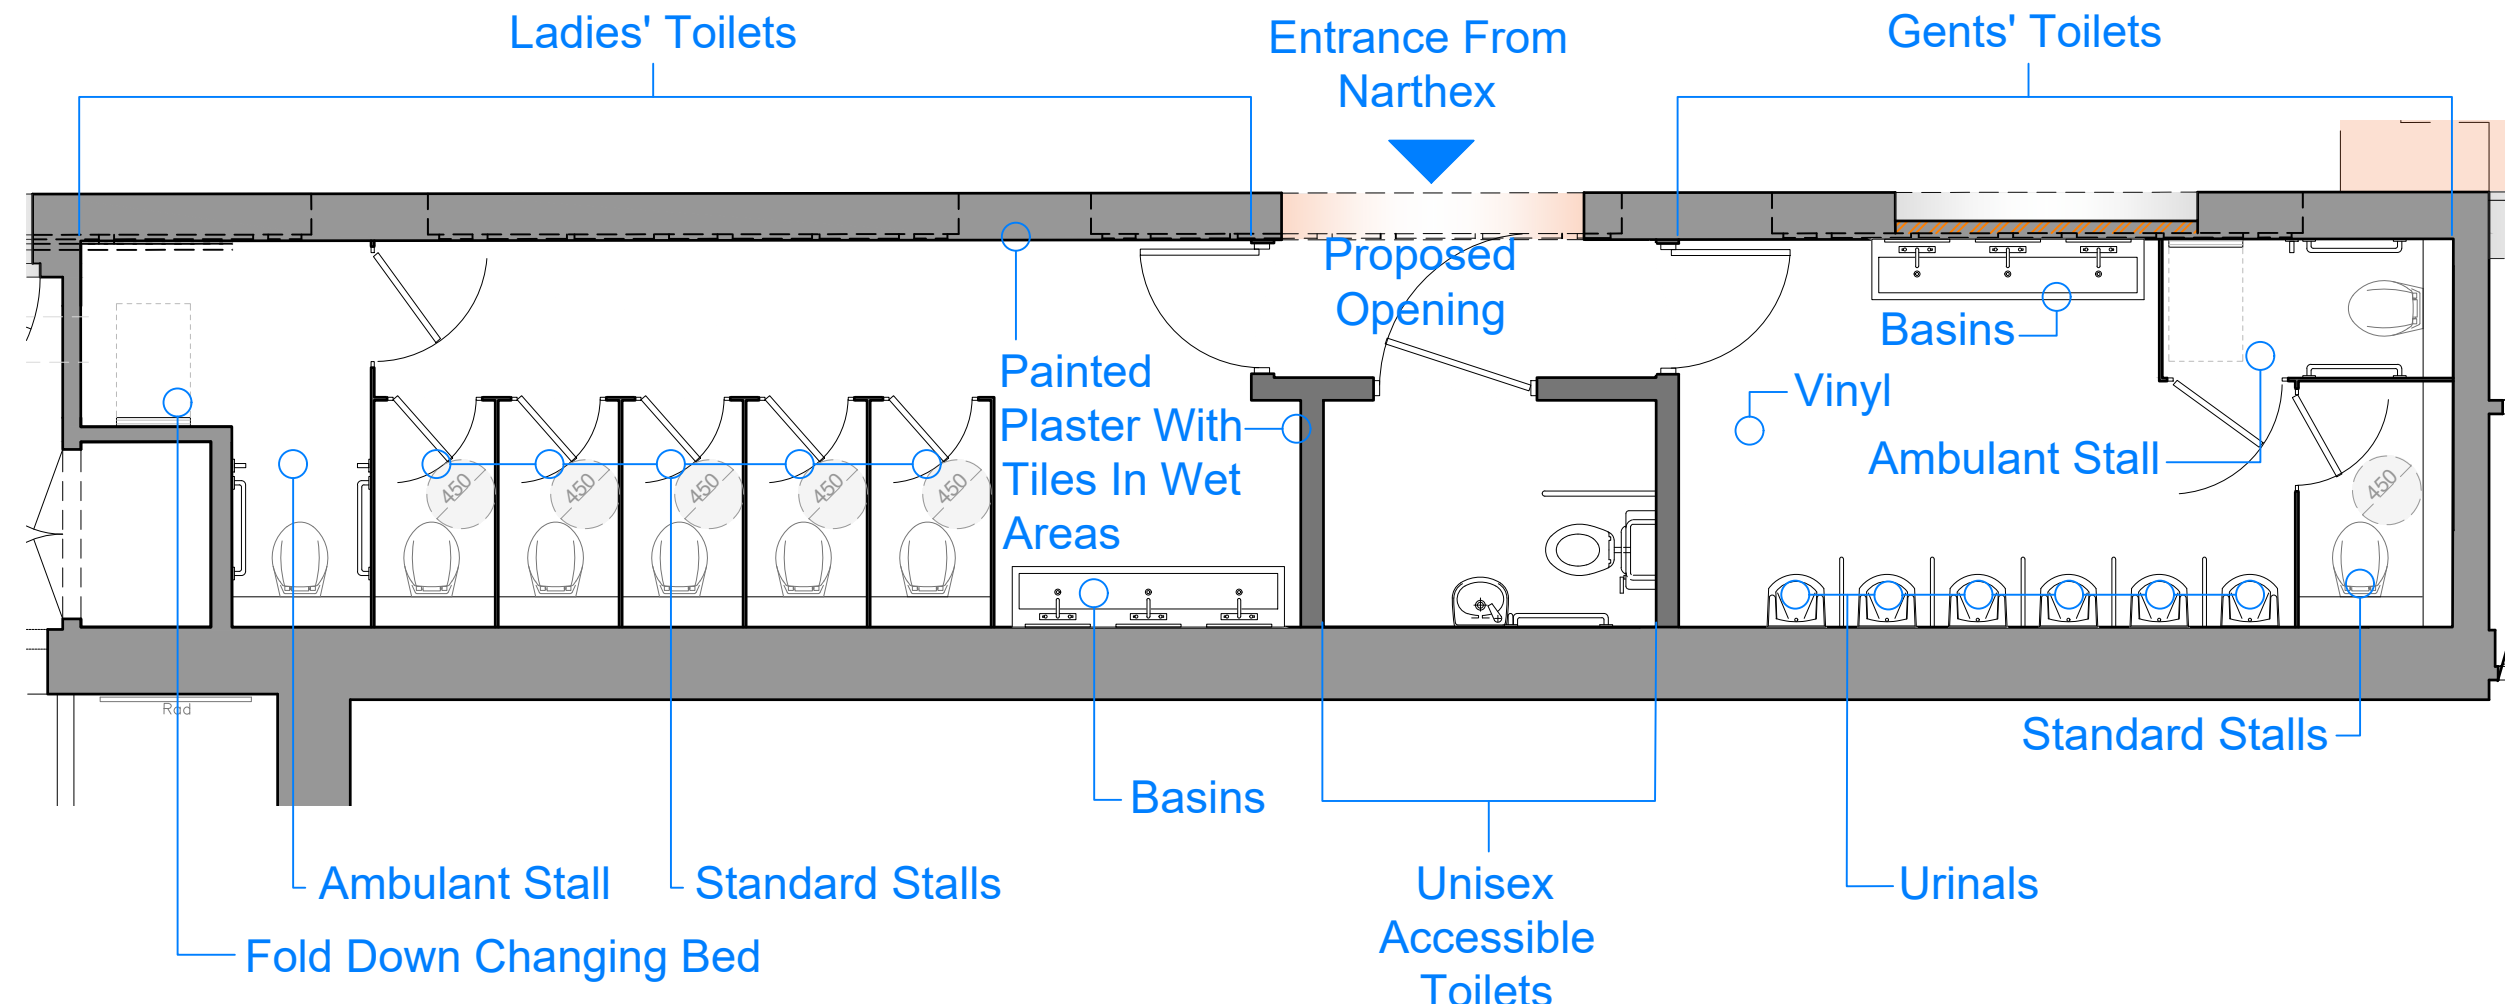

1. Proposed Toilets [a]
1:50 @ A1

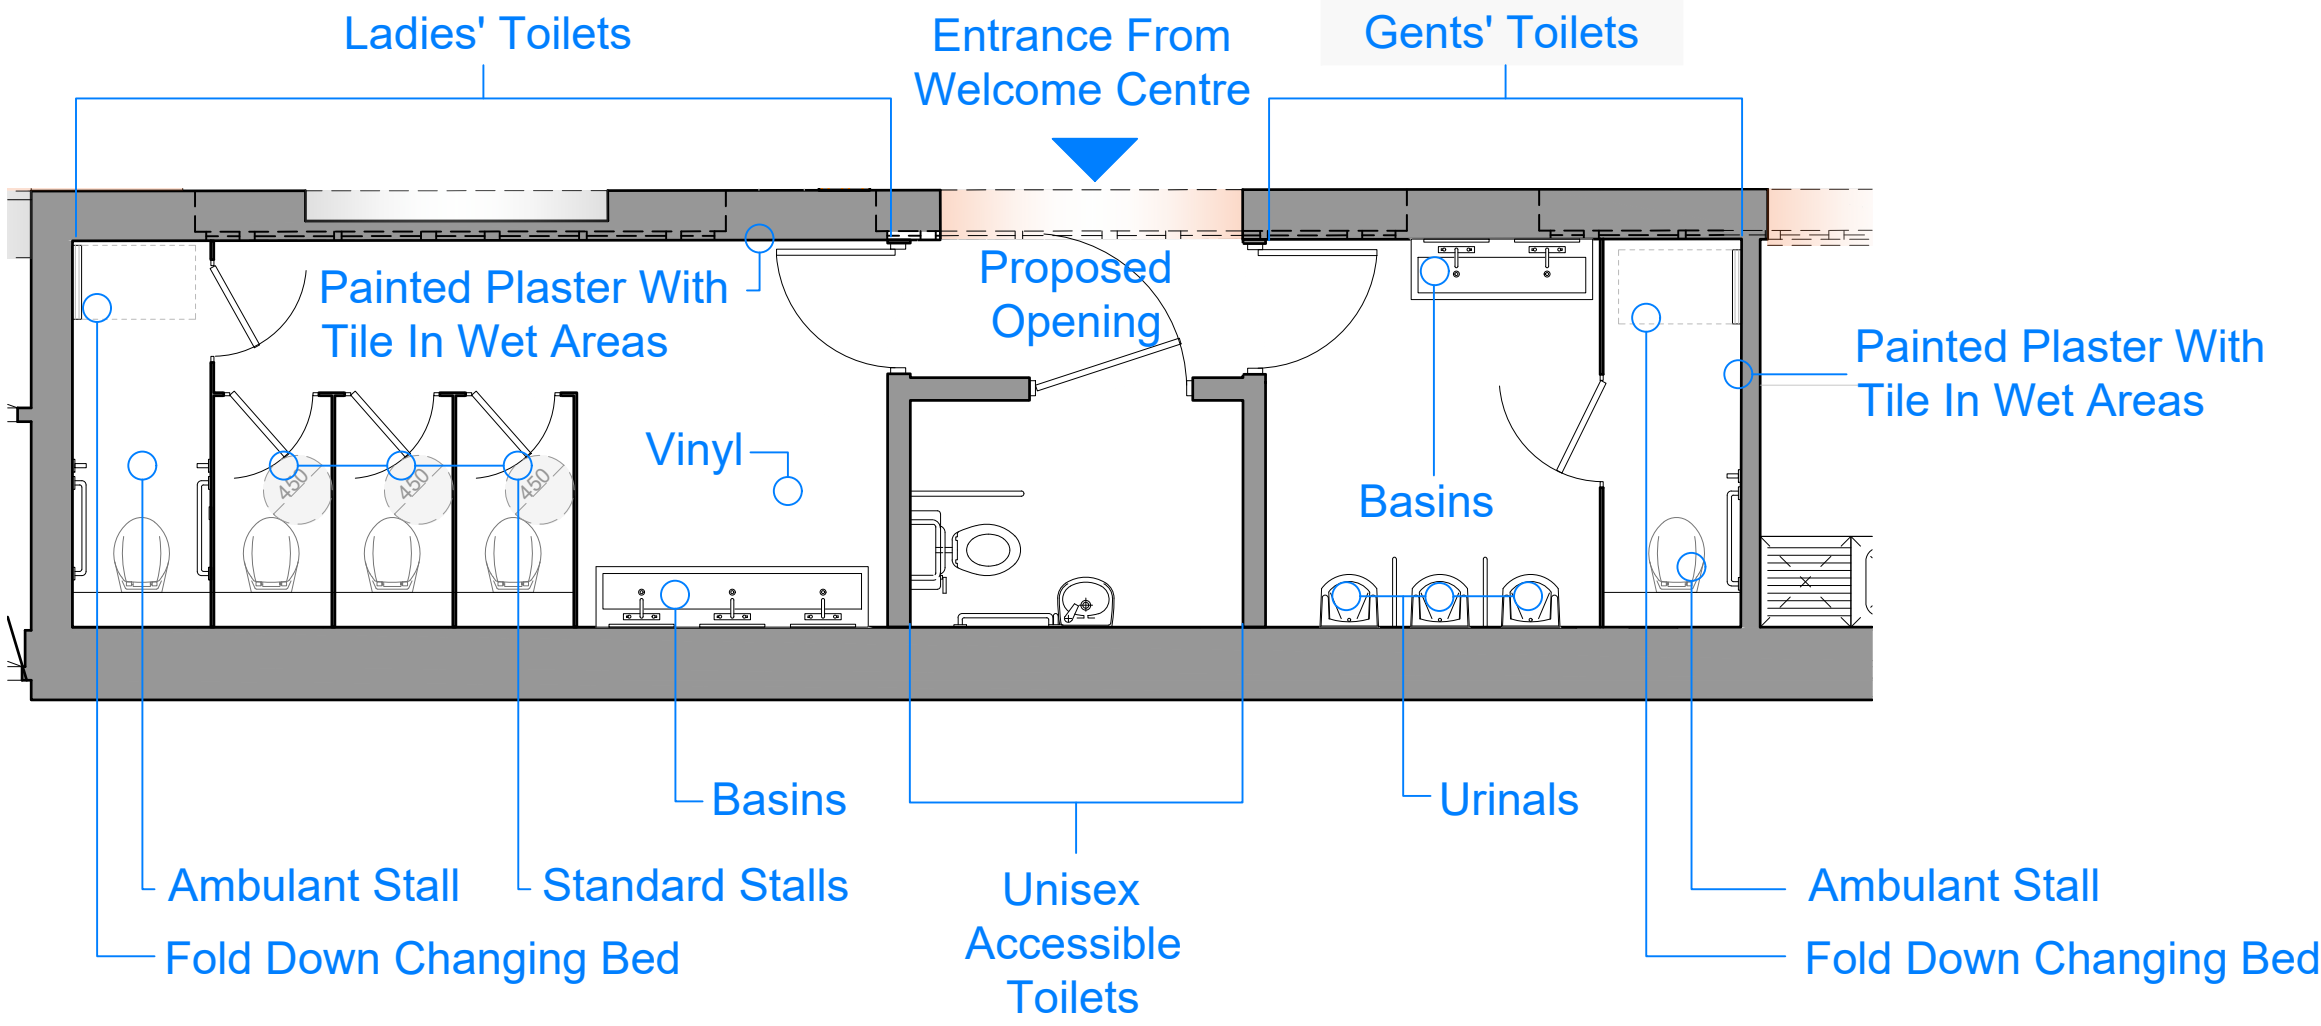


2. Proposed Toilets [b]
1:50 @ A1

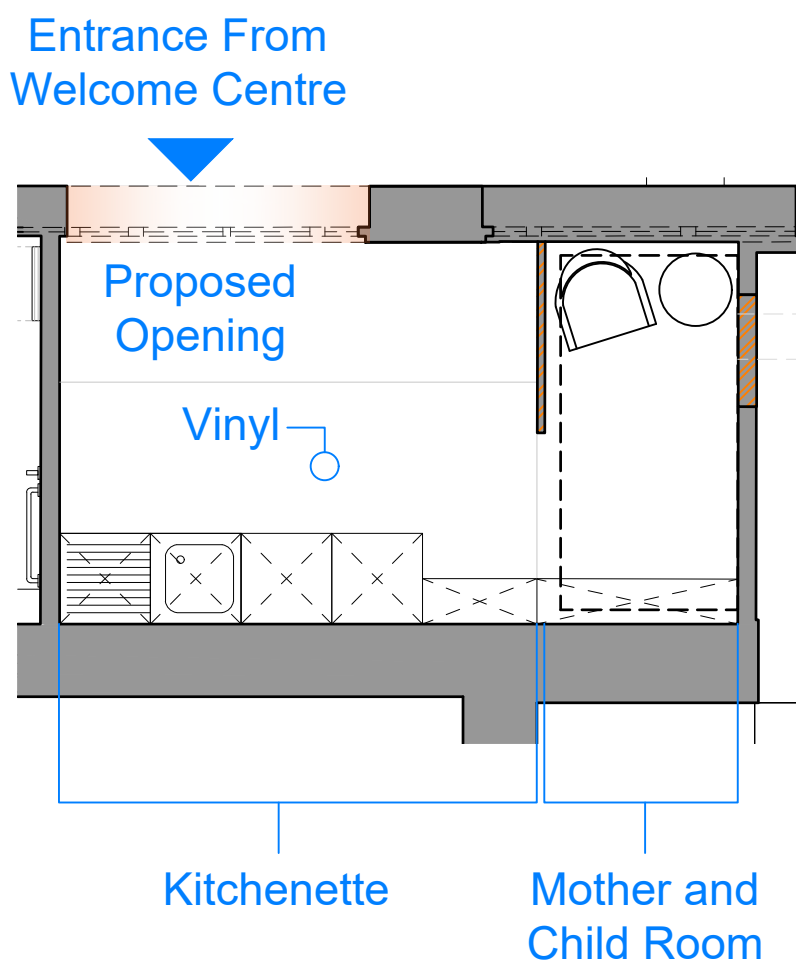


3. Proposed Kitchenette
1:50 @ A1

Key Plan

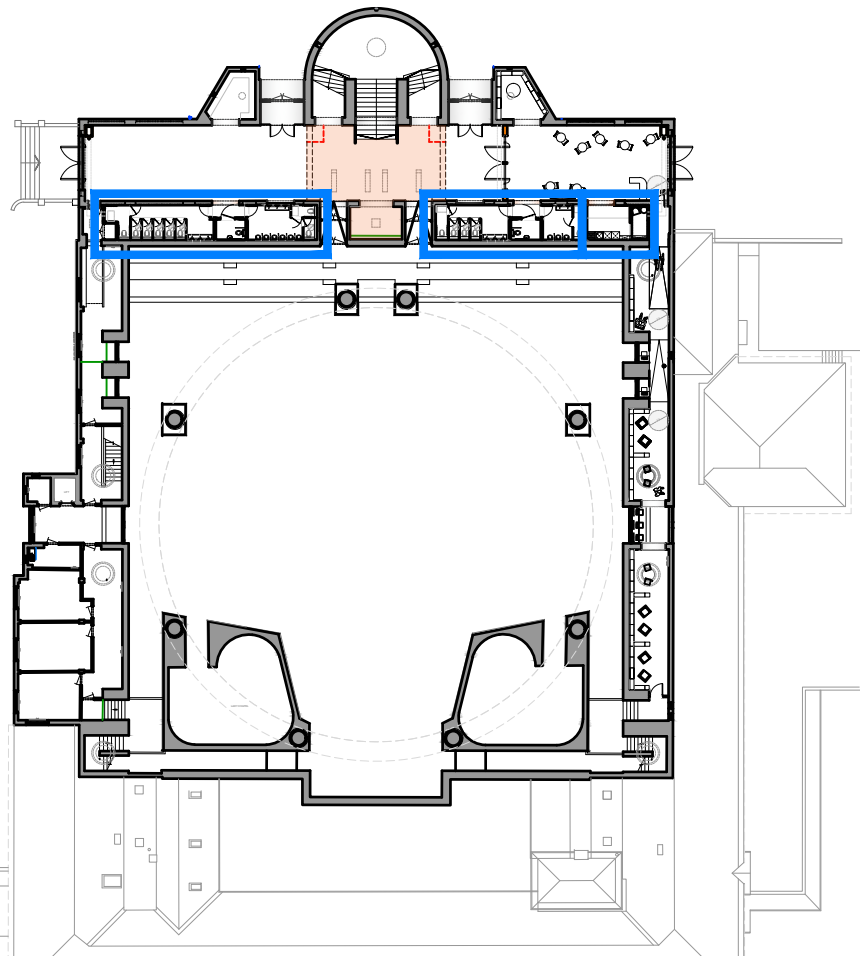

Key Plan

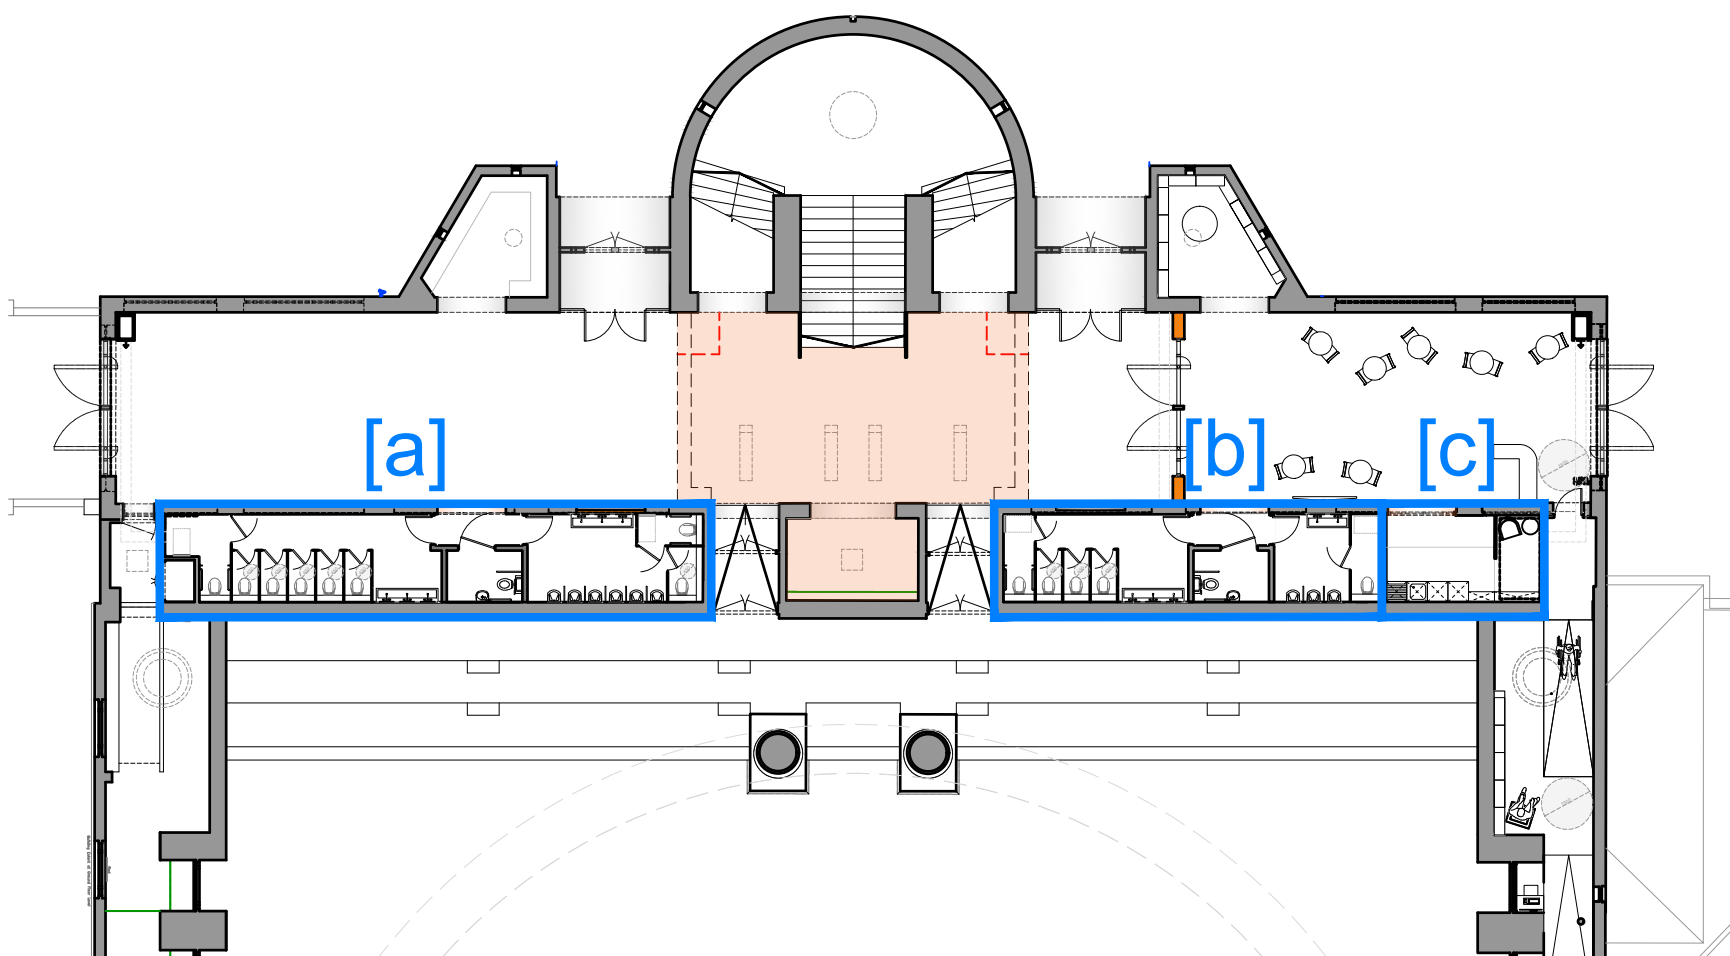

Total Existing

Ladies'
12 Stalls
7 Basins

Gents'
4 Stalls
9 Urinals
4 Basins

Total Proposed

Ladies'
10 Stalls
6 Basins

Gents'
3 Stalls
9 Urinals
5 Basins

Unisex
2 Accessible WC's
(incl.basins)