

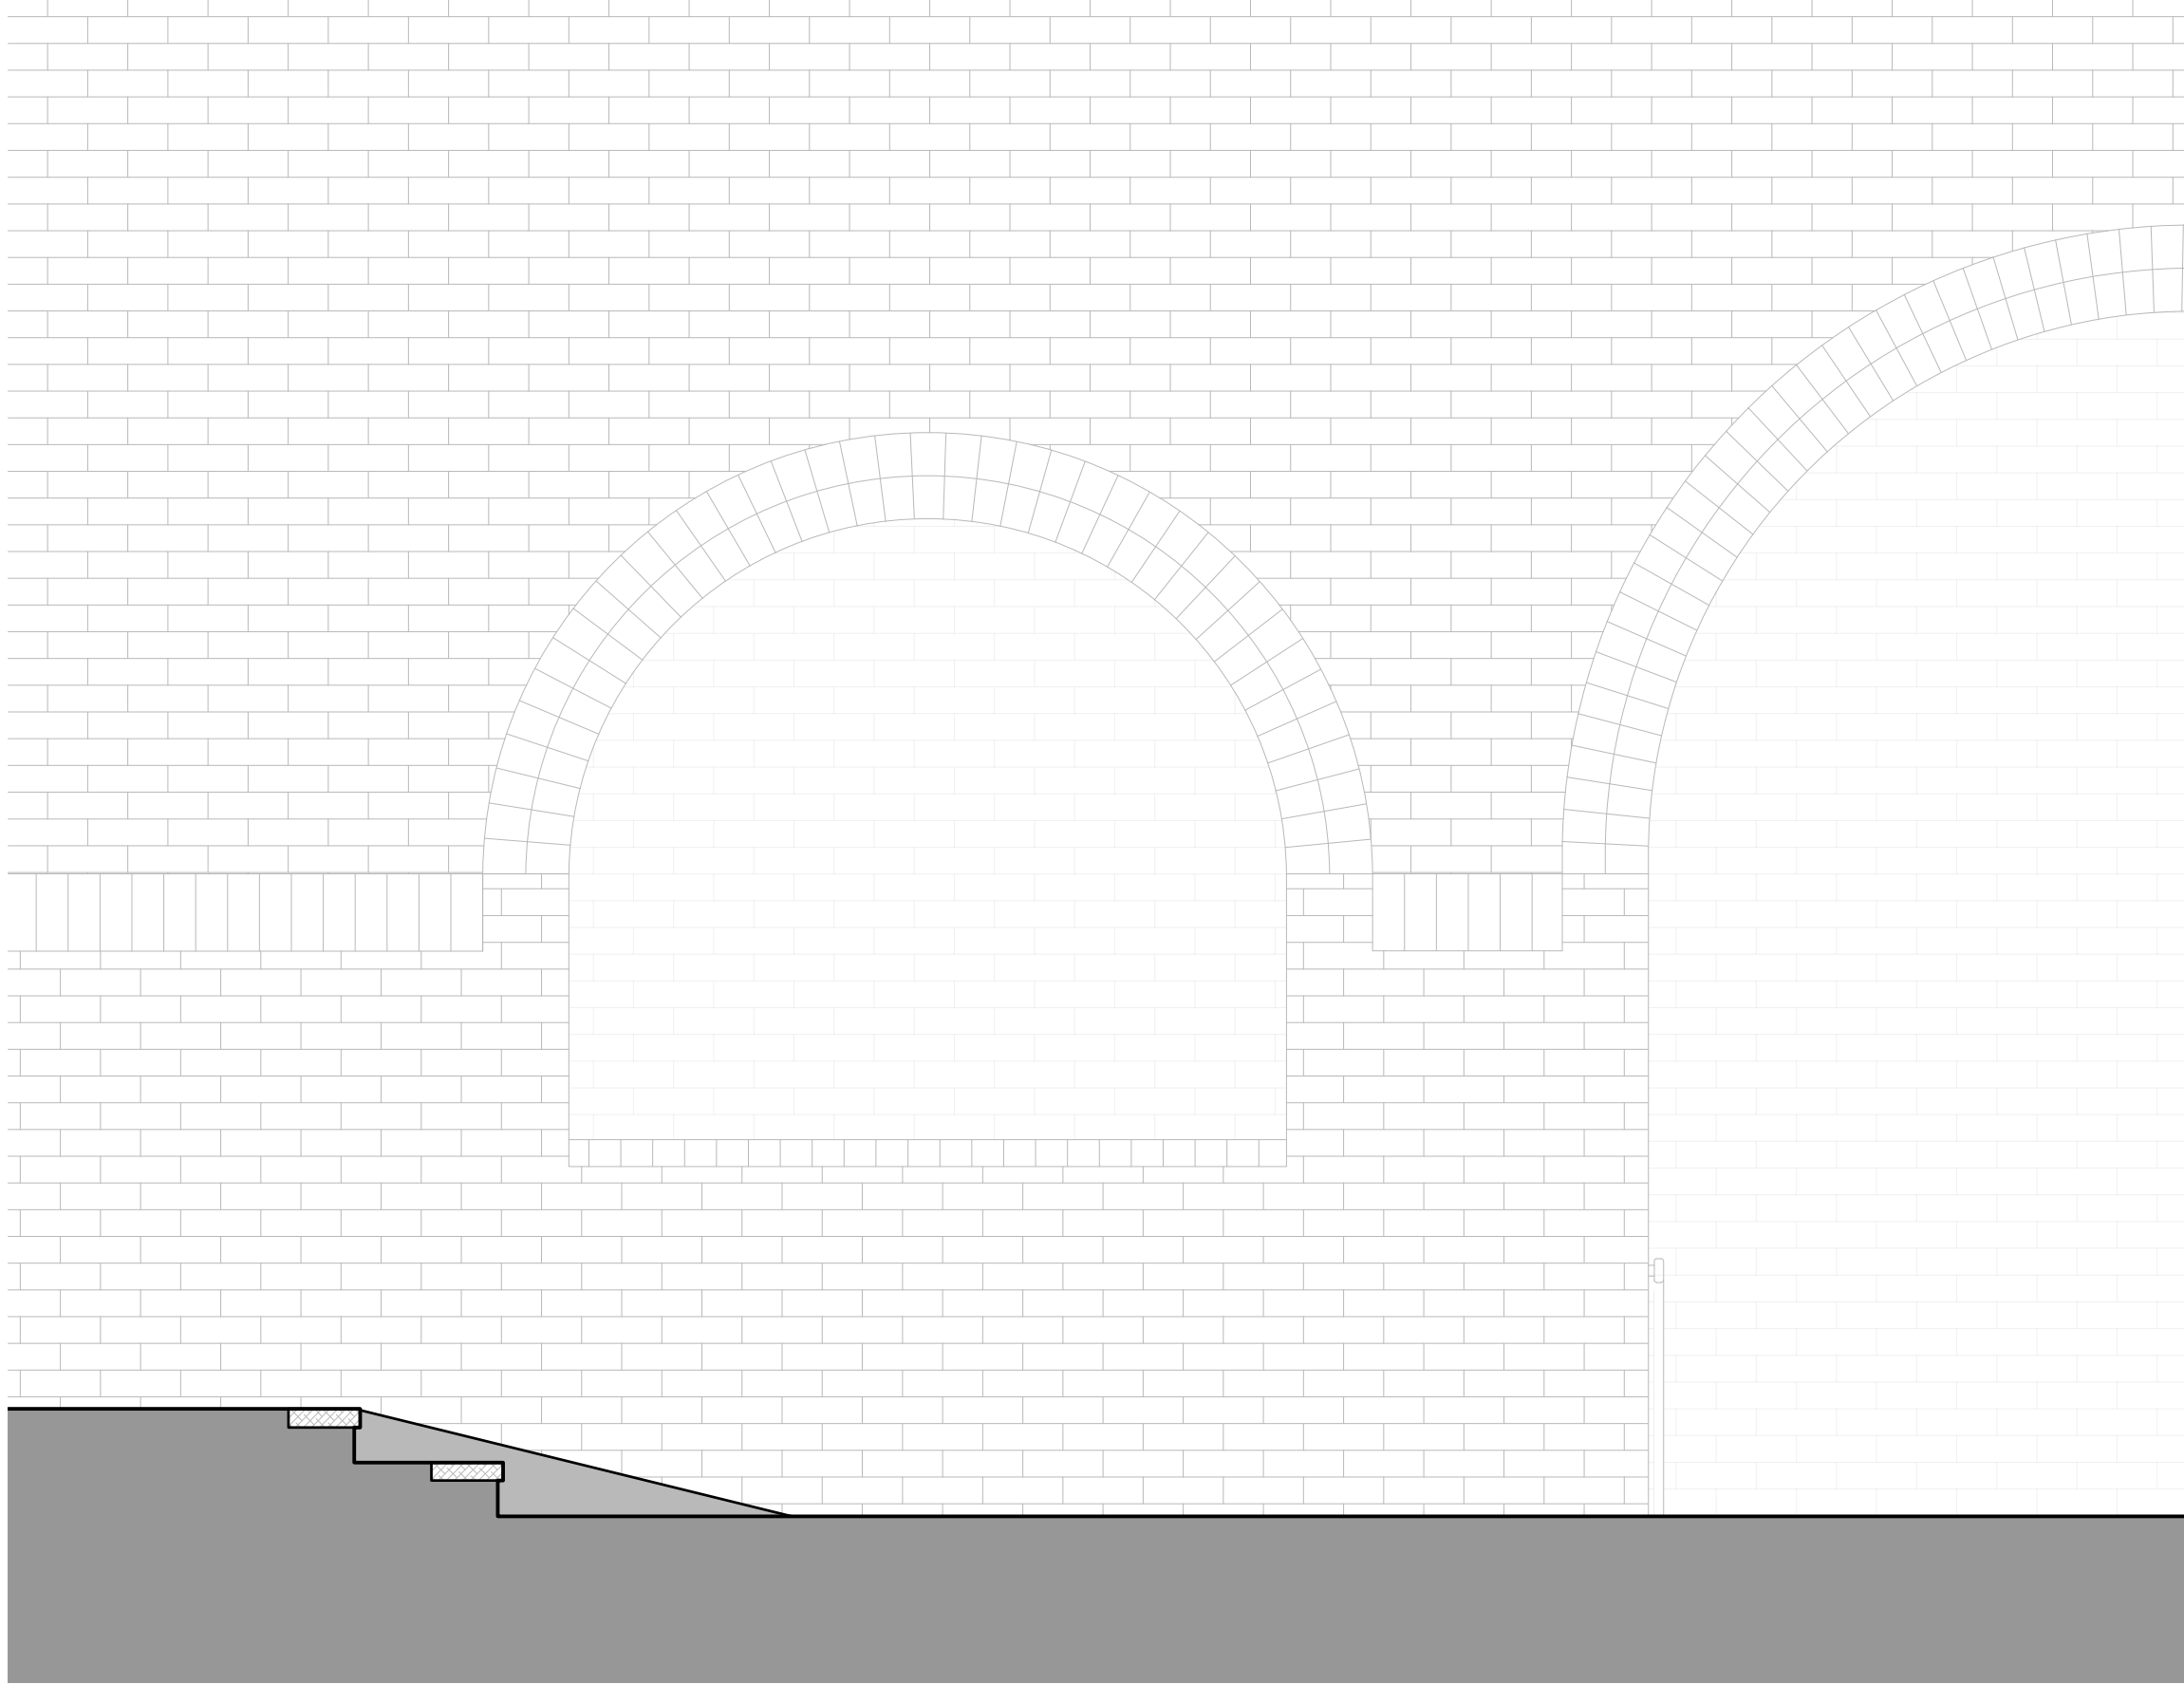



Key Plan

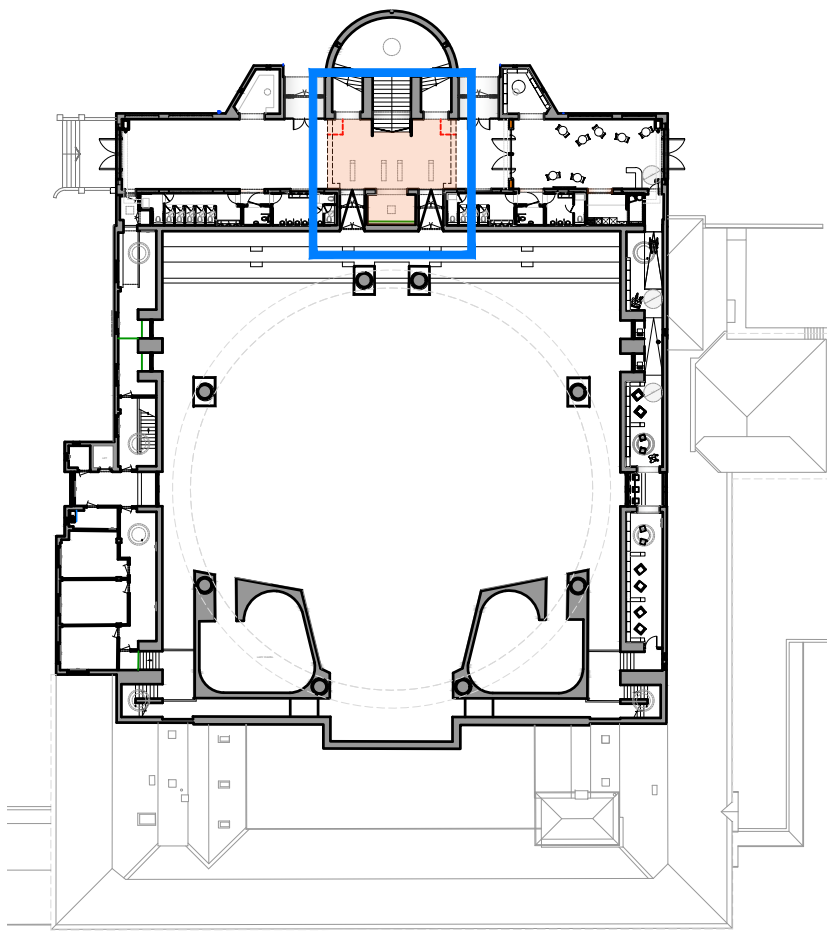


1. Existing Narthex Floor Section
1:20 @ A1

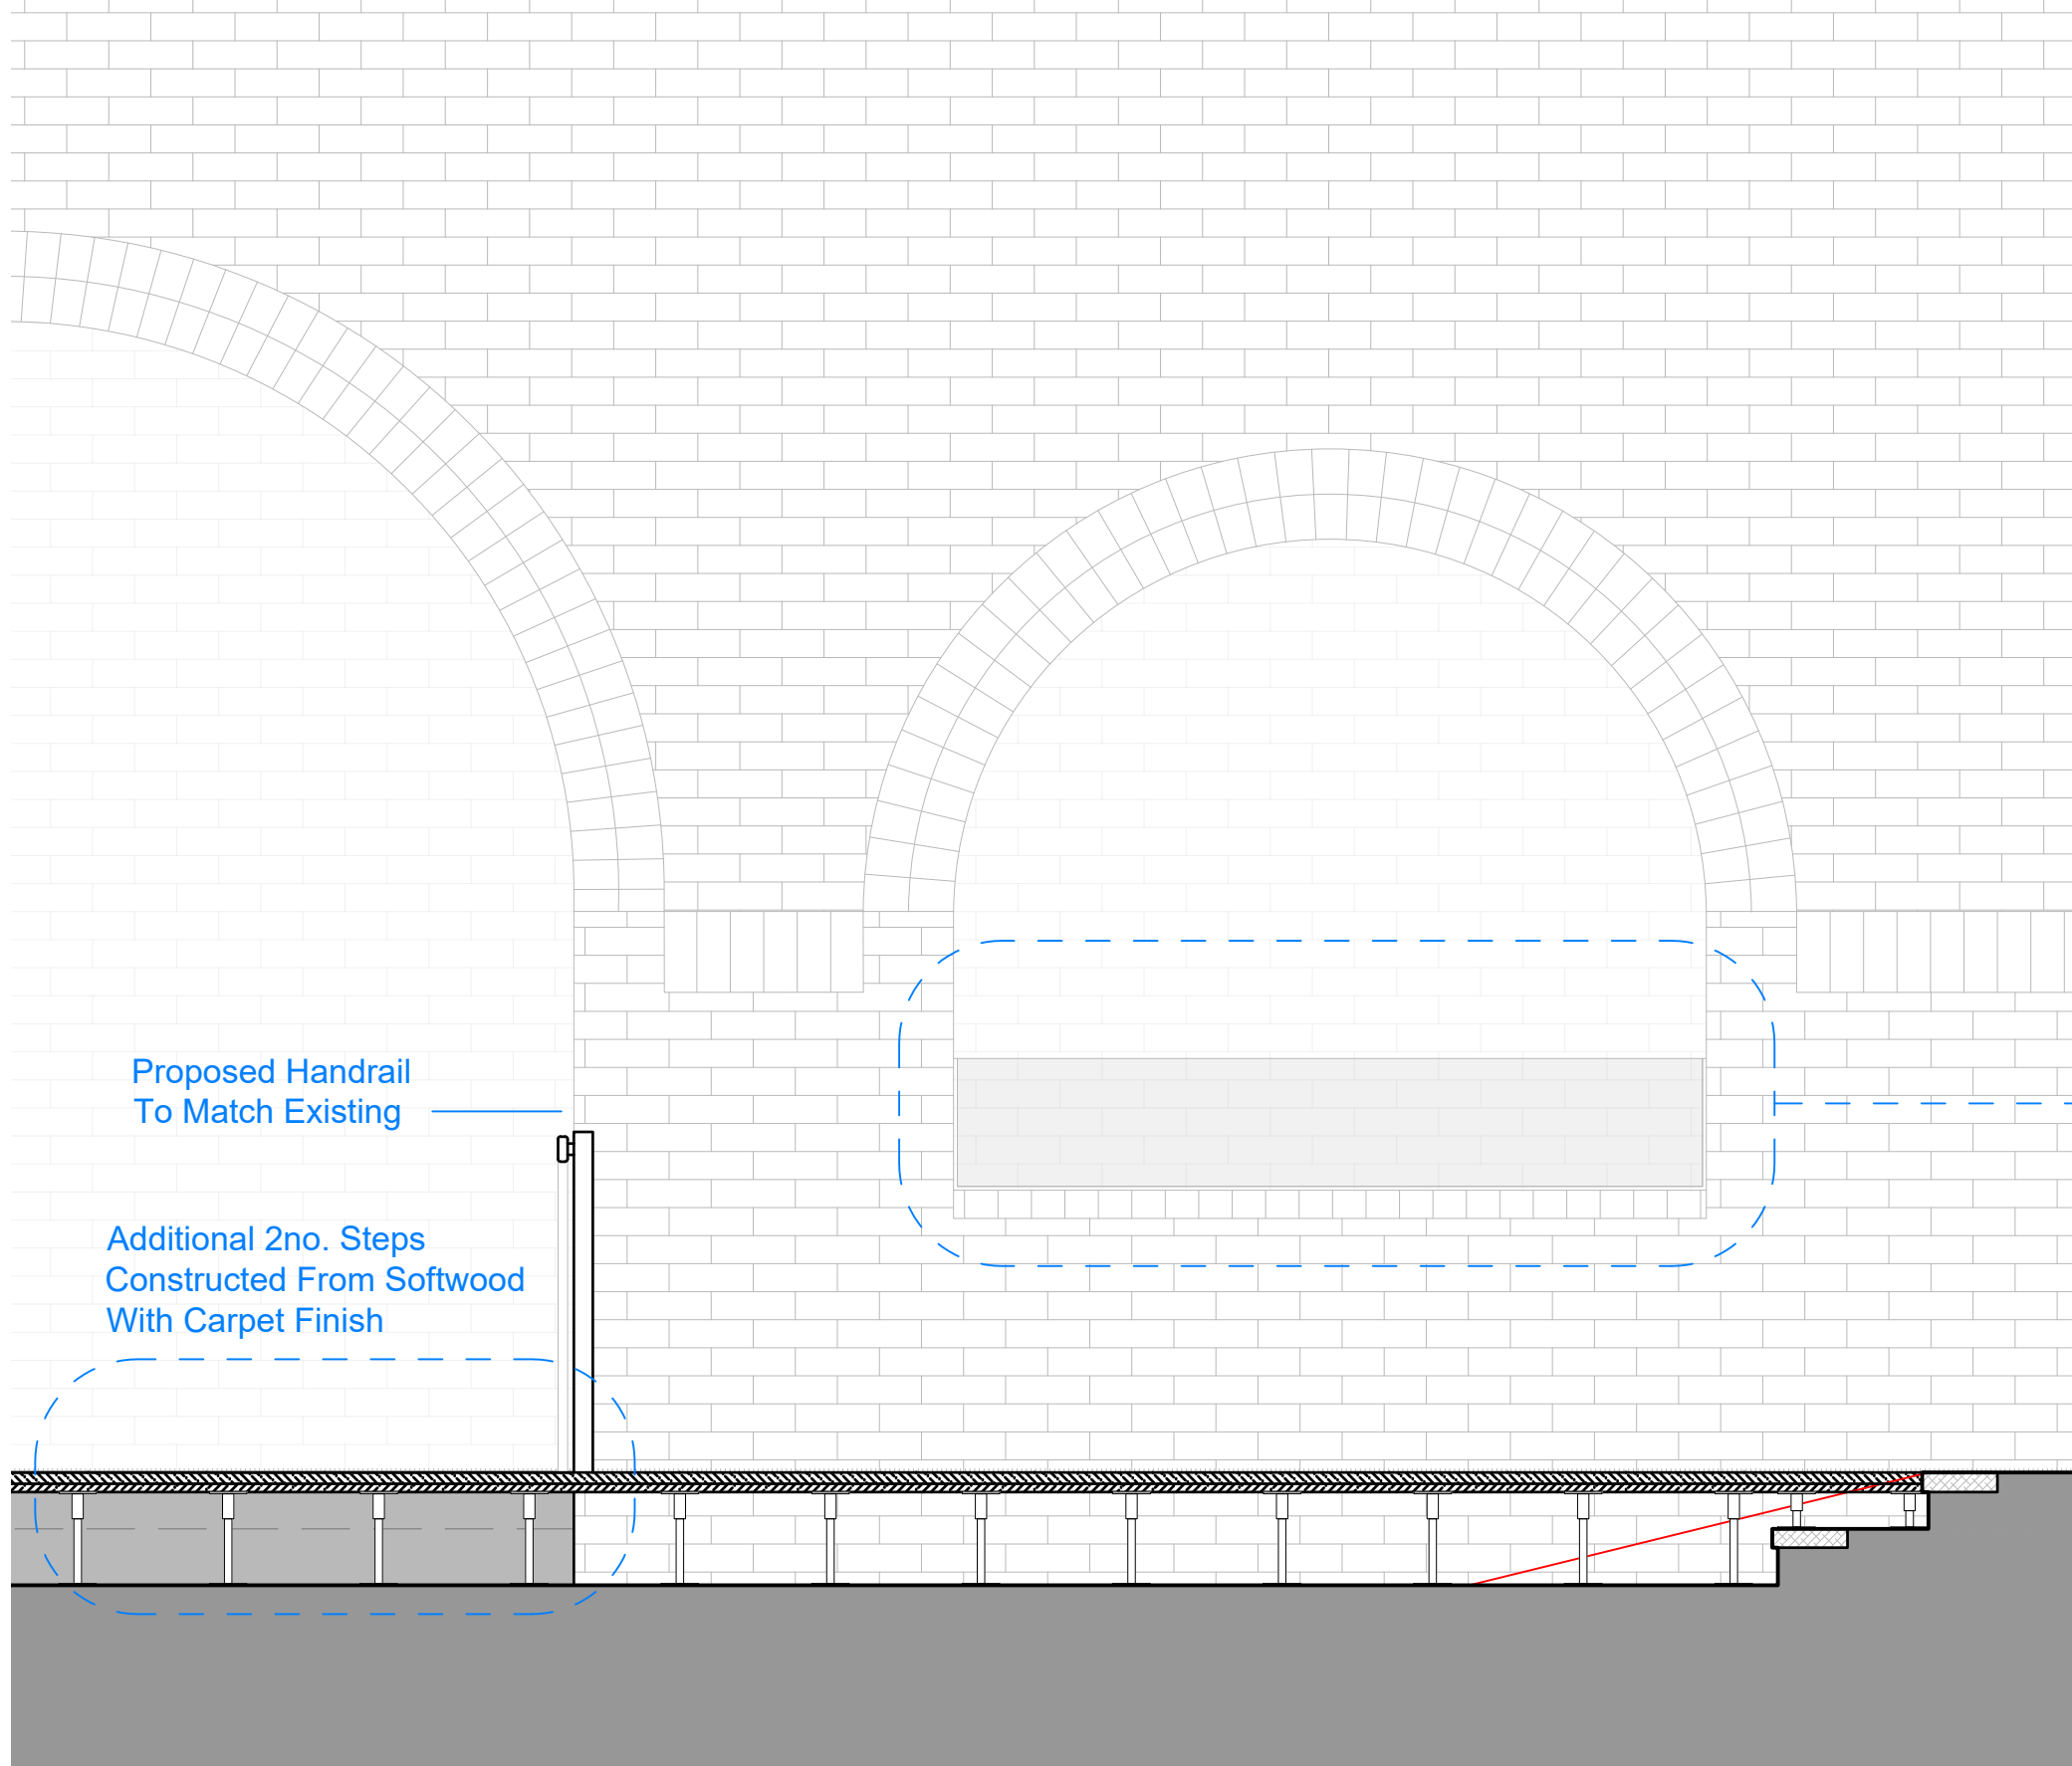

2. Proposed Raised Narthex Floor Section
1:20 @ A1

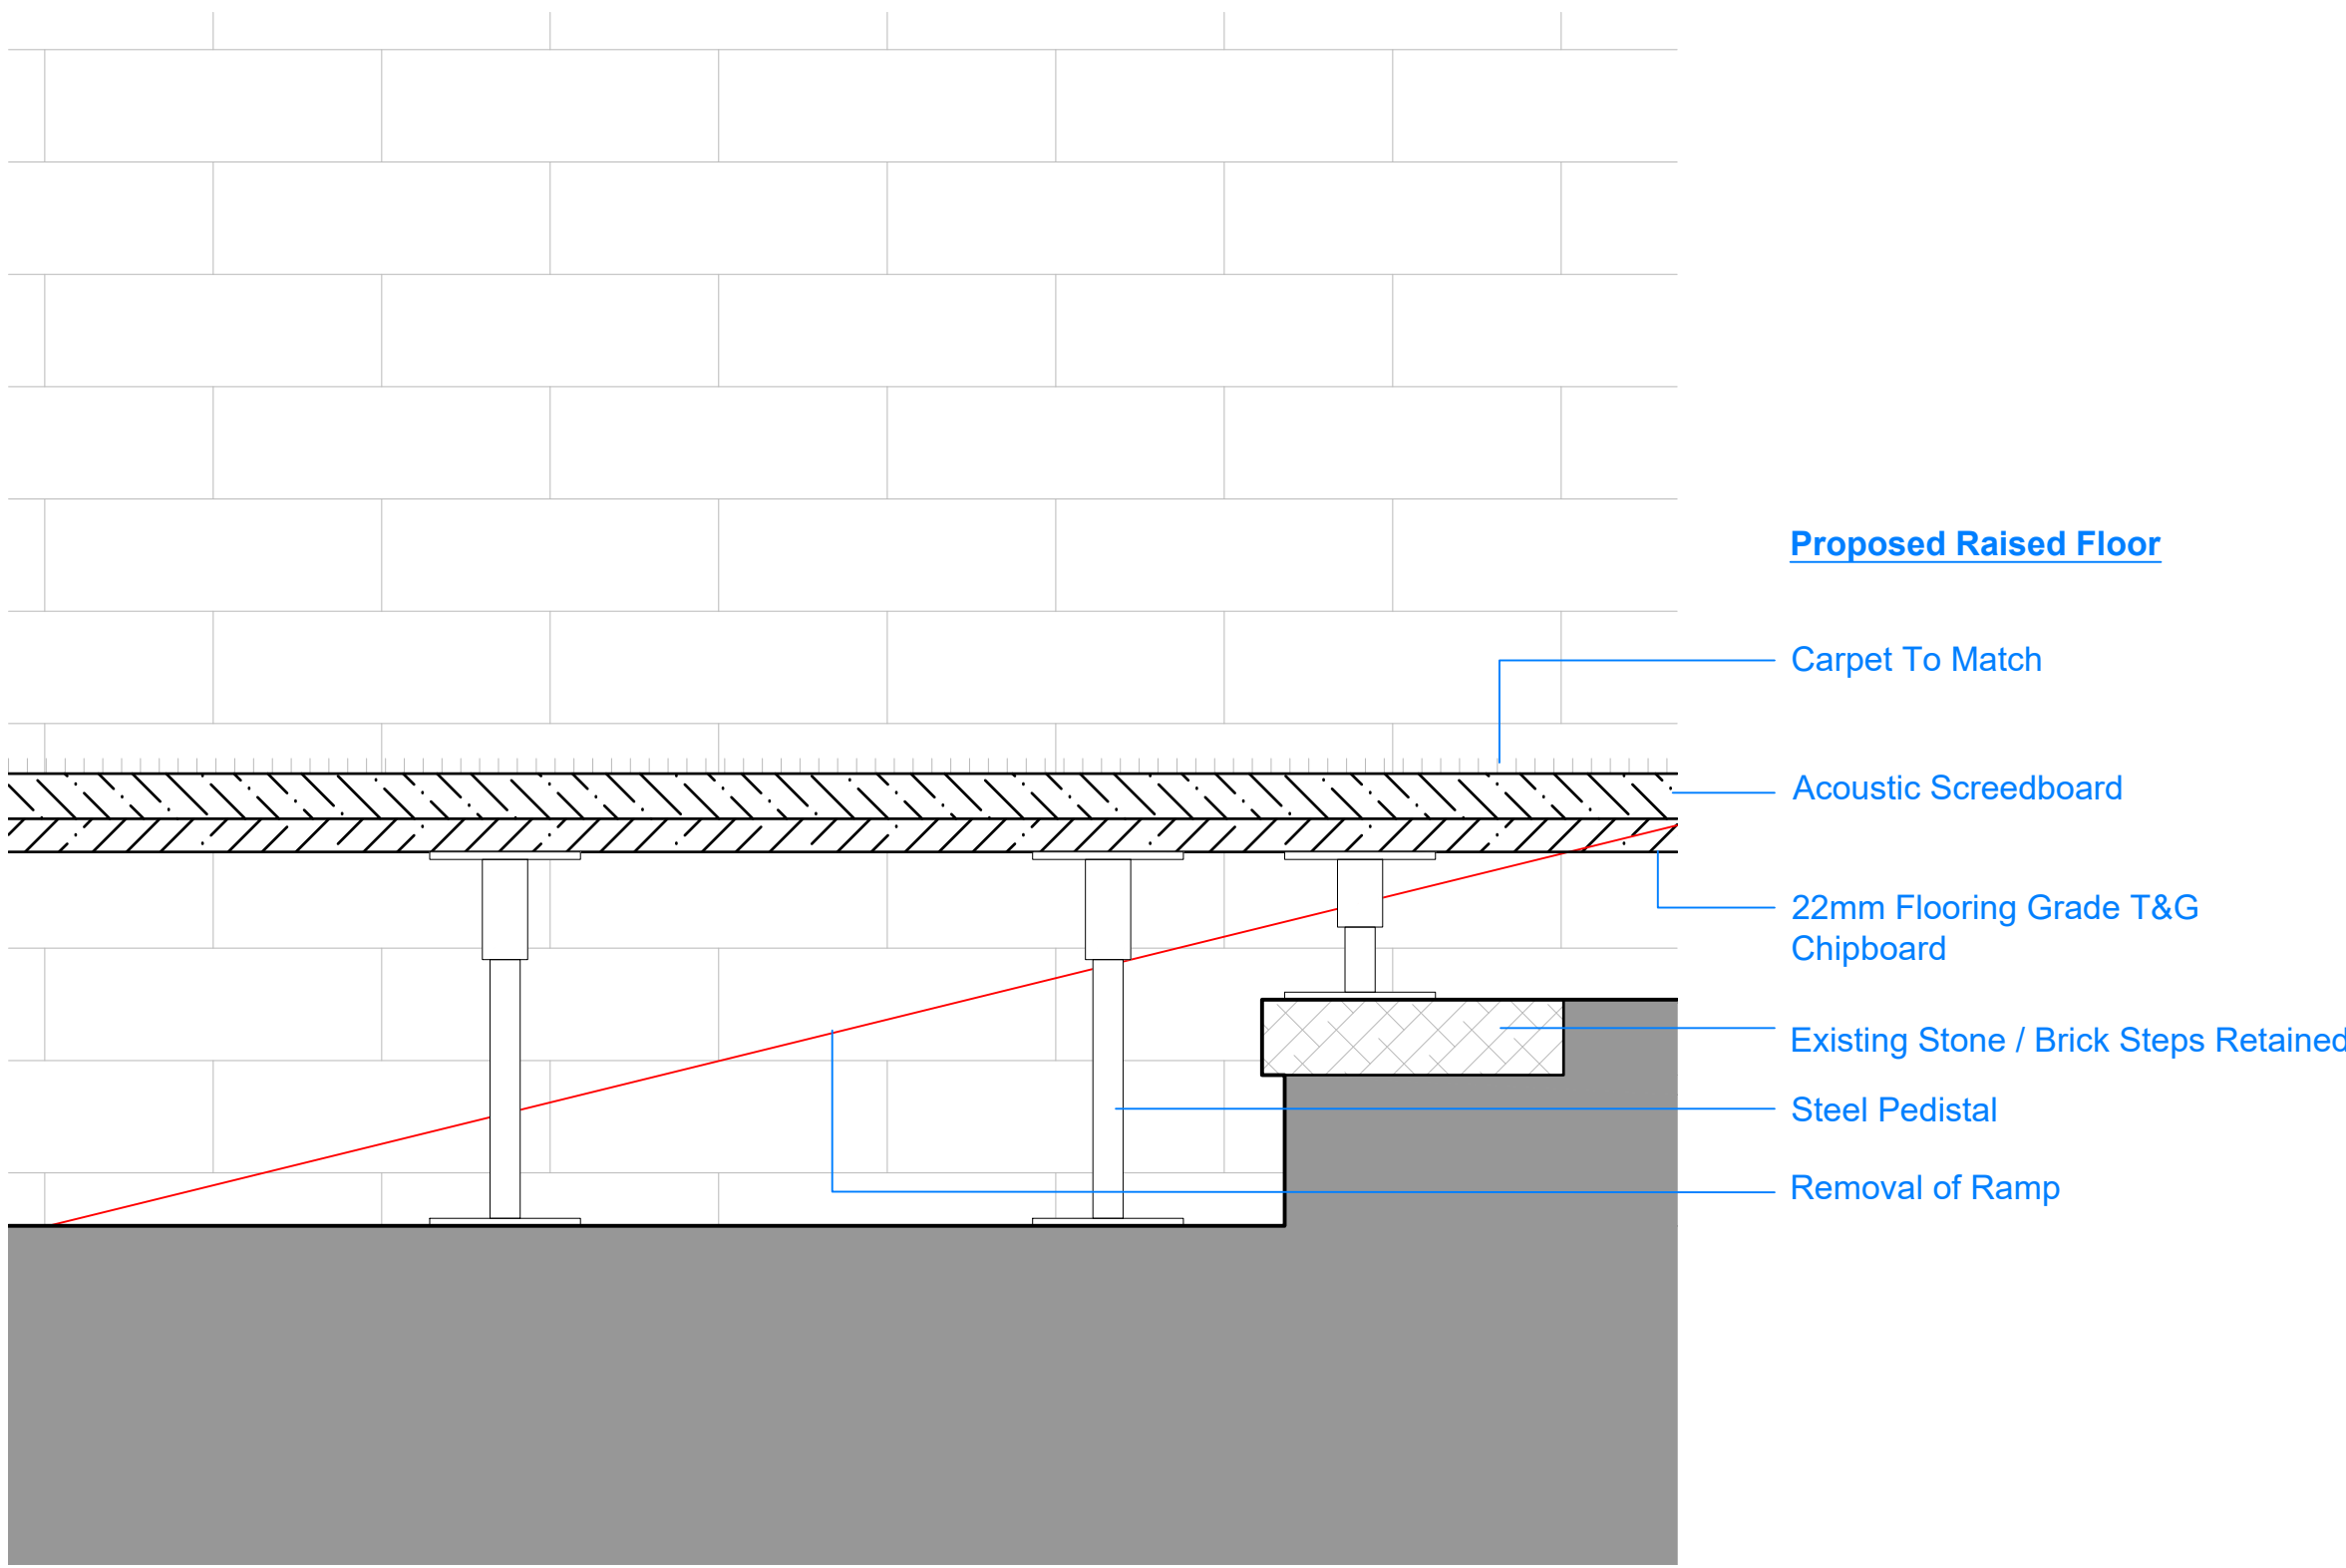

3. Proposed Raised Narthex Floor Detail
1:5 @ A1

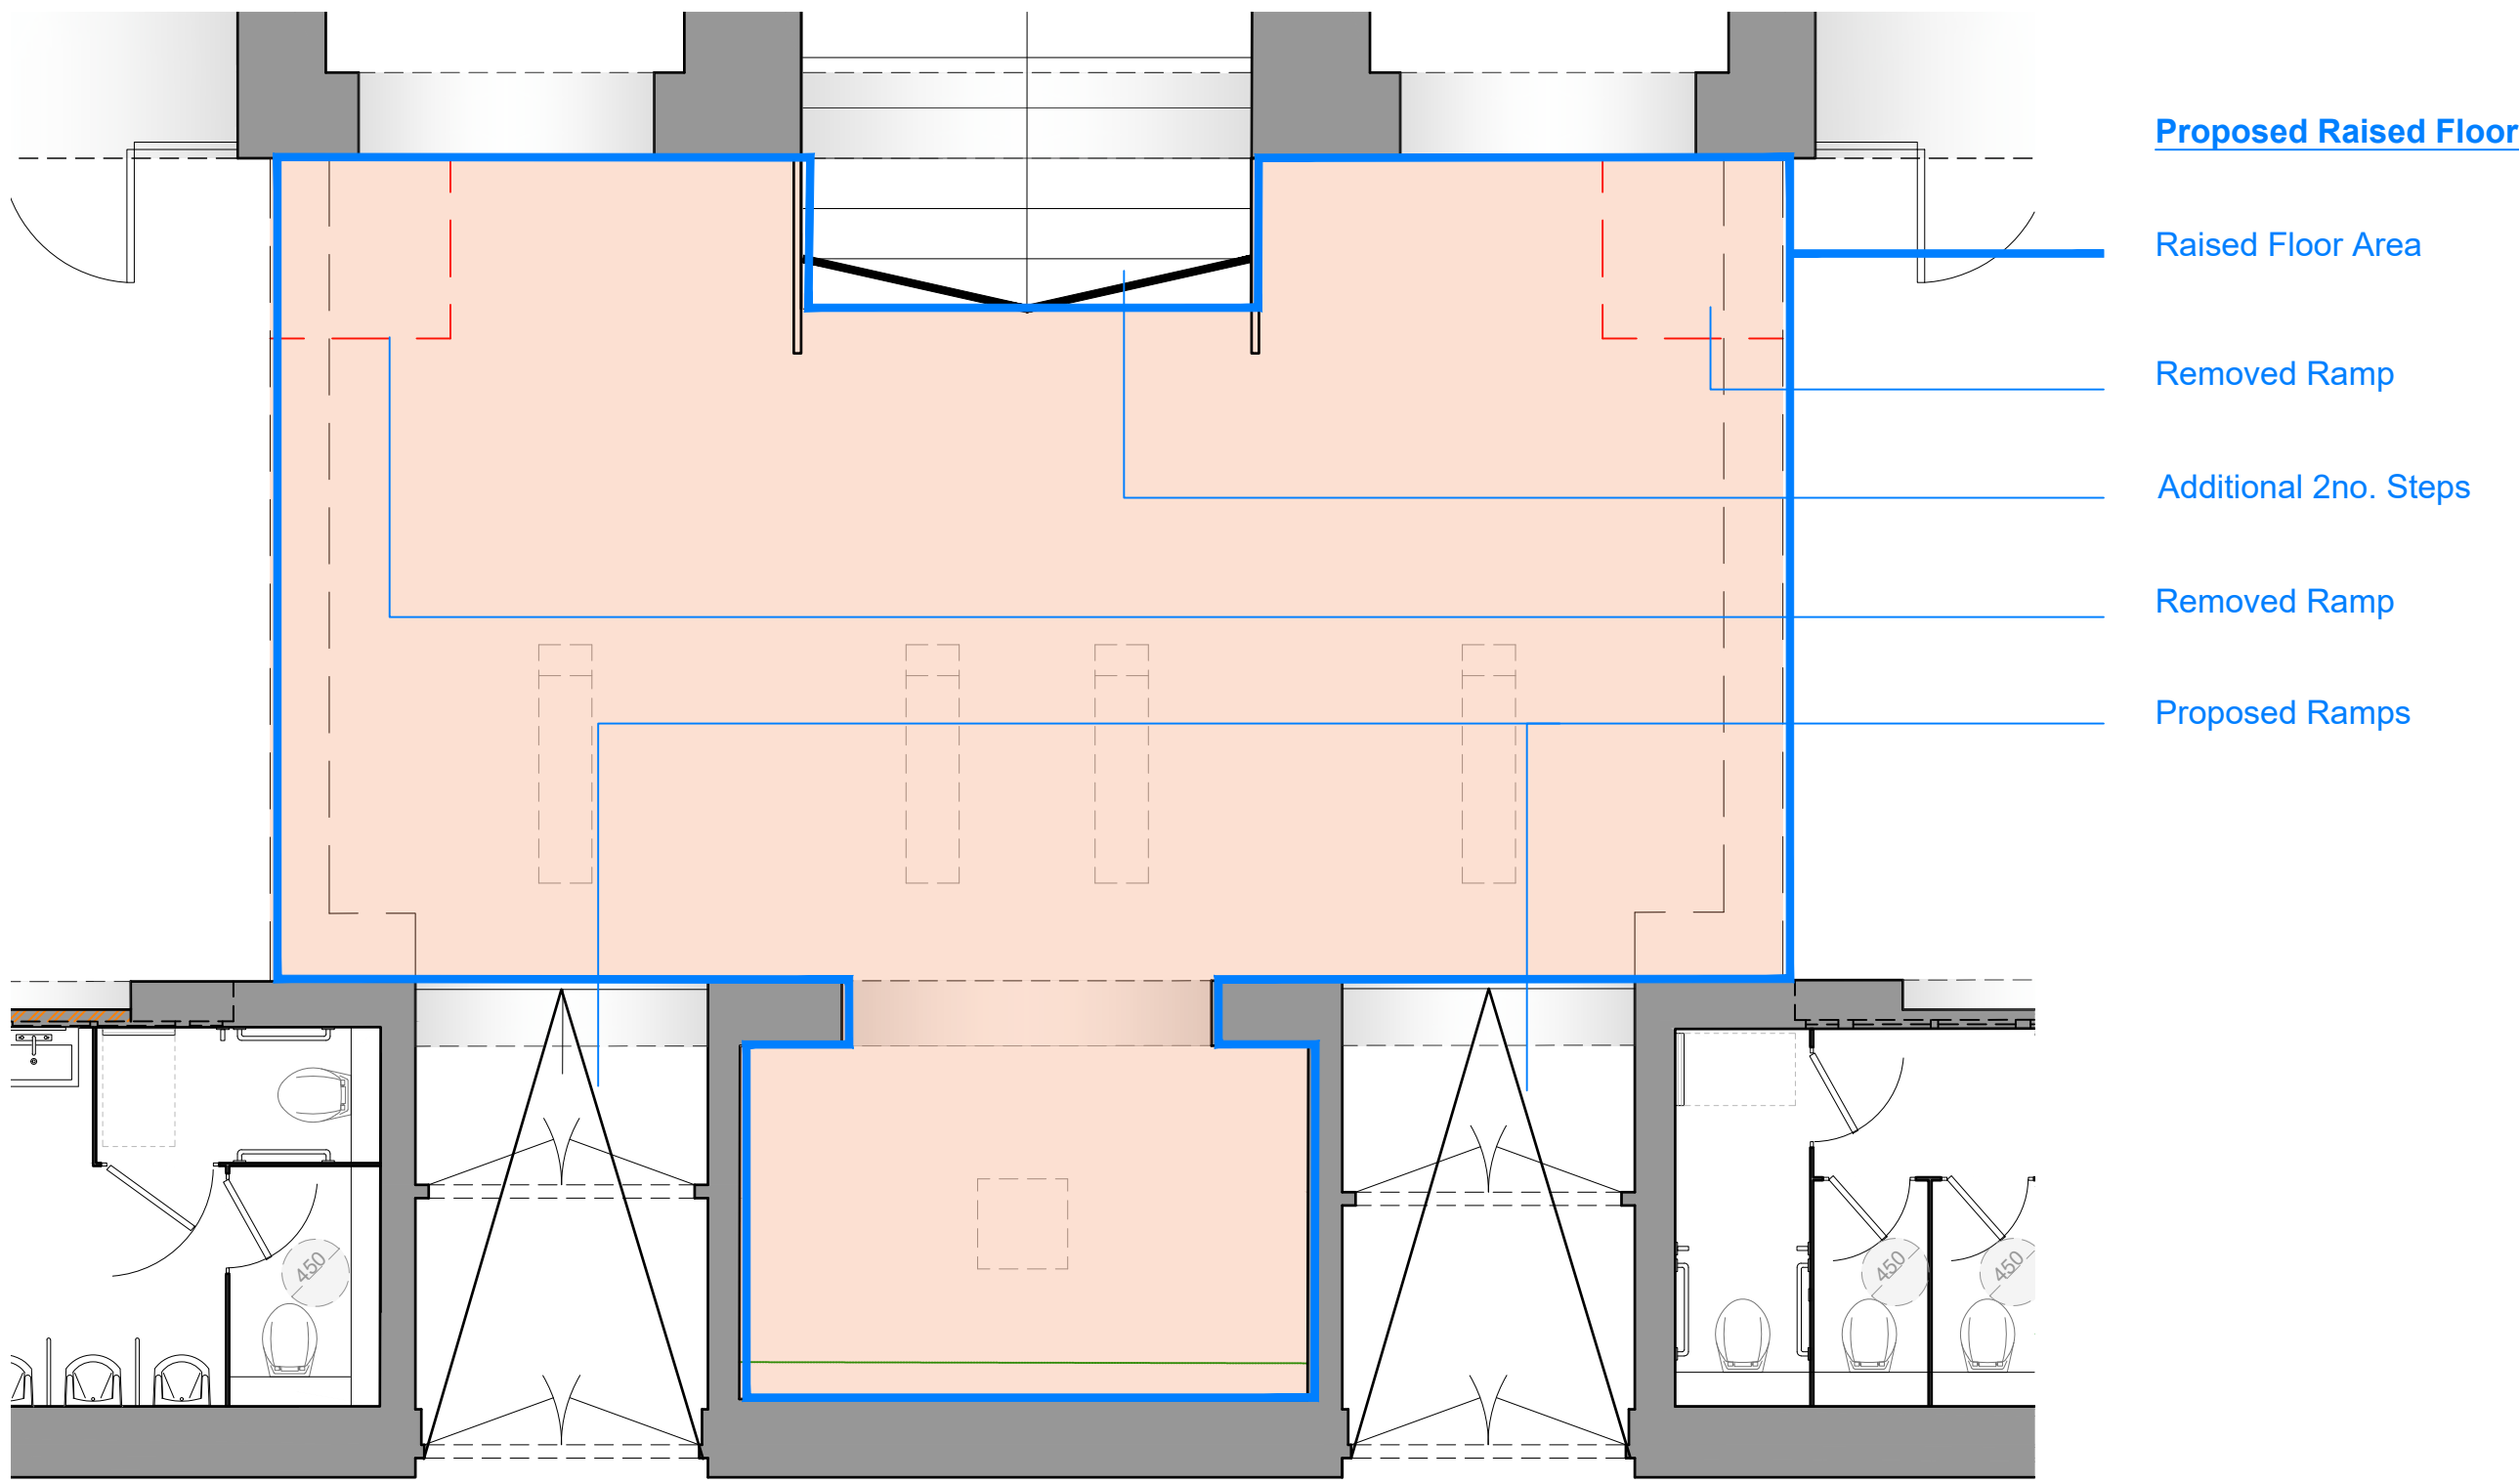

4. Proposed Raised Narthex Floor Plan
1:50 @ A1