



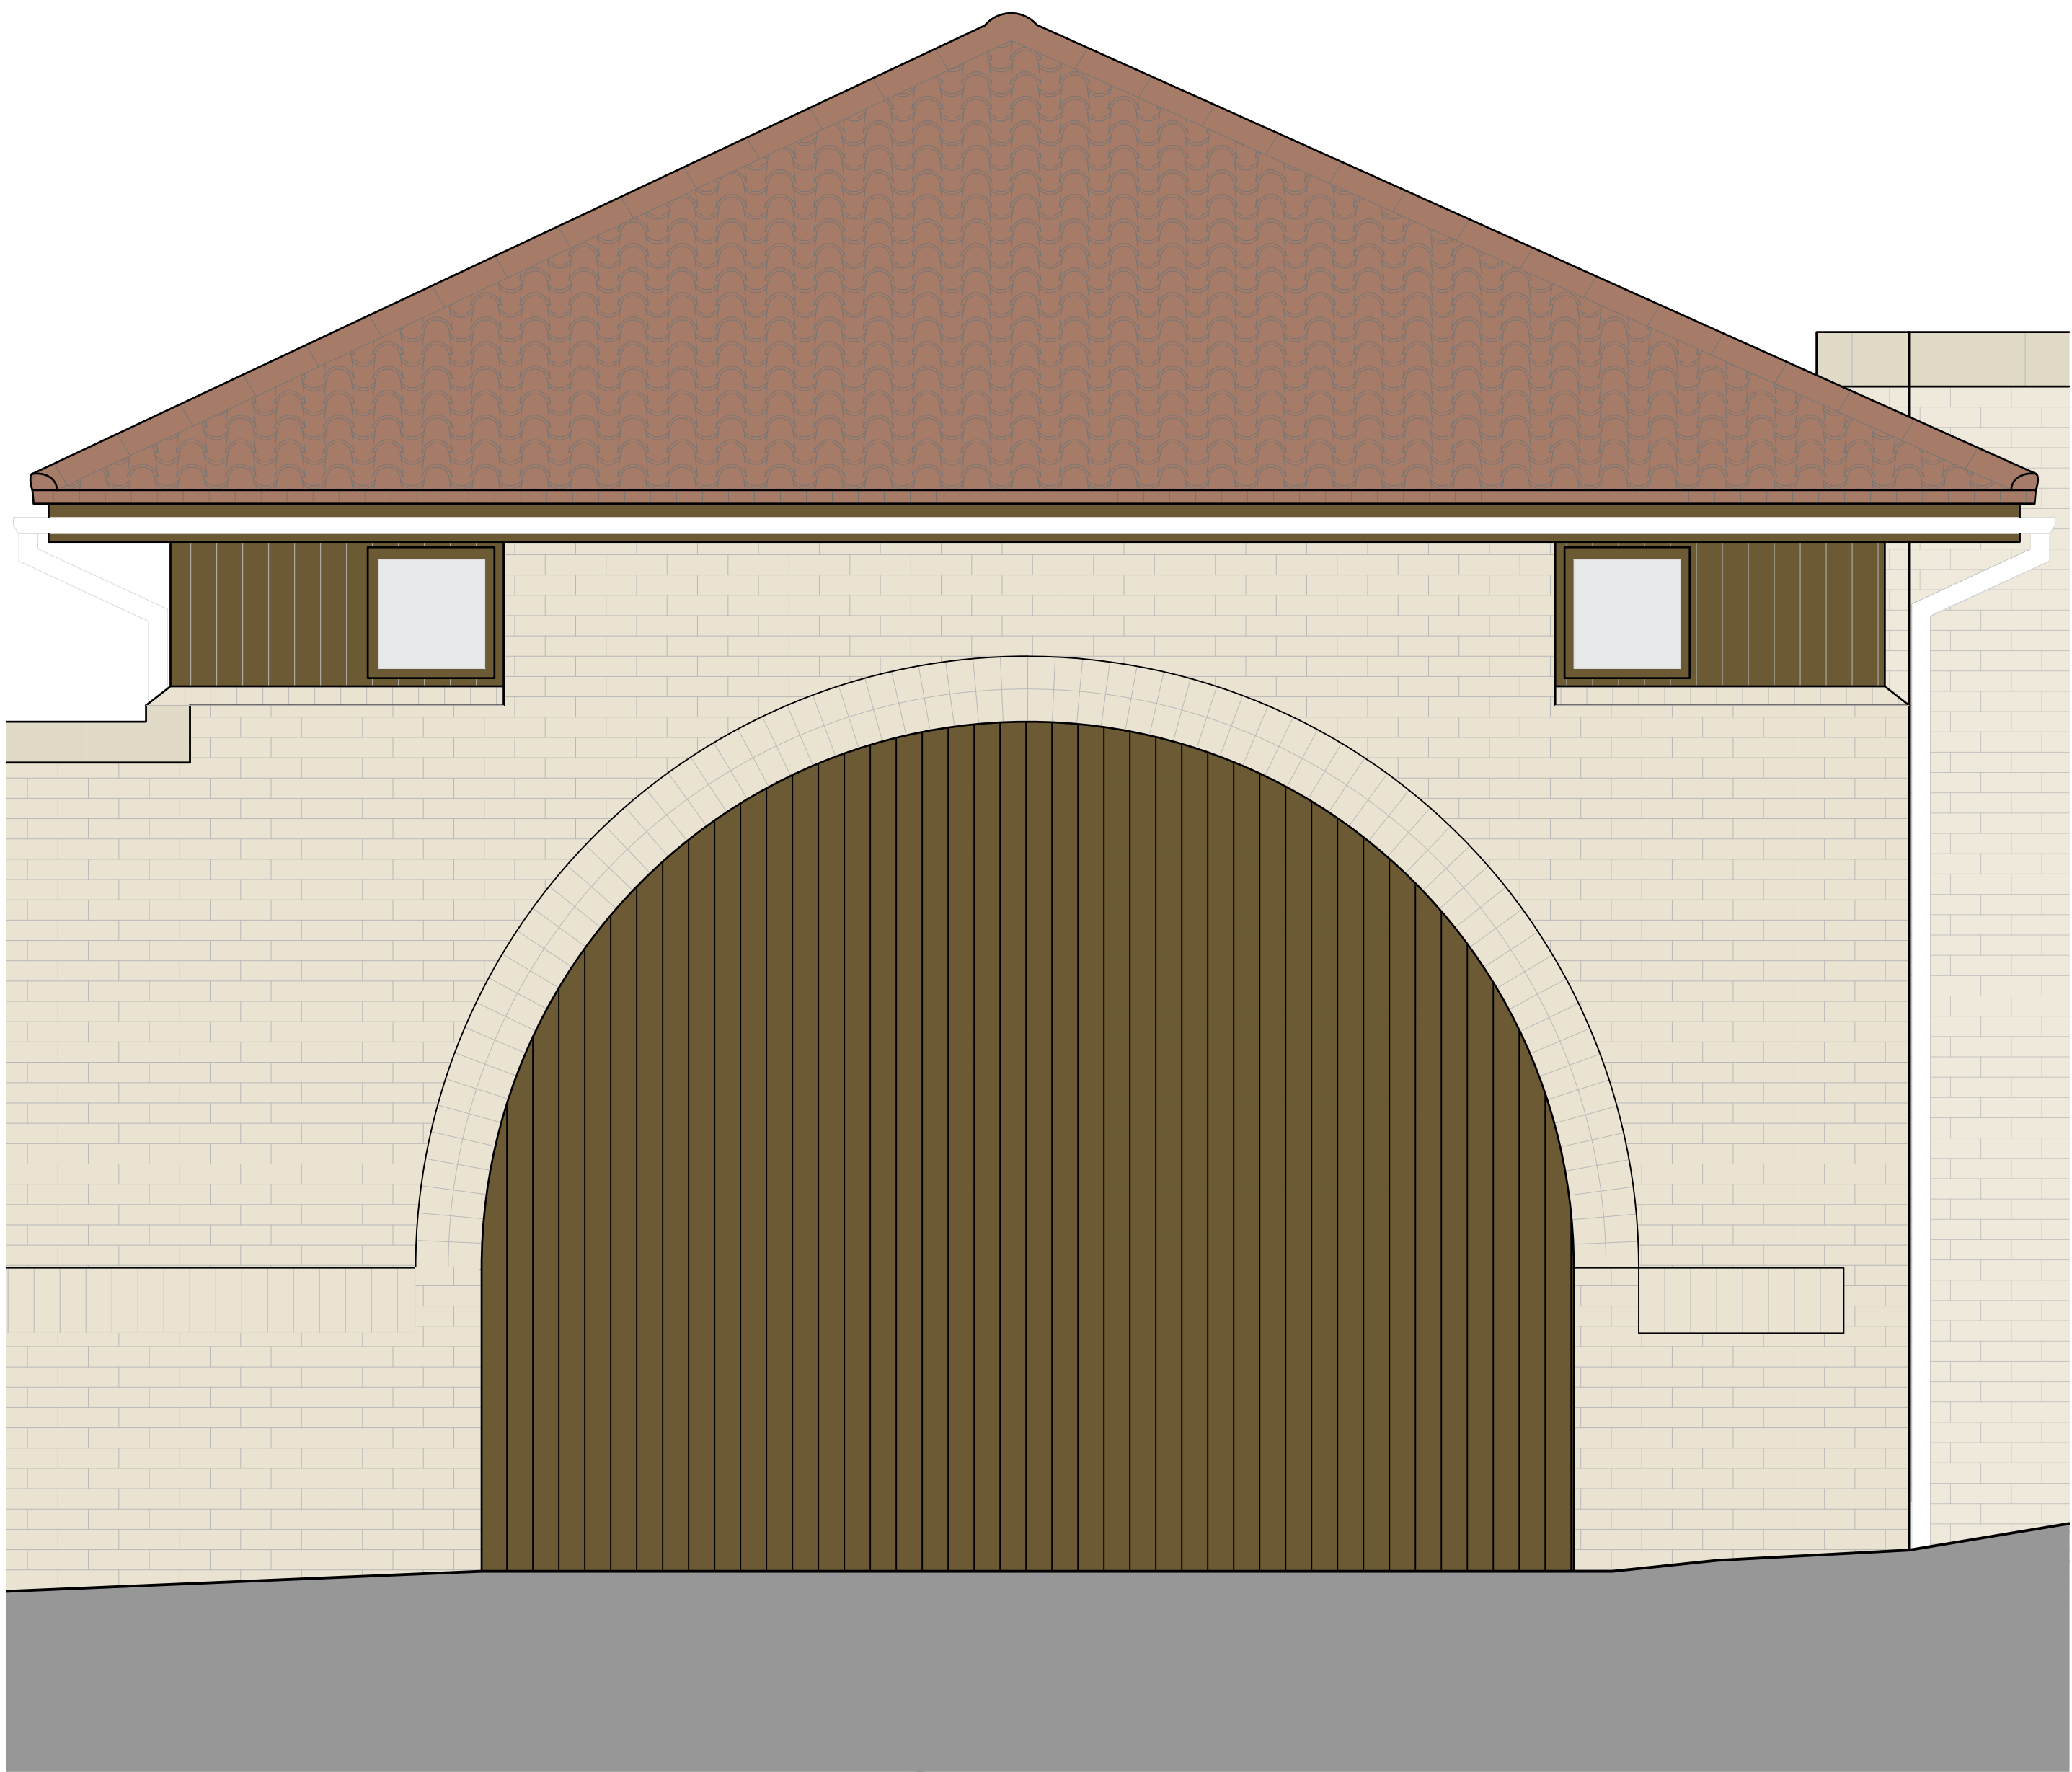


1. Existing Narthex End Elevation
1:20 @ A1



2. Proposed Welcome Centre Entrance
1:20 @ A1

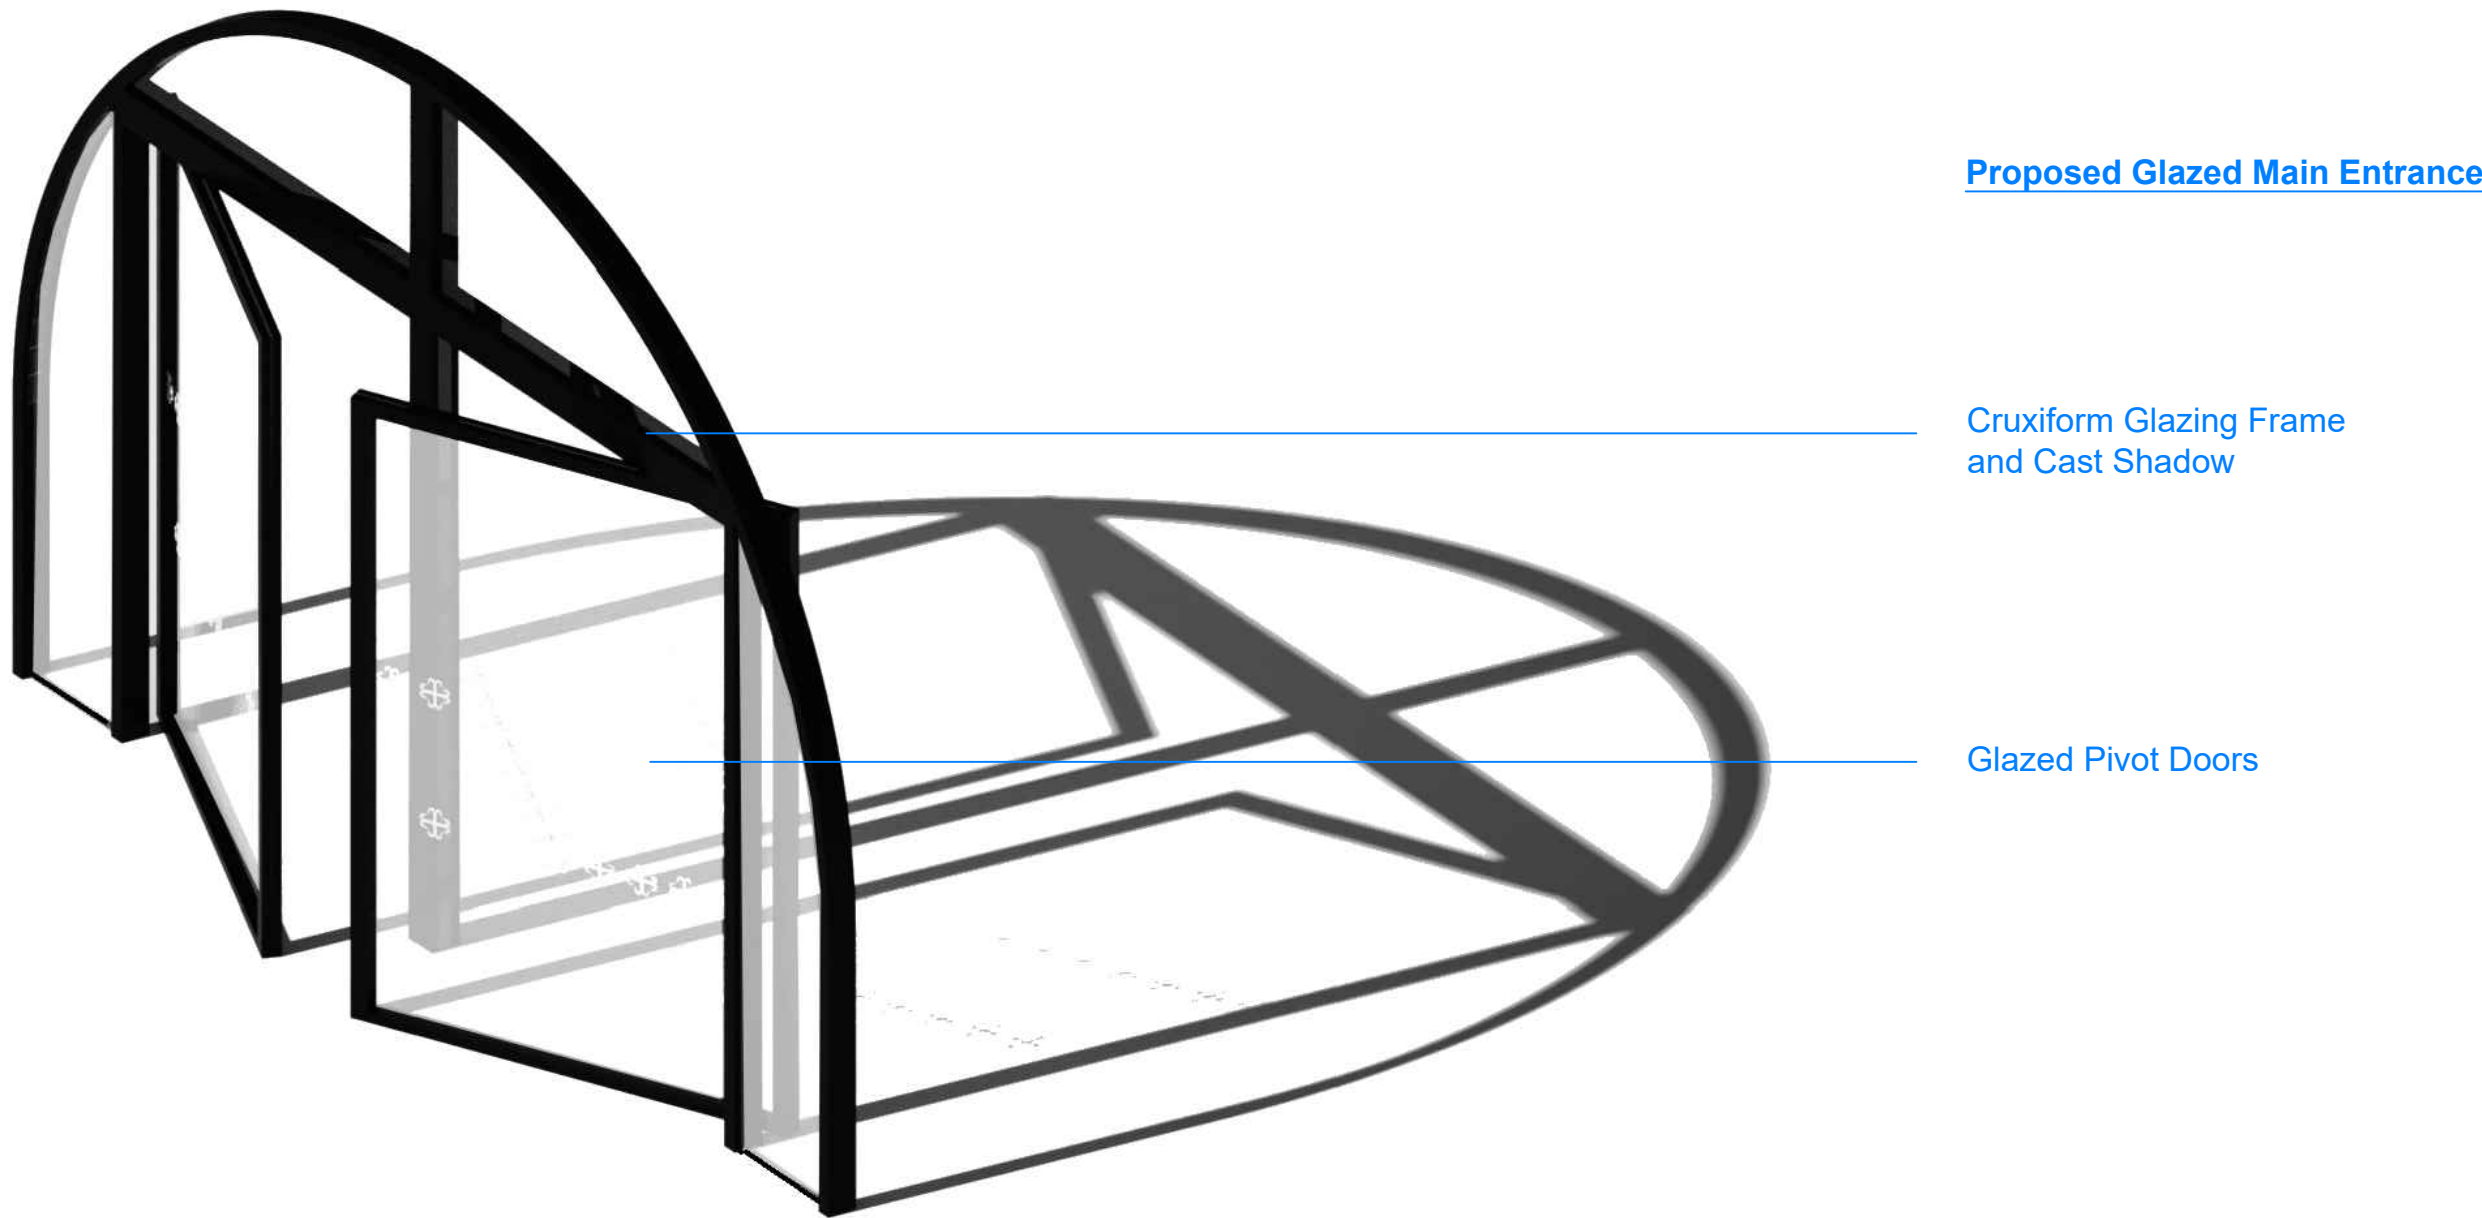

3. Proposed Glazed Pivot Doors Axonometric
NTS

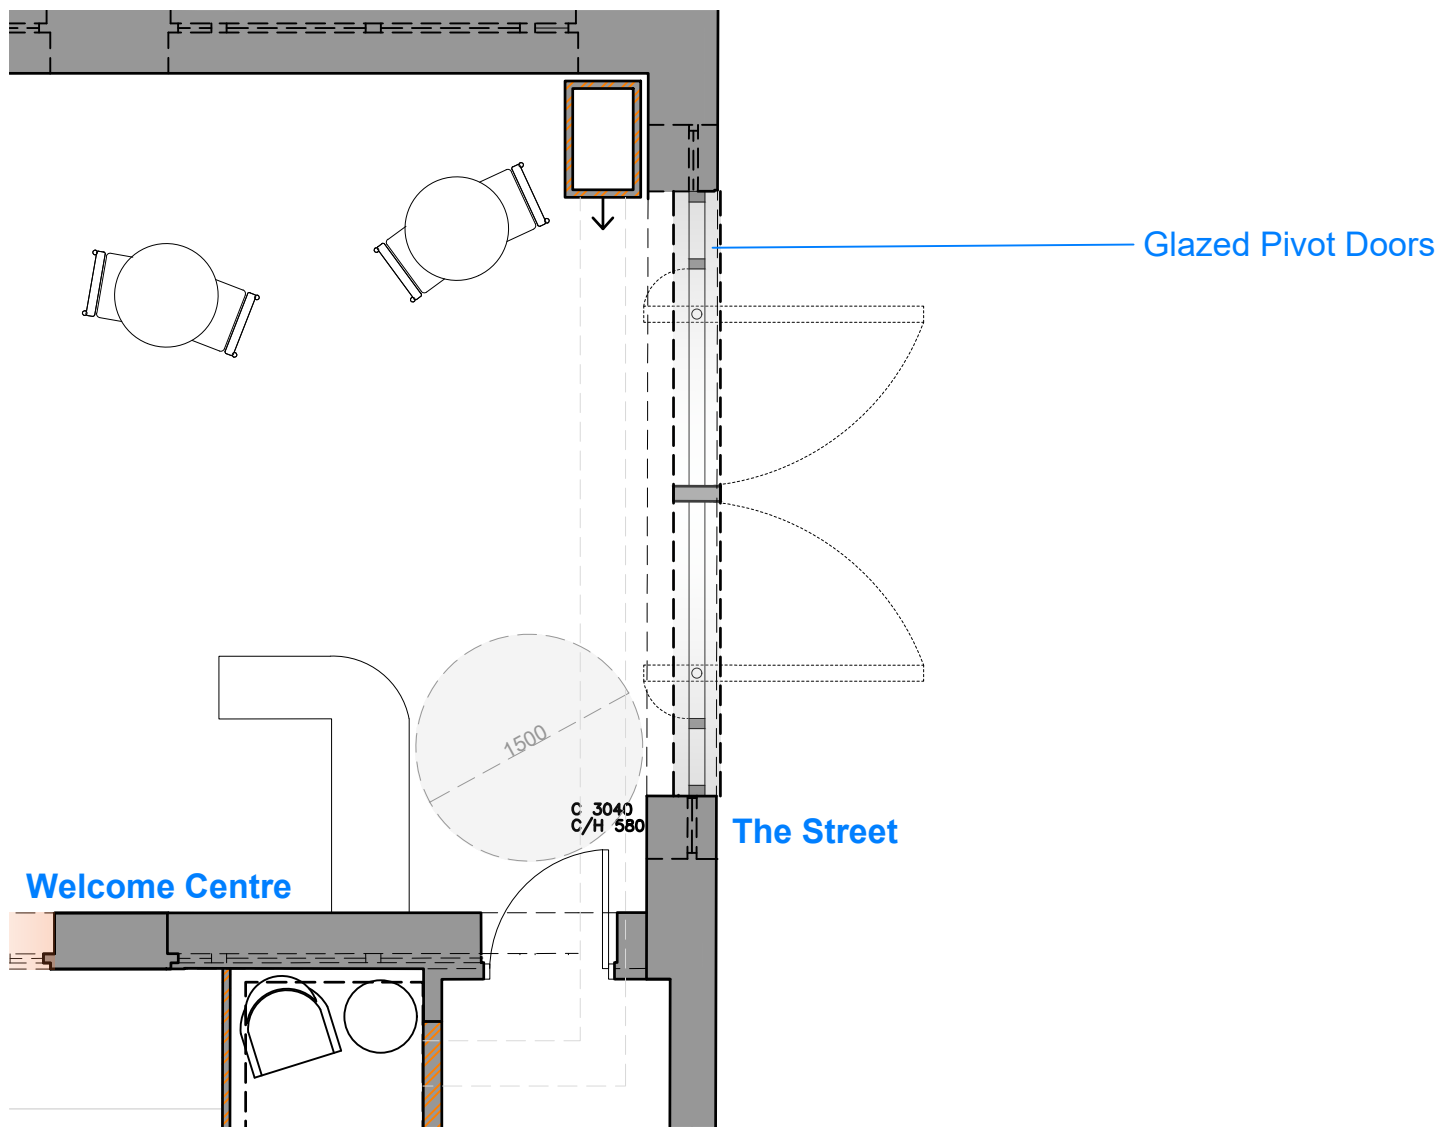

4. Proposed Welcome Centre Entrance Plan
1:50 @ A1

Key Plan

