




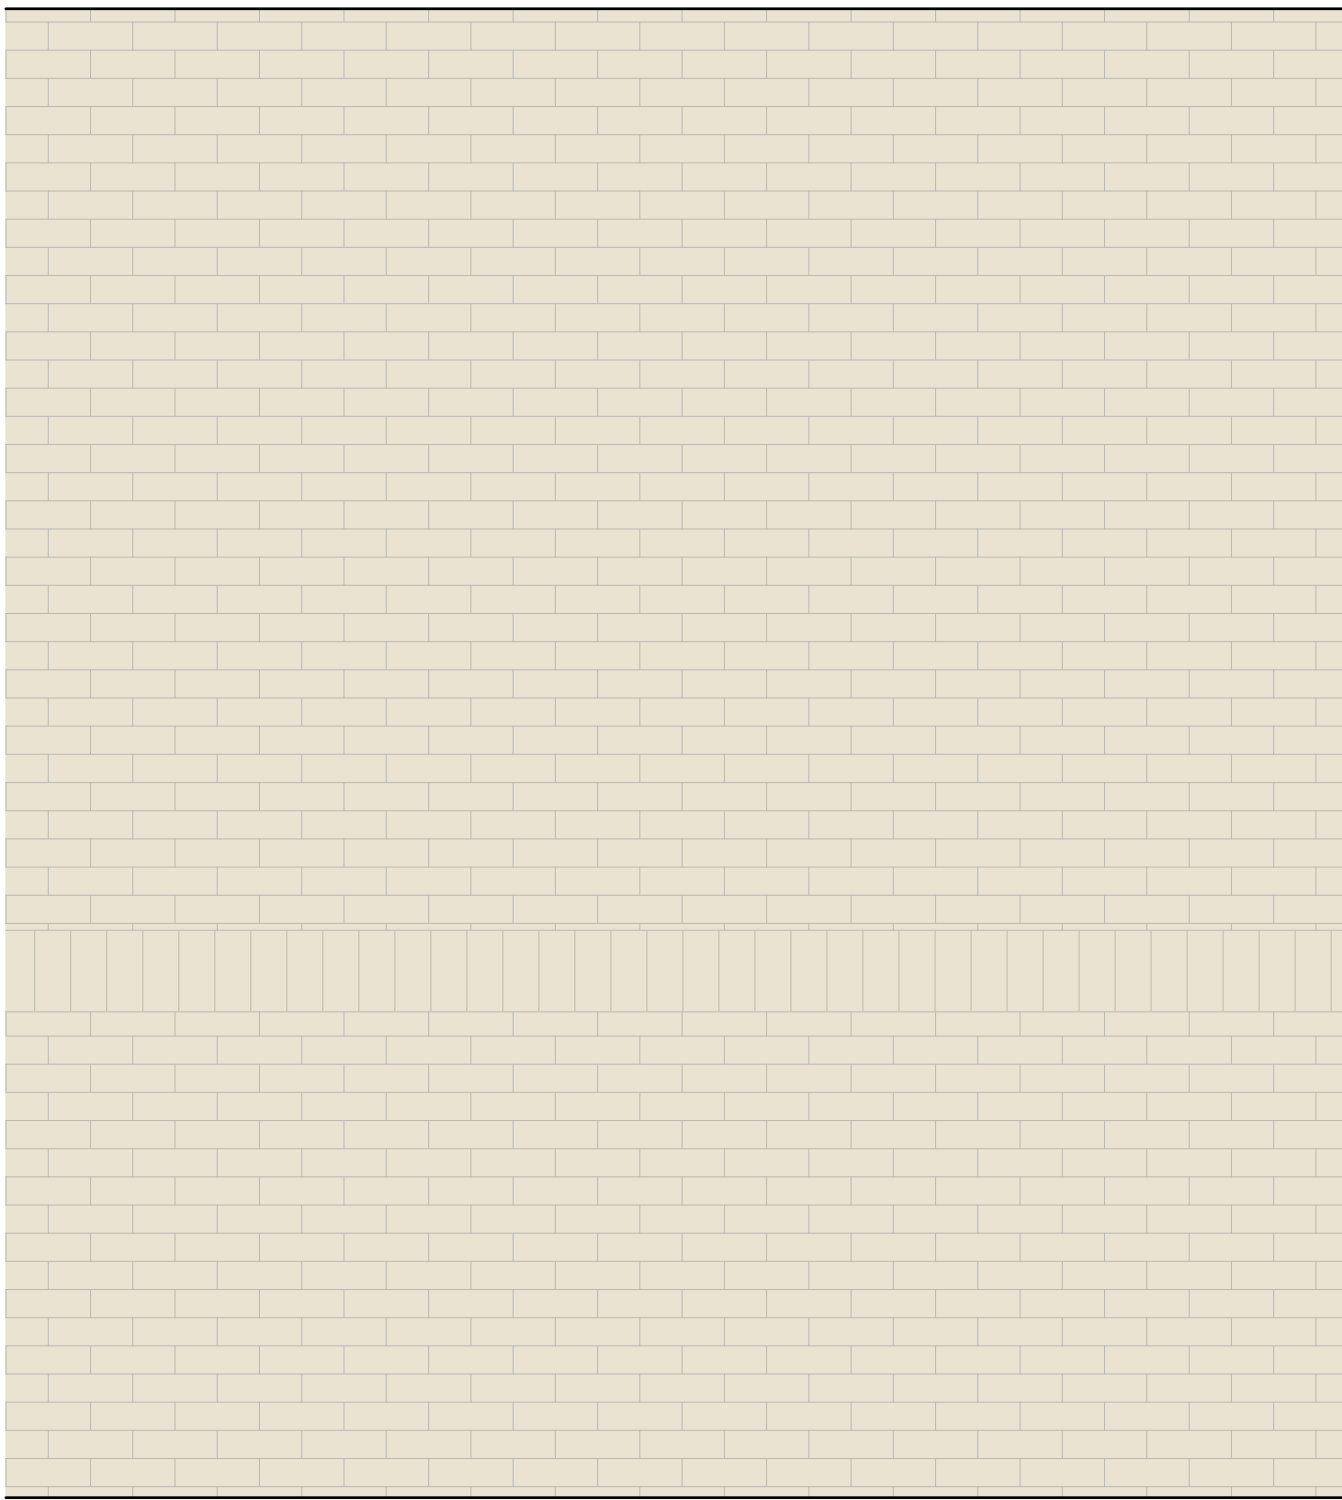


1. Existing Narthex Interior Wall Elevation
1:20 @ A1

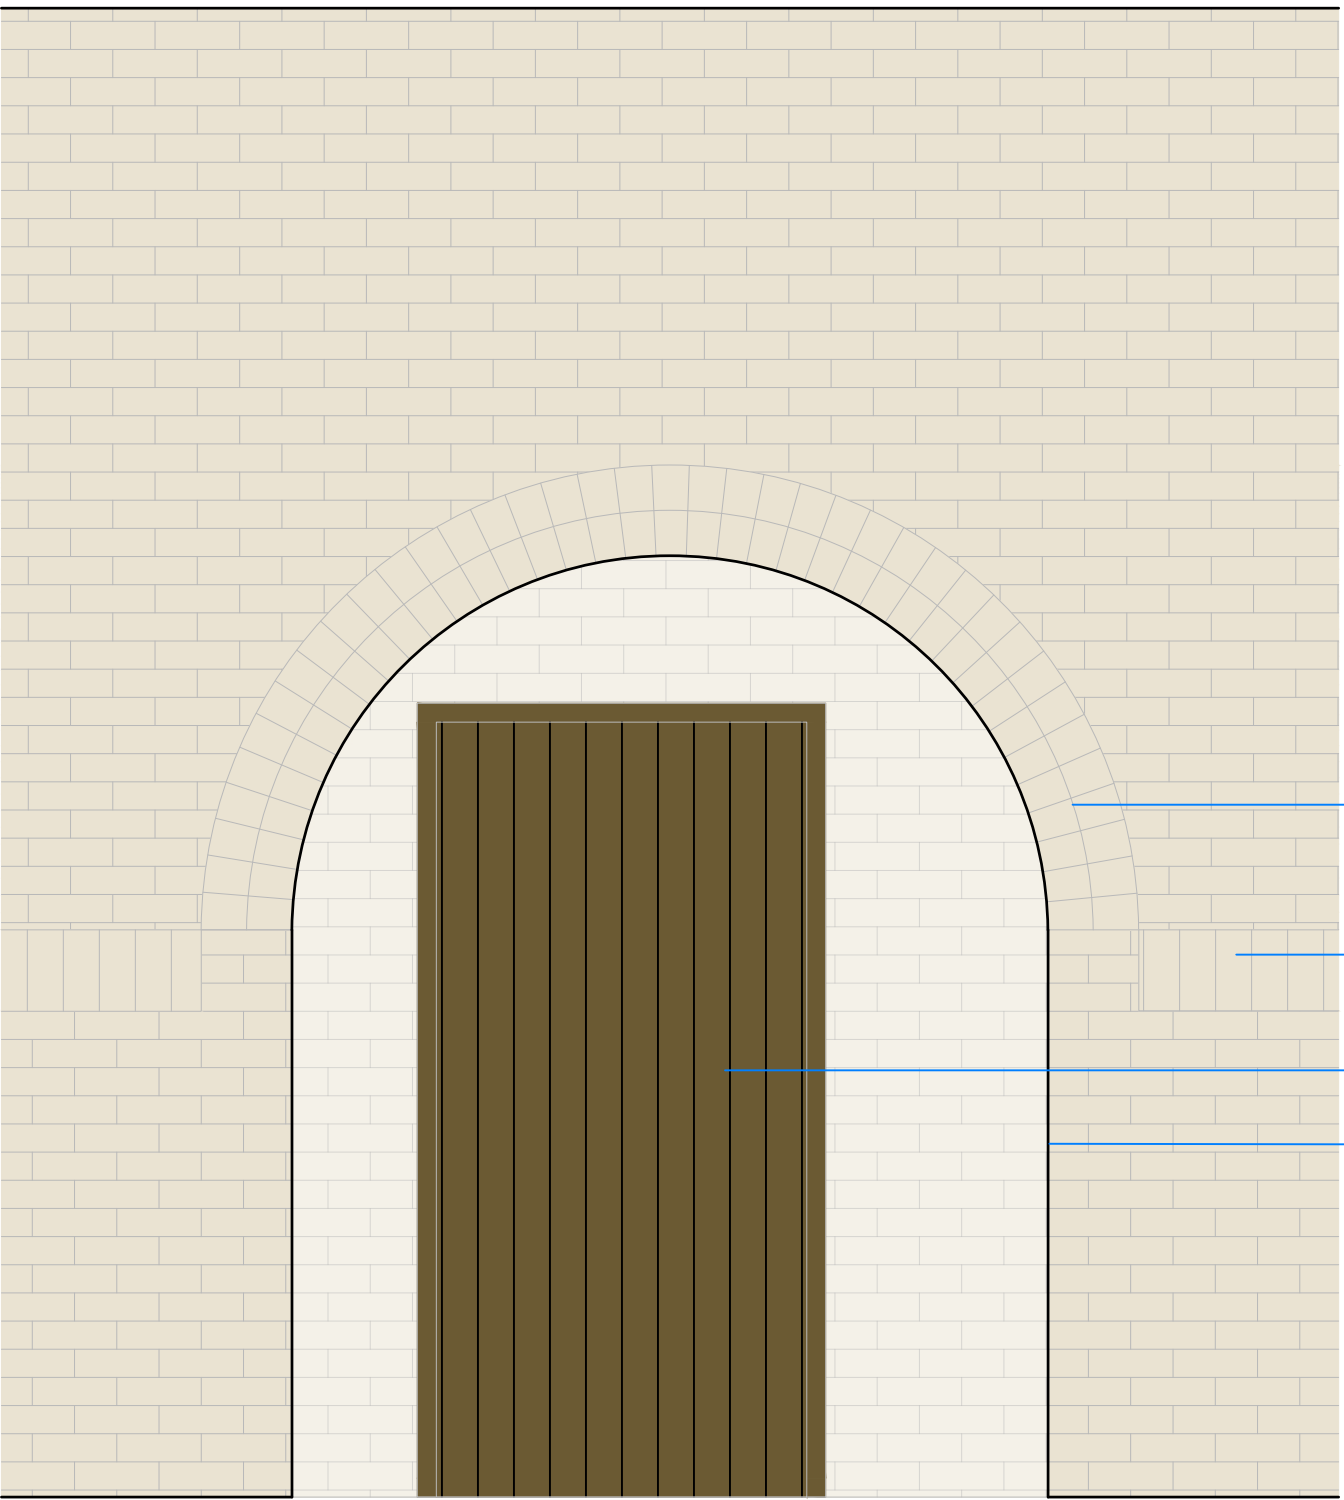

2. Proposed Opening In Narthex Wall
1:20 @ A1

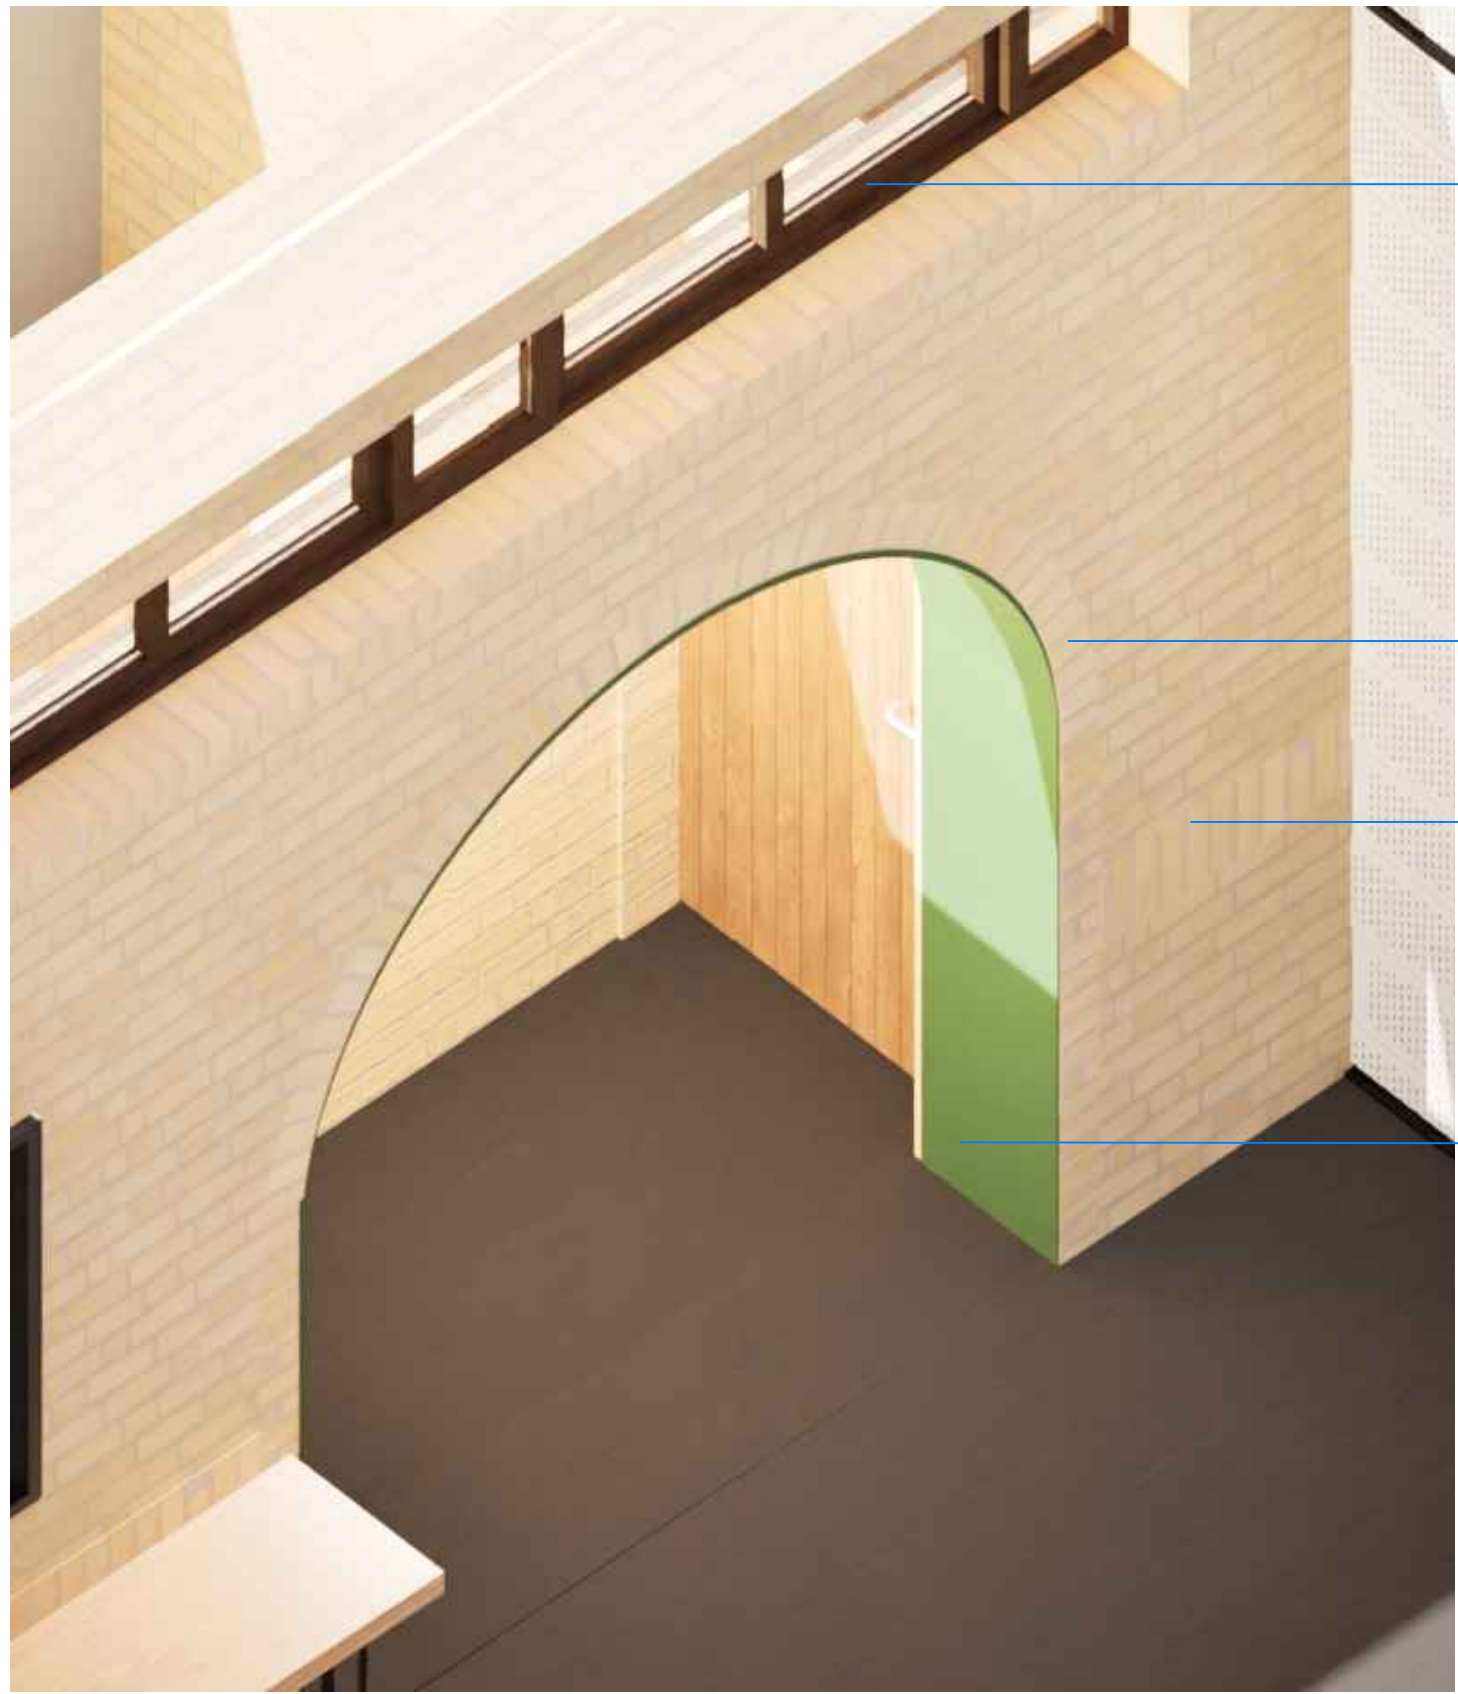

3. Proposed Opening In Narthex Wall Axonometric View
1:50 @ A1

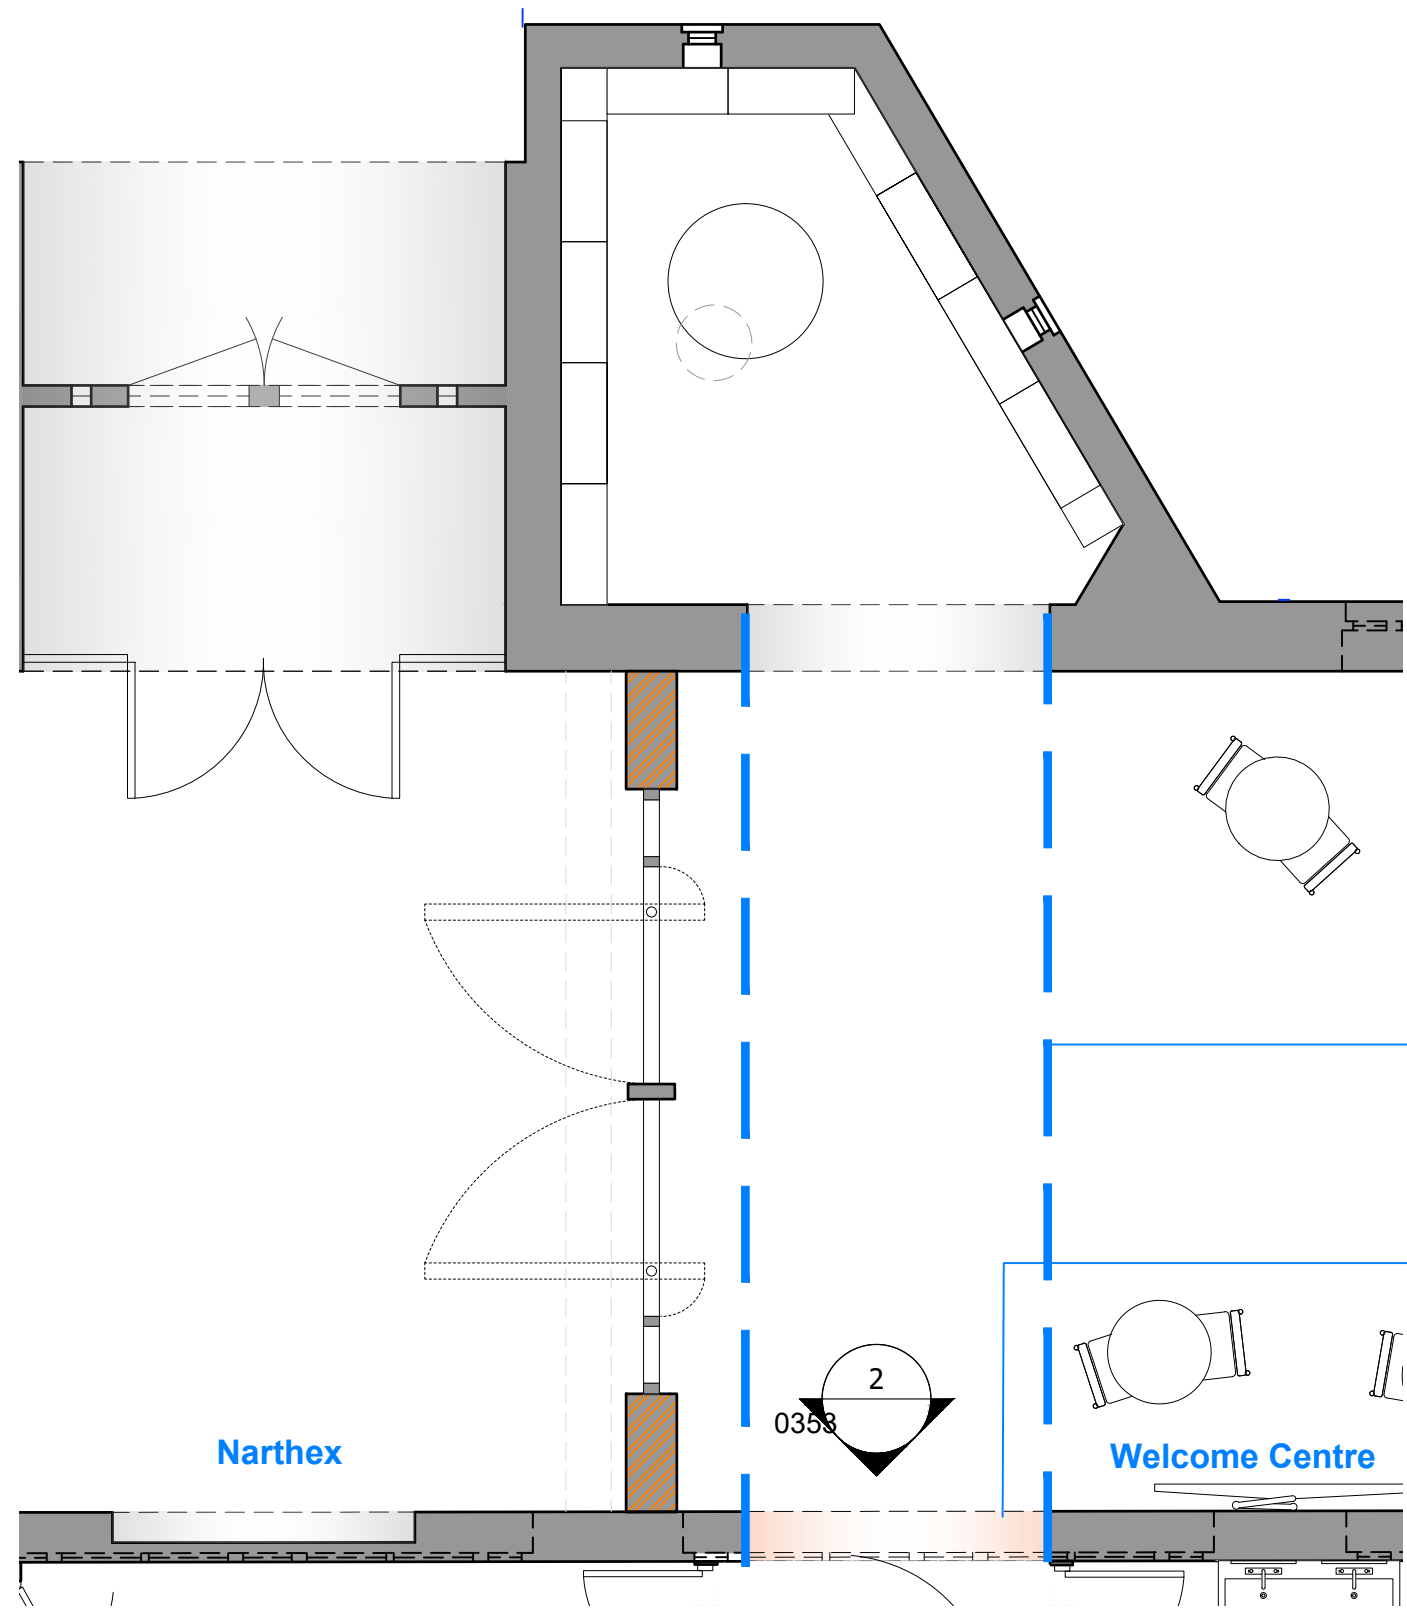

4. Proposed Welcome Centre Plan
1:50 @ A1

Key Plan

