


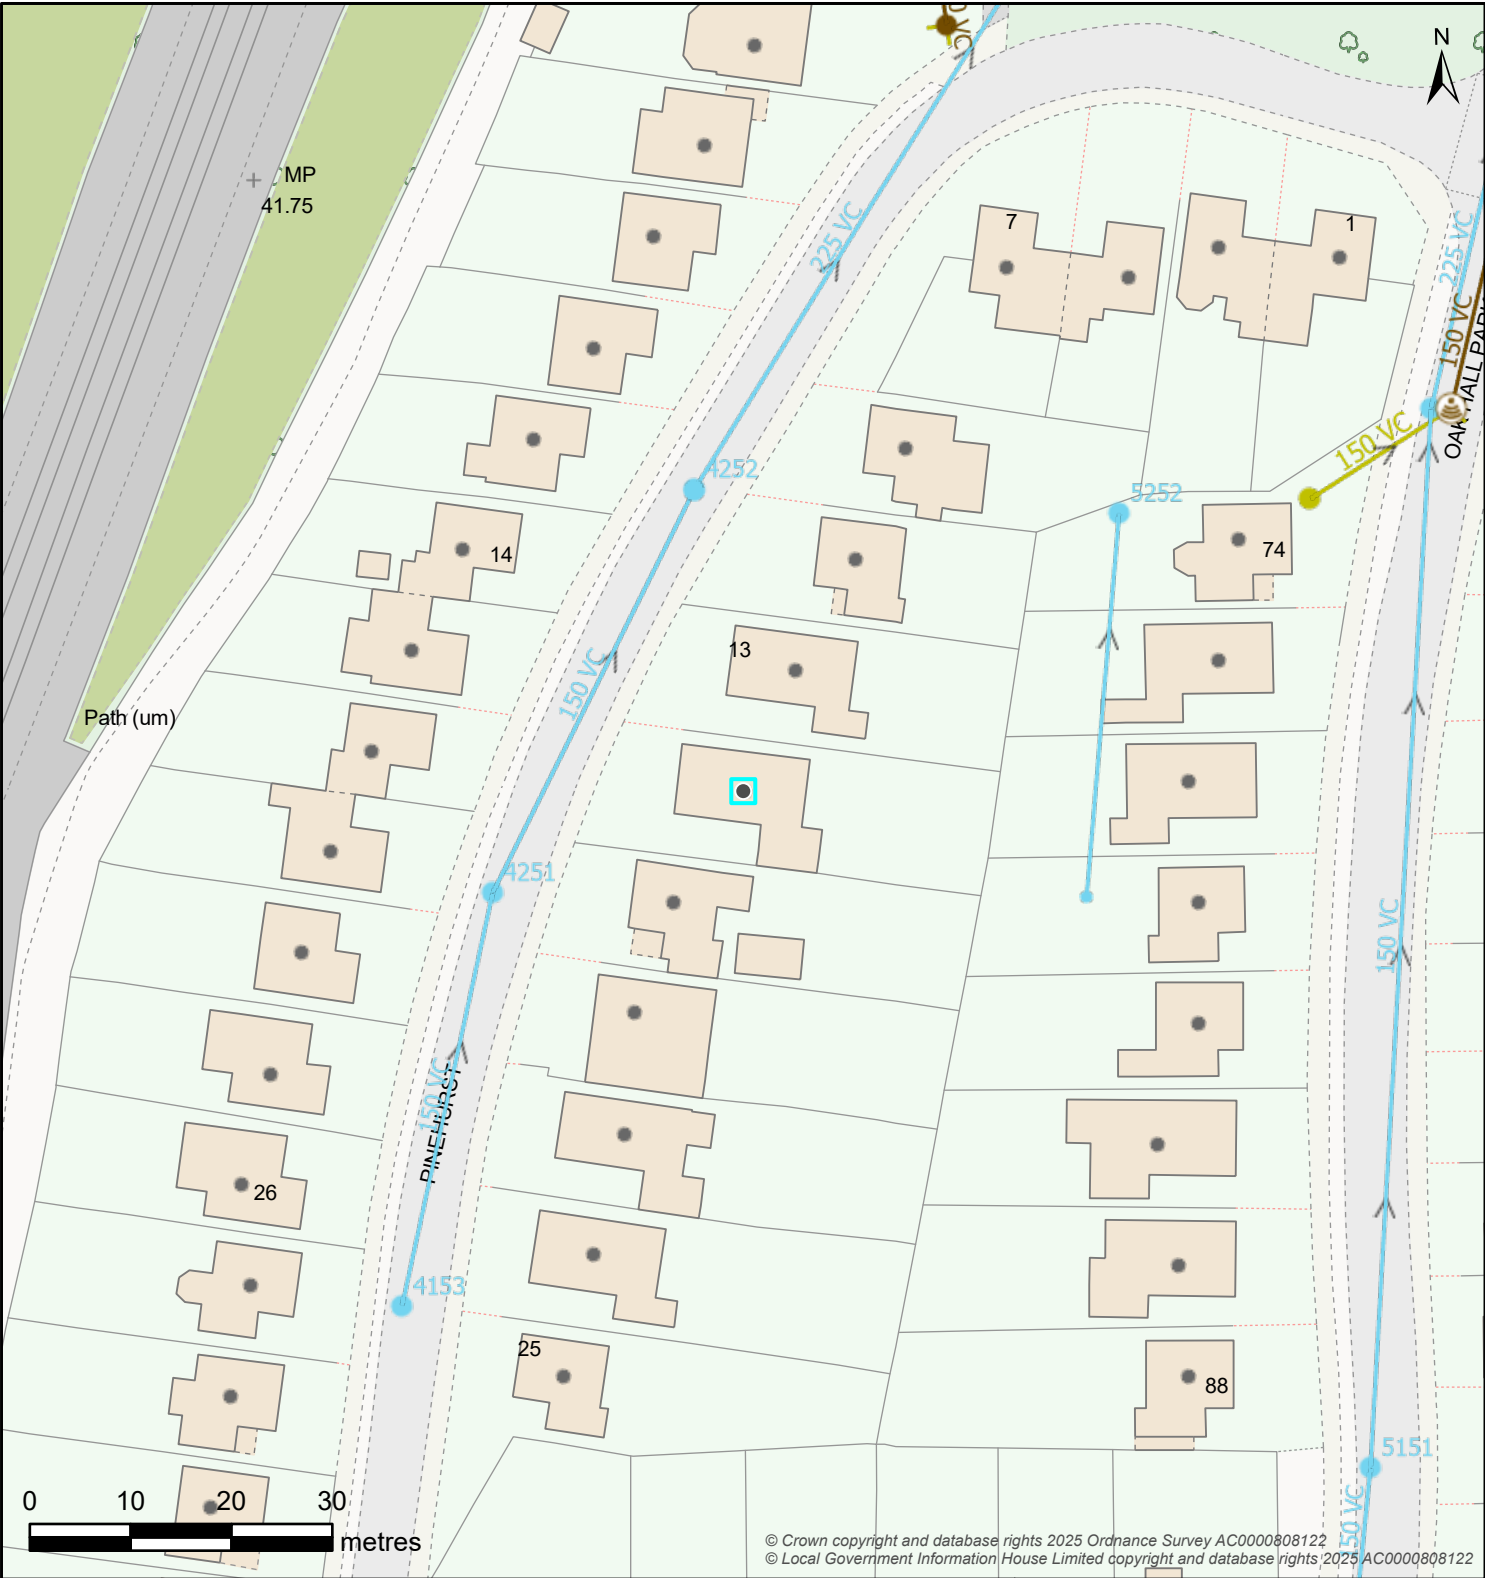

© Crown copyright and database rights 2025 Ordnance Survey AC0000808122
© Local Government Information House Limited copyright and database rights 2025 AC0000808122

Controllable Valve			Flow Control			Inlet-Outfall						
Damboards	Penstock	Valve	Anti Flood Device	Pumped Anti Flood Device	Reflux Valve	Inlet	Outfall					
Manhole												
BIF Bifurcation	Cascade	CP Catchpit	Head Of Public Sewer	IC Interceptor Chamber	Manhole	S Soakaway	WO Washout					
Outfall Headworks		Overflow Chamber		Pipe Bridge		Pumping Station						
Outfall Headworks	CSO Combined Sewer Overflow	EMO Emergency Overflow	Pipe Bridge		Micro Pumping Station	Pumping Station						
Sewer Level Monitor		Storage		Treatment Works		Weir		Wastewater Site				
Sewer Level Monitor		Storm Tank		Tidal Storage Tank		Treatment Works		Weir		Wastewater Site		
Wastewater Pipe					Wastewater Use		Developer Services					
Culverted Water Course					Syphon		Foul					
Drain					Tank Sewer		Combined					
Outfall					Trunk Sewer		Sludge					
Overflow					Vacuum Main		Treated Effluent					
Rising Main					Decommissioned Pipe		Surface Water					
Sewer							Private					
							Build Over Agreement			Section 104		
							Wastewater Area					
							Catchment					
							Sub-Catchment					

Map Title: SW Print

Printed By: Anne.McFarlane2
Date Printed: 11/02/2026
Map Scale: 750

The information provided is believed to be correct but is provided on an 'as is' basis and without any warranty or condition express or implied, statutory or otherwise as to its quality or fitness for purpose. Actual positions of assets should always be determined on site.

