


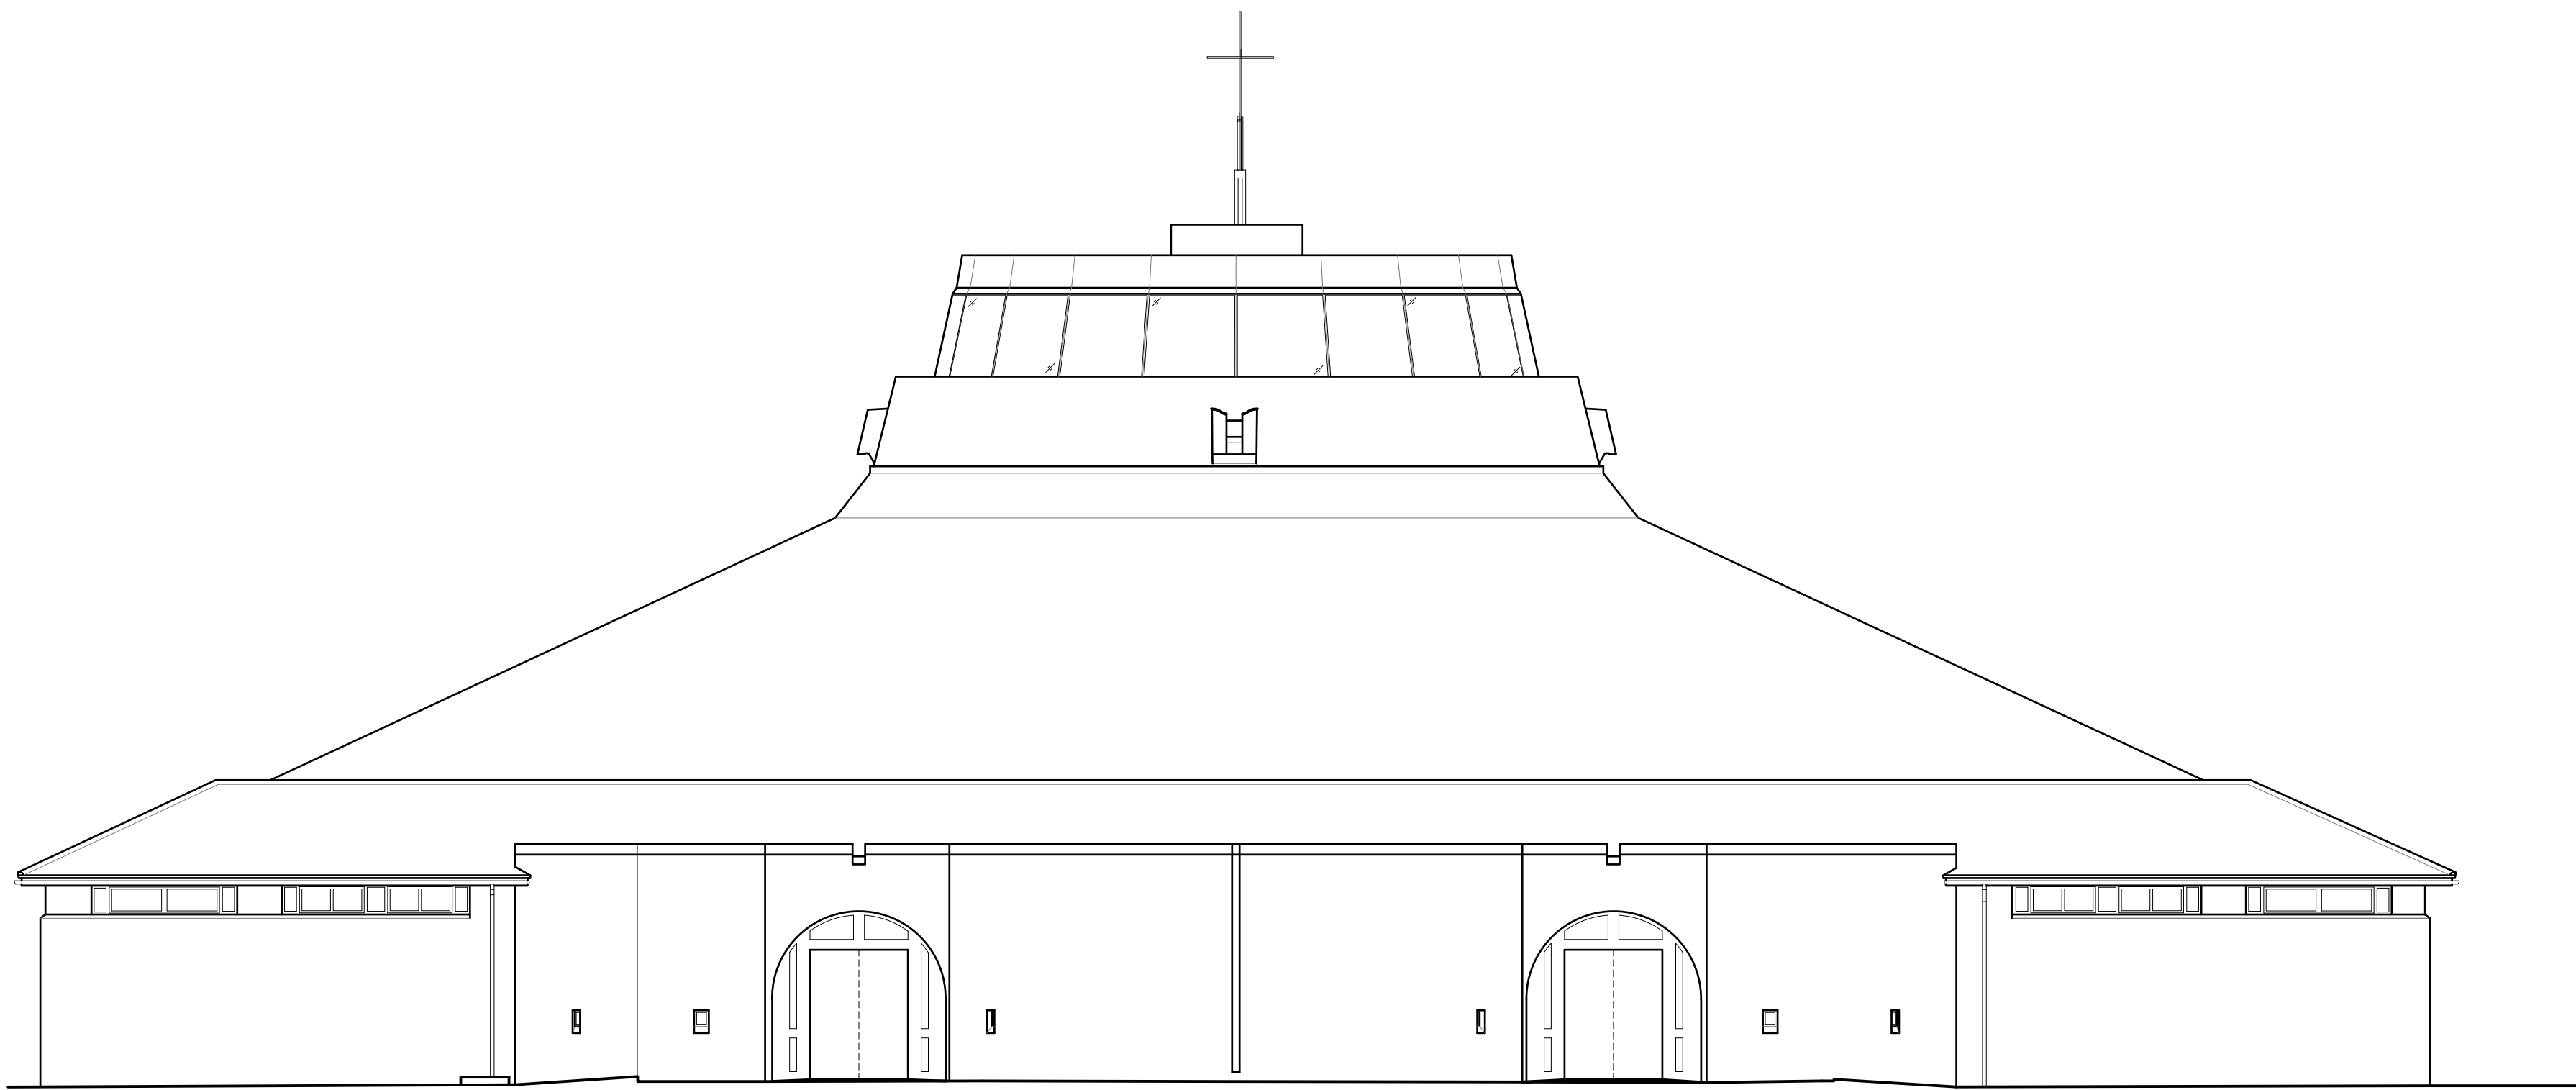

1. Existing North Elevation
1:100 @ A1