


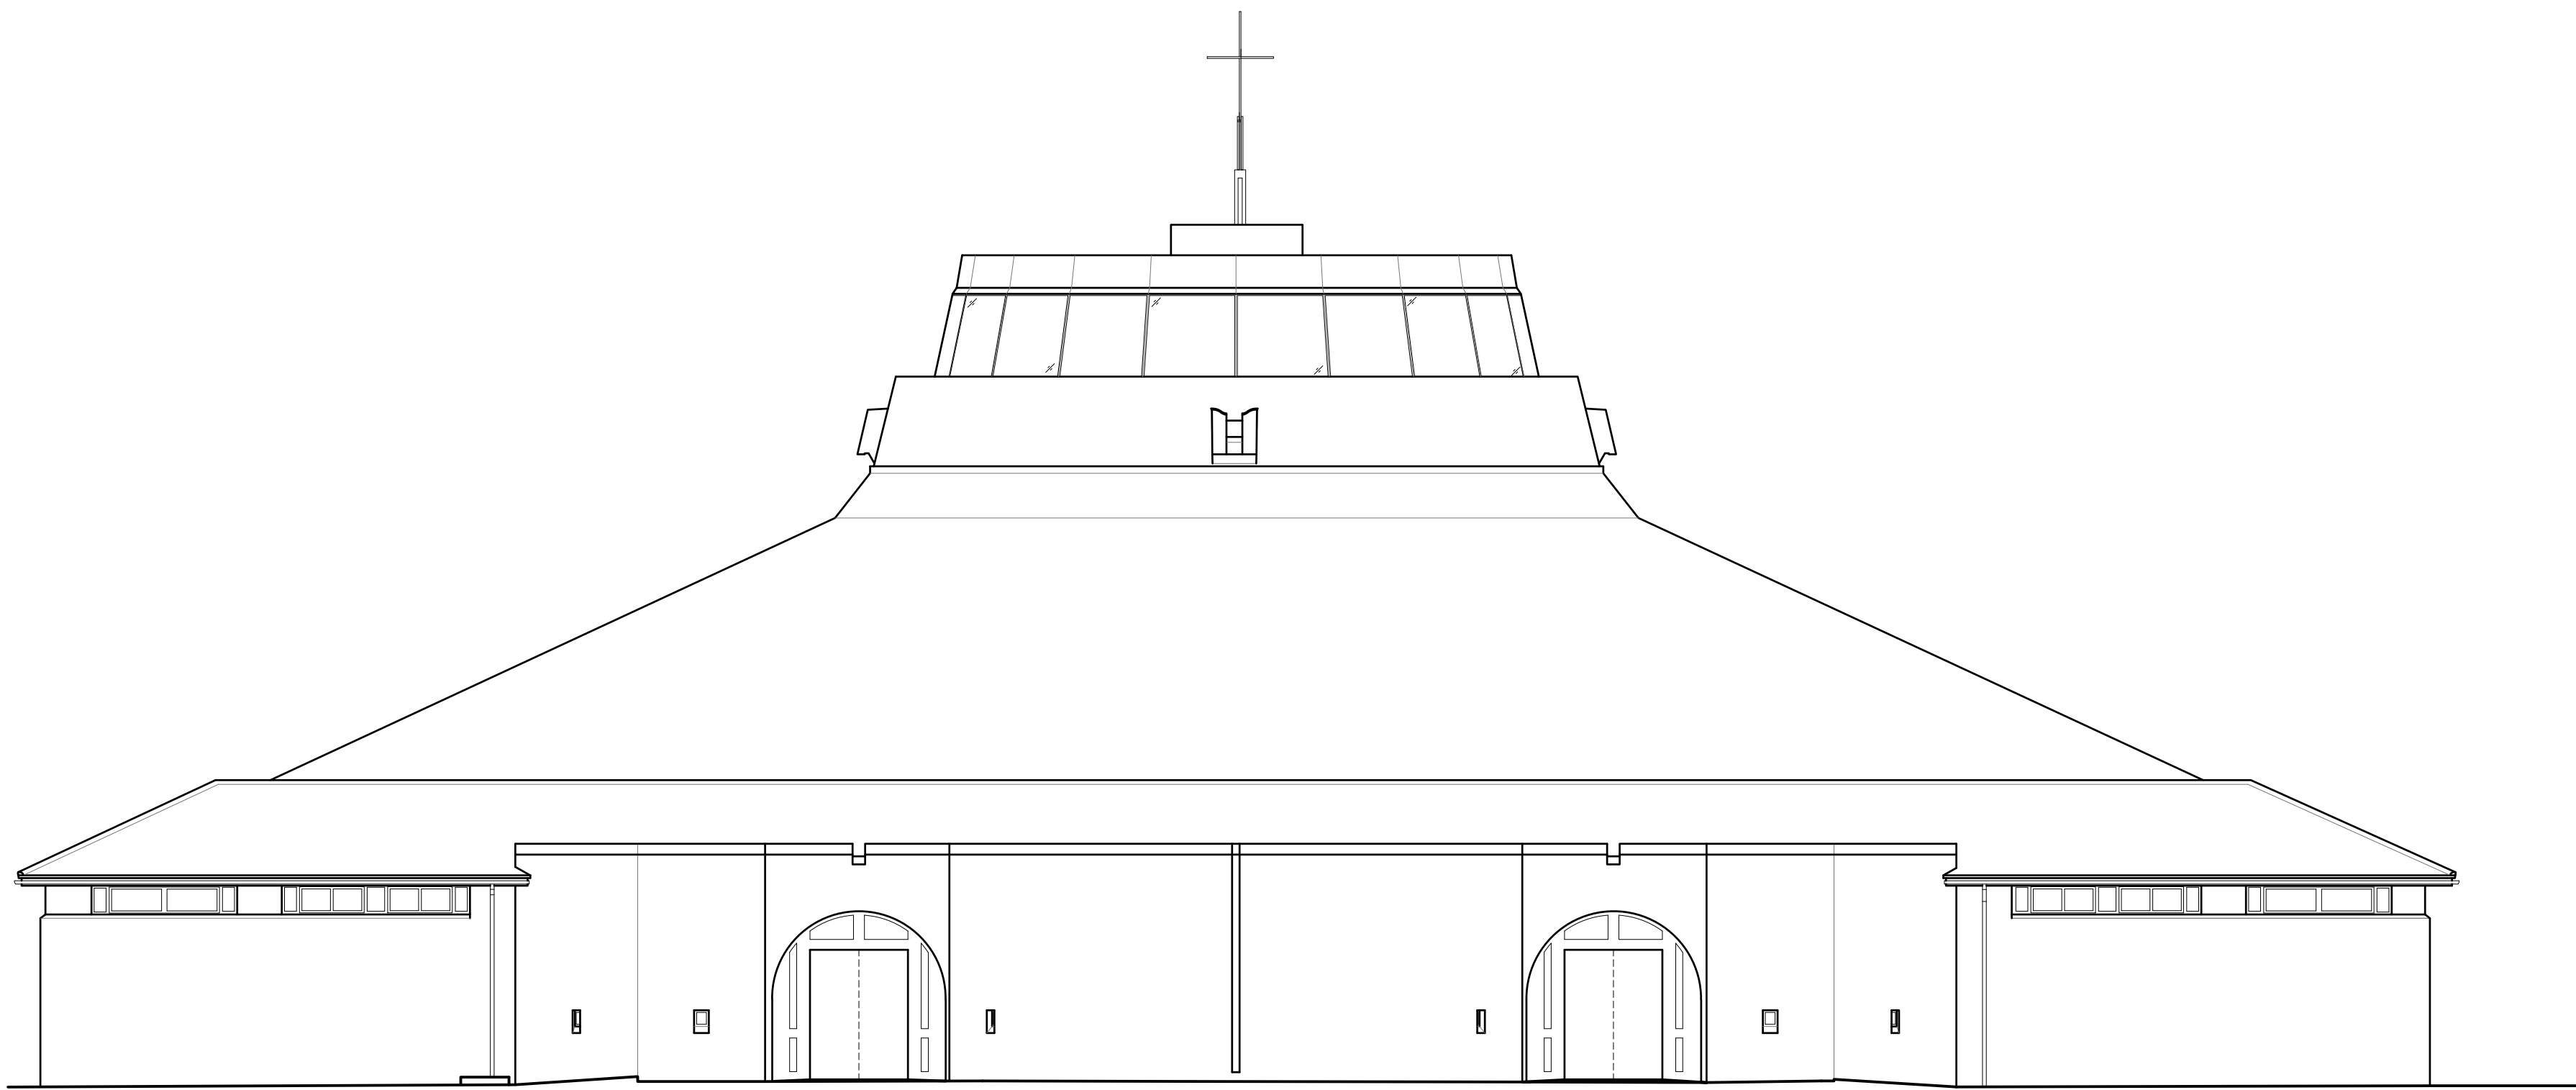

1. Proposed North Elevation
1:100 @ A1