


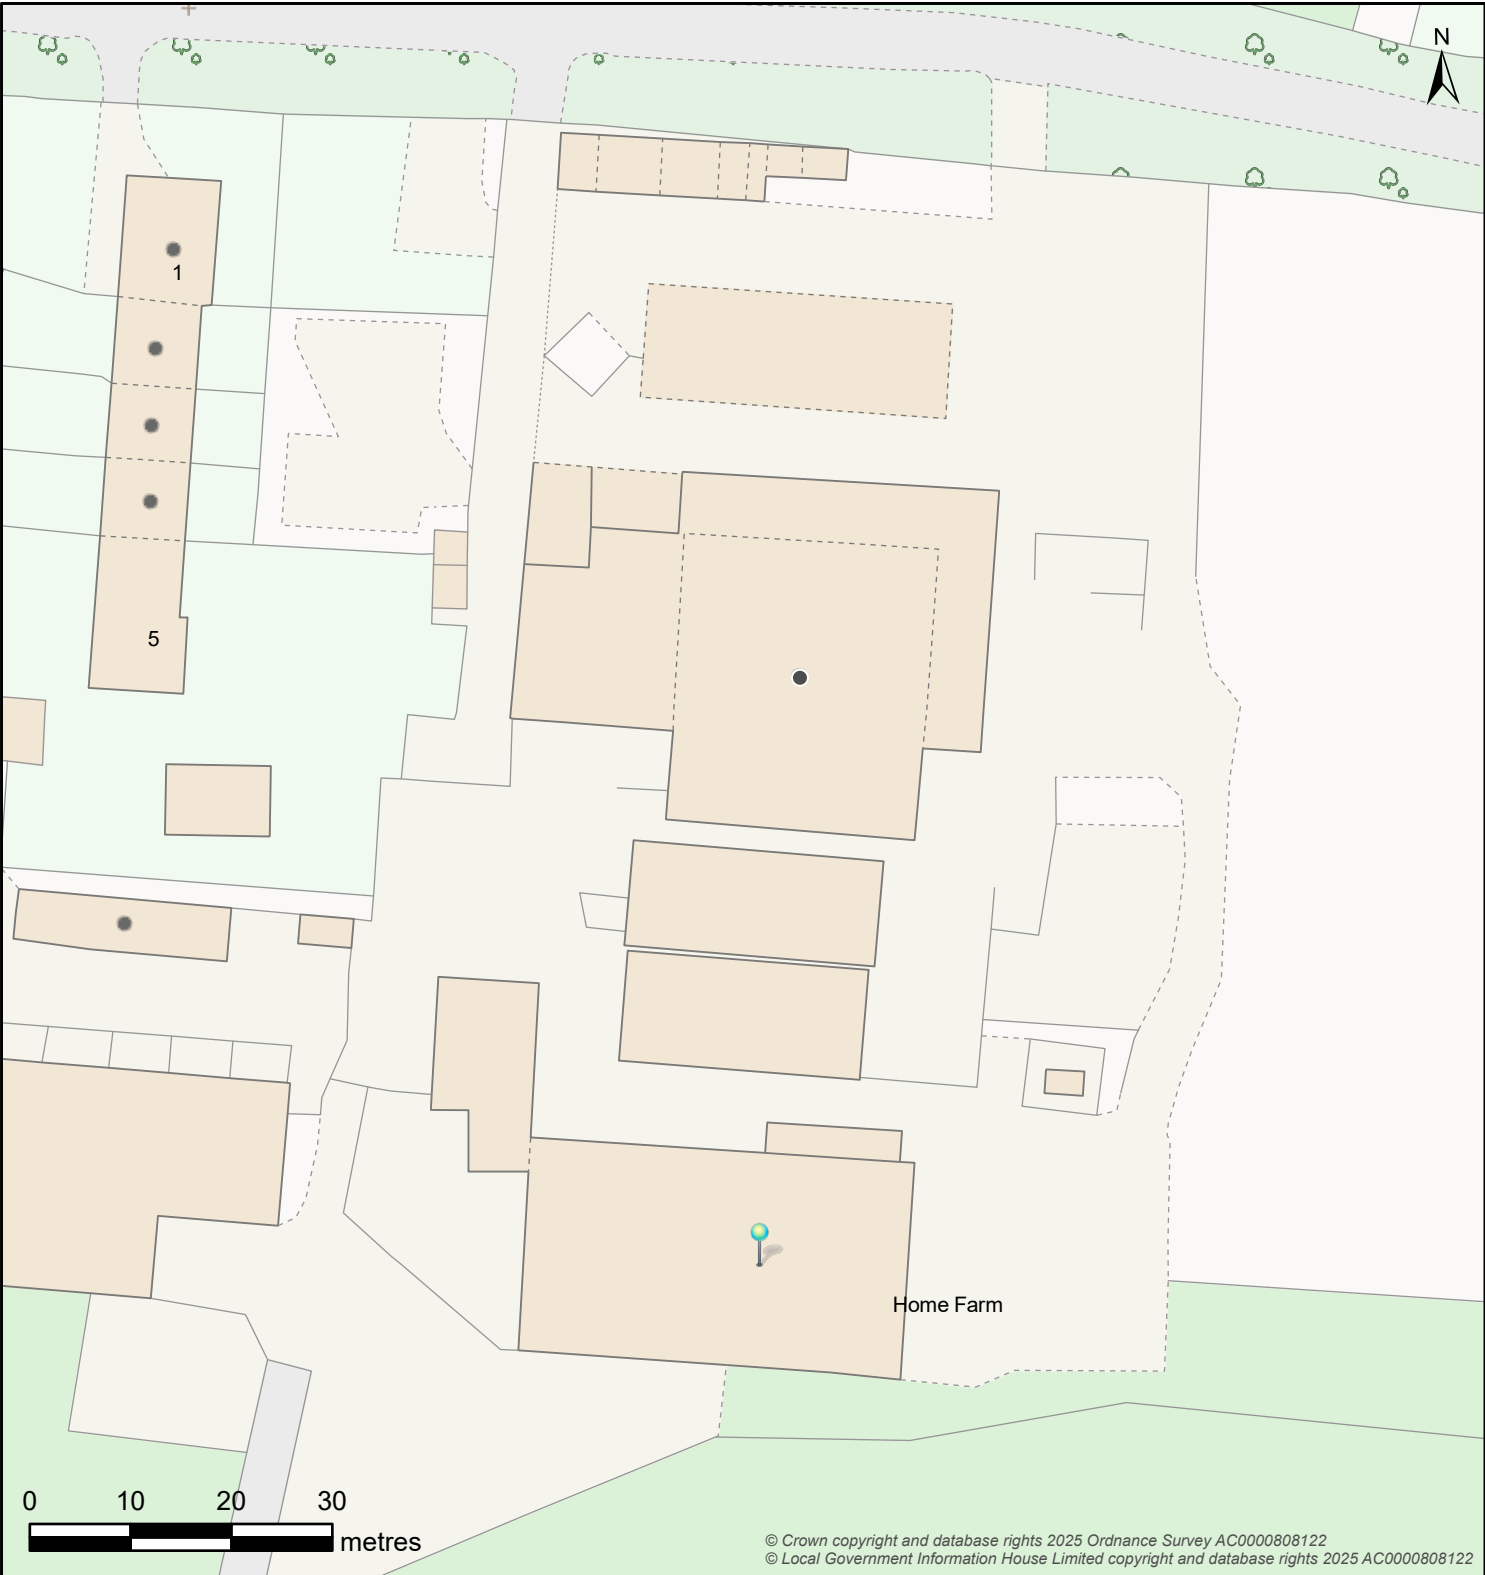

© Crown copyright and database rights 2025 Ordnance Survey AC0000808122
© Local Government Information House Limited copyright and database rights 2025 AC0000808122

Map Title: SW Print

Printed By: Anne.McFarlane2
Date Printed: 11/02/2026
Map Scale: 750

The information provided is believed to be correct but is provided on an 'as is' basis and without any warranty or condition express or implied, statutory or otherwise as to its quality or fitness for purpose. Actual positions of assets should always be determined on site.



Controllable Valve			Flow Control			Inlet-Outfall			
 Damboards	 Penstock	 Valve	 Anti Flood Device	 Pumped Anti Flood Device	 Reflux Valve	 Inlet	 Outfall		
Manhole									
 BIFurcation	 Cascade	 Catchpit	 Head Of Public Sewer	 Interceptor Chamber	 Manhole	 Soakaway	 Washout		
Outfall Headworks		Overflow Chamber		Pipe Bridge		Pumping Station			
 Outfall Headworks	 Combined Sewer Overflow	 Emergency Overflow	 Pipe Bridge	 Micro Pumping Station	 Pumping Station				
Sewer Level Monitor		Storage		Treatment Works		Weir		Wastewater Site	
 Sewer Level Monitor	 Storm Tank	 Tidal Storage Tank	 Treatment Works	 Weir	 Wastewater Site				
Wastewater Pipe				Wastewater Use		Developer Services			
 Culverted Water Course	 Syphon	 Foul	 Combined	 Build Over Agreement	 Section 104				
 Drain	 Tank Sewer	 Sludge	 Treated Effluent						
 Outfall	 Trunk Sewer	 Surface Water	 Private						
 Overflow	 Vacuum Main								
 Rising Main	 Decommissioned Pipe								
 Sewer									