




NOTES:

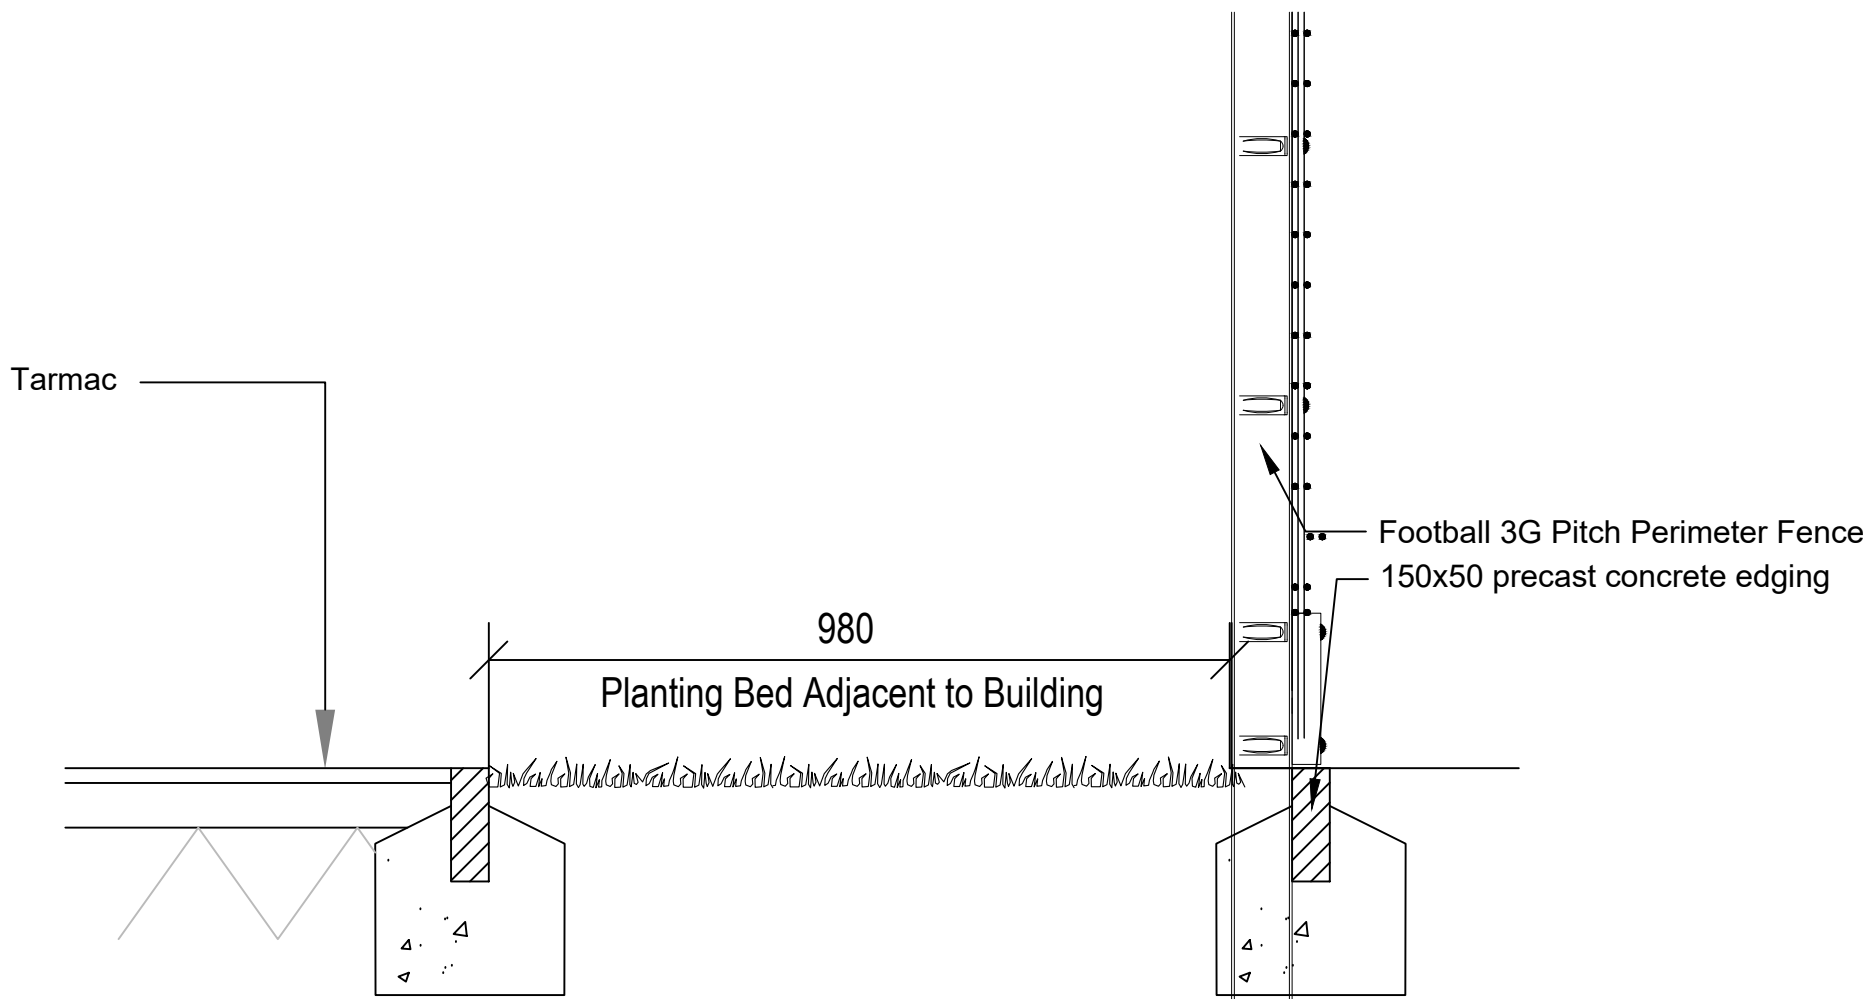


D1 3G Perimeter Fence Abutment

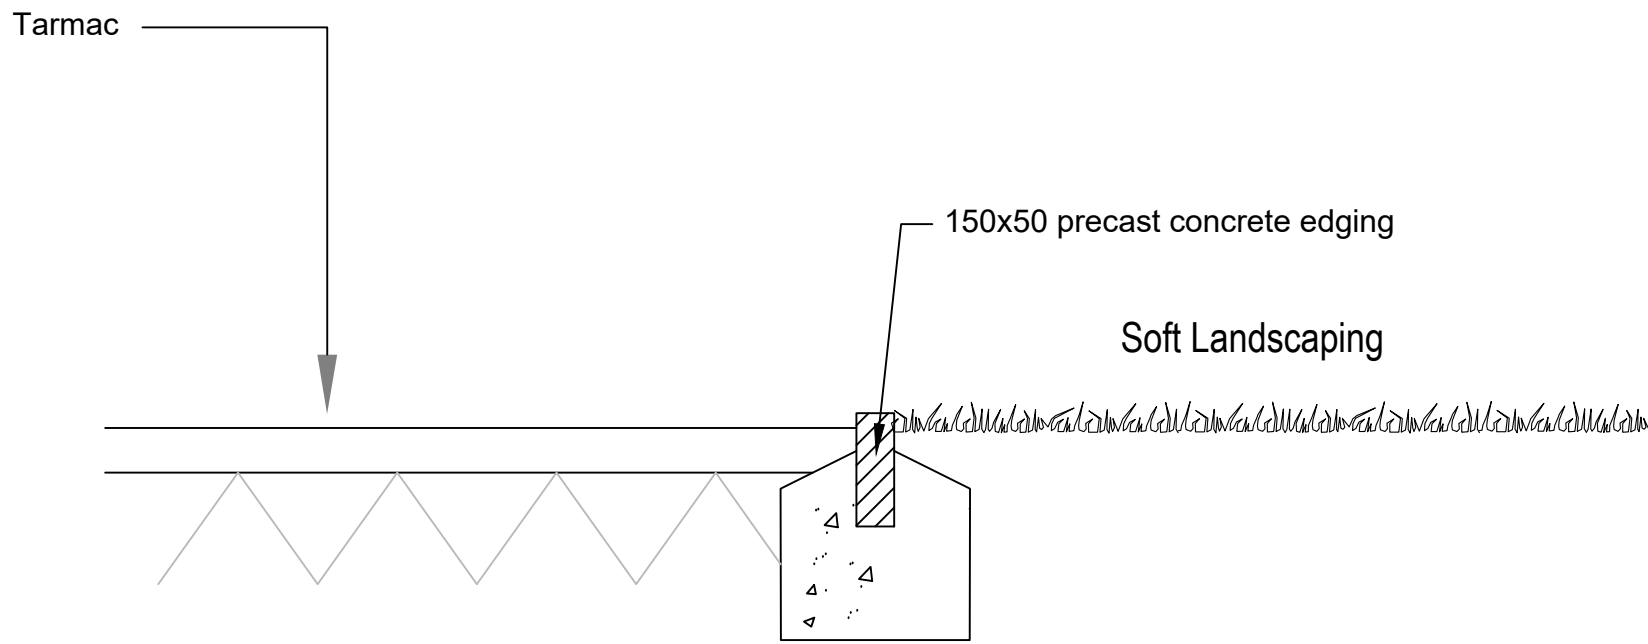


D5 Soft Landscape Abutment

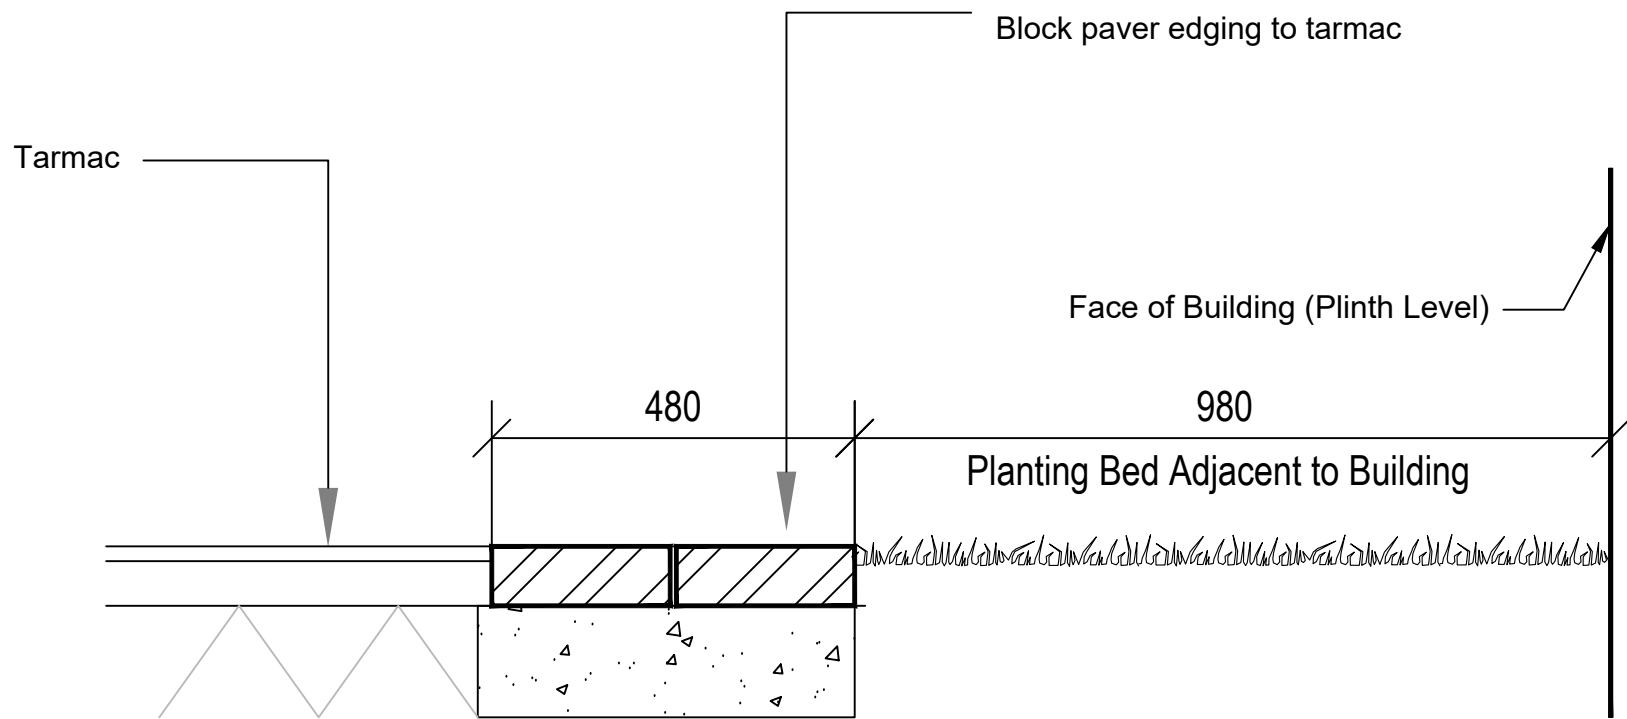


D2 Building Abutment with Planting Bed

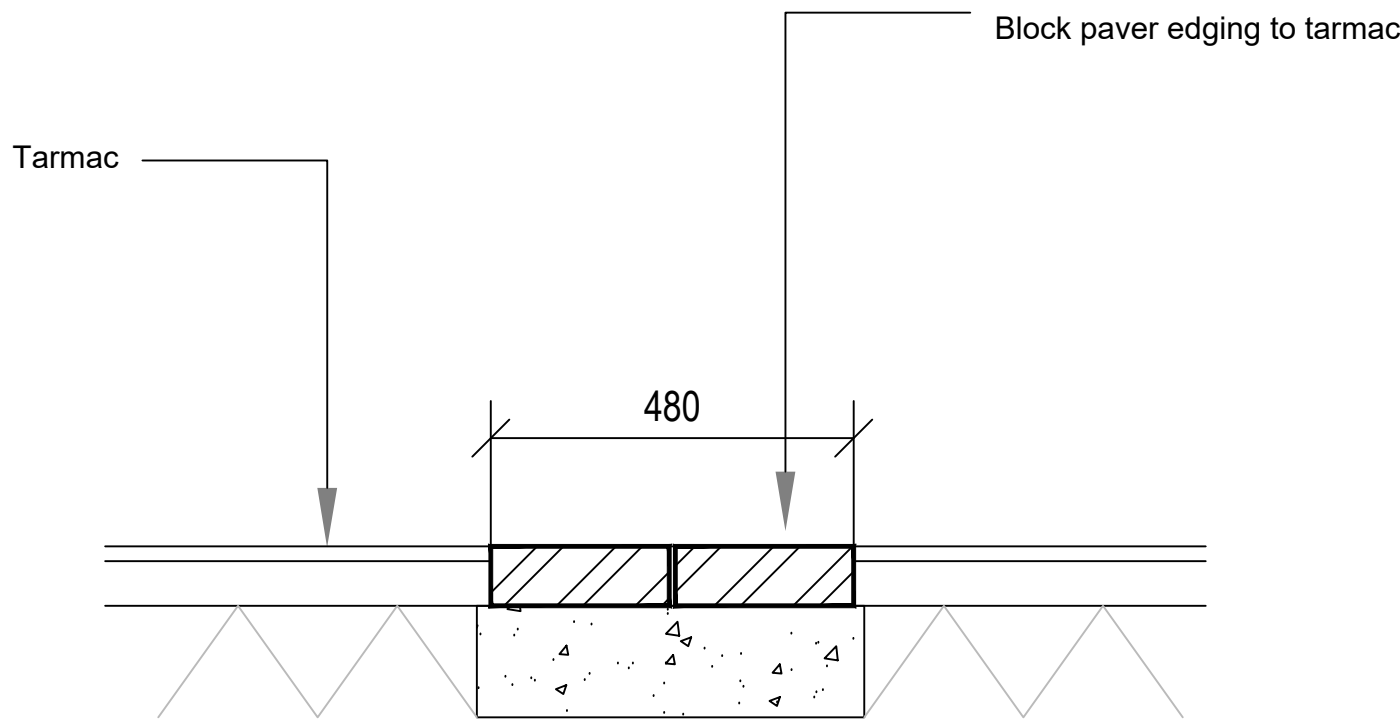


D6 Curved Paver Feature Set Within Asphalt

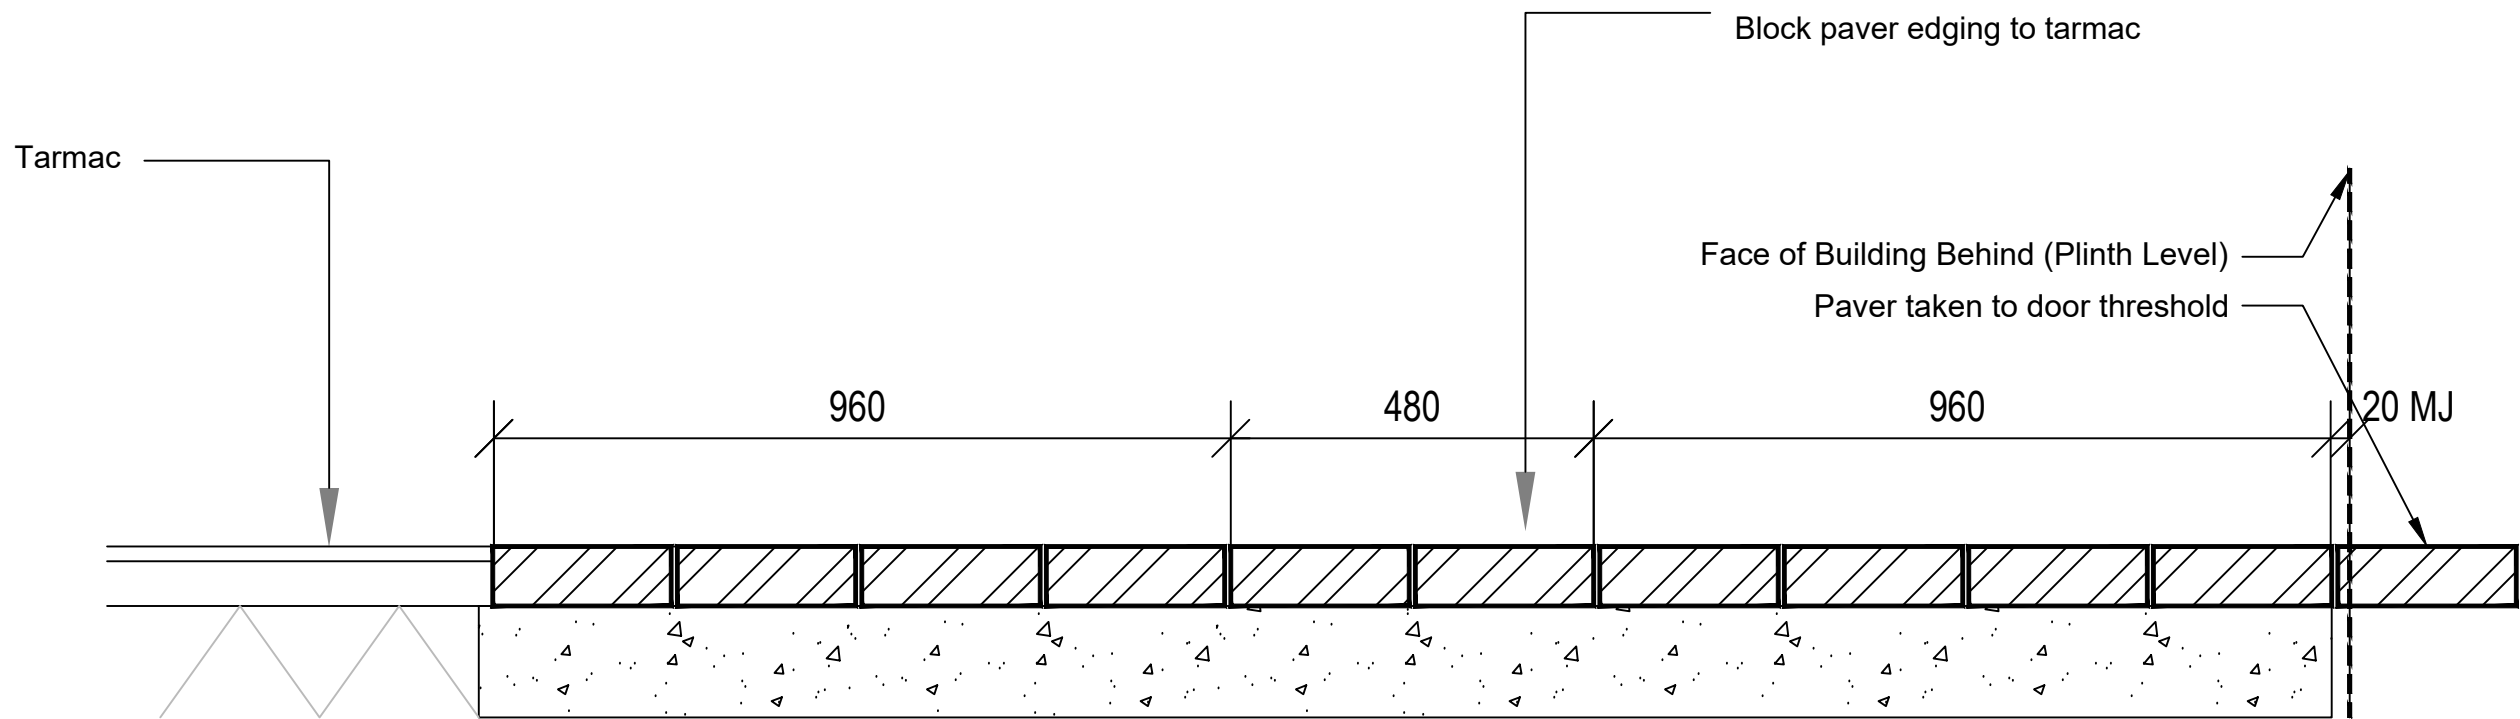

D3 Building Abutment with Paver Margin (Entrance Doors & Framing Structure)

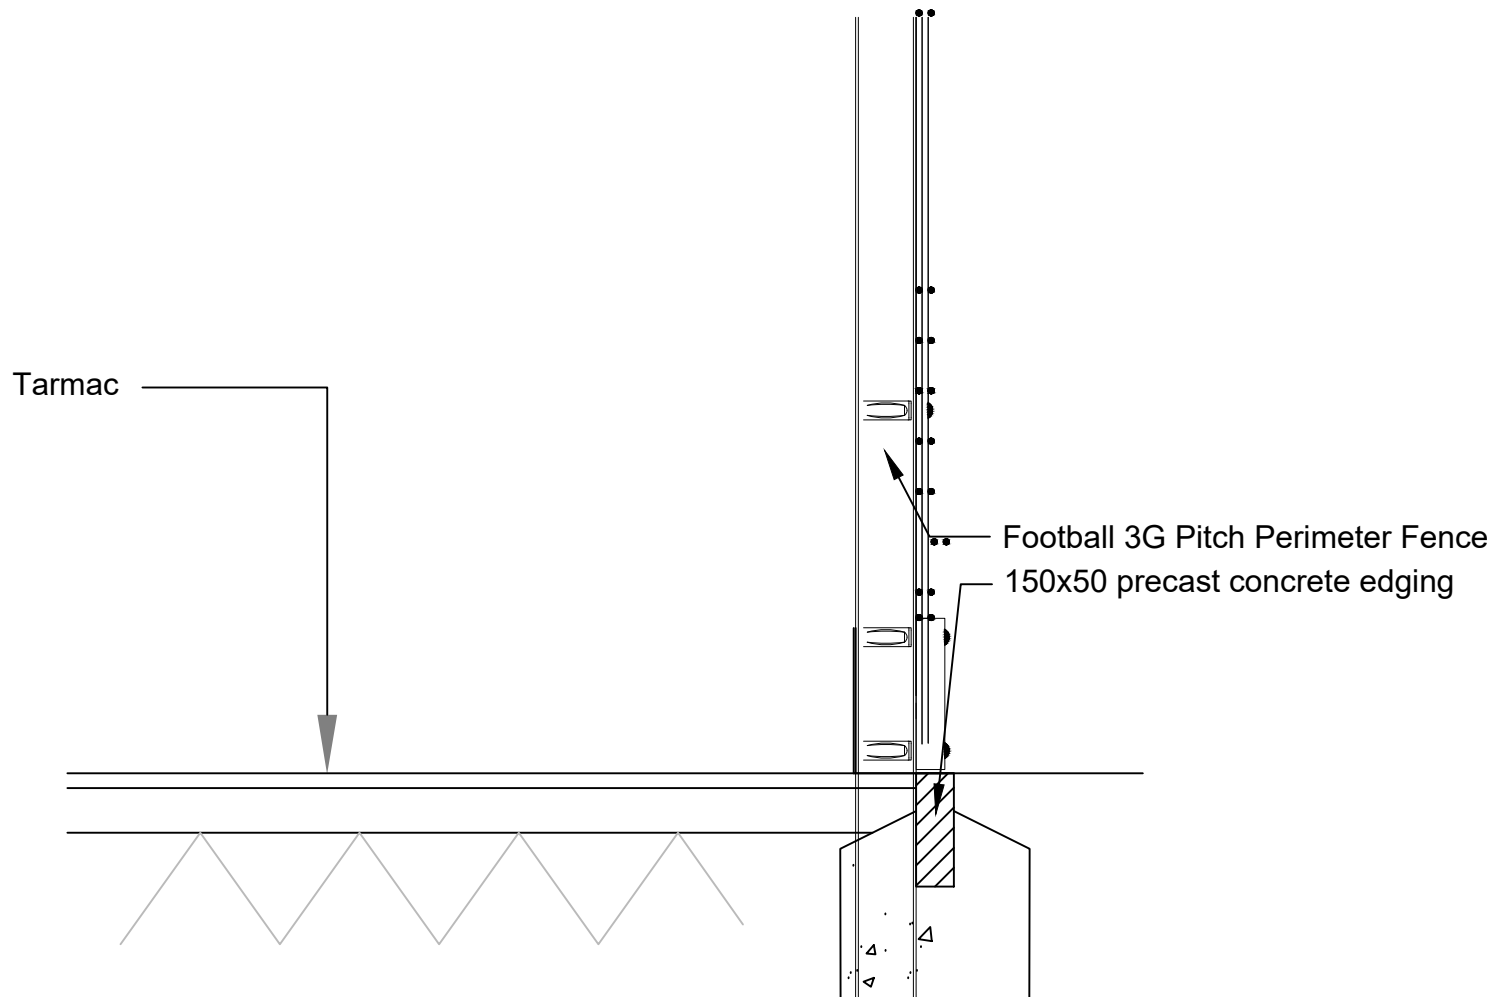

D7 Rugby 3G Fence Abutment

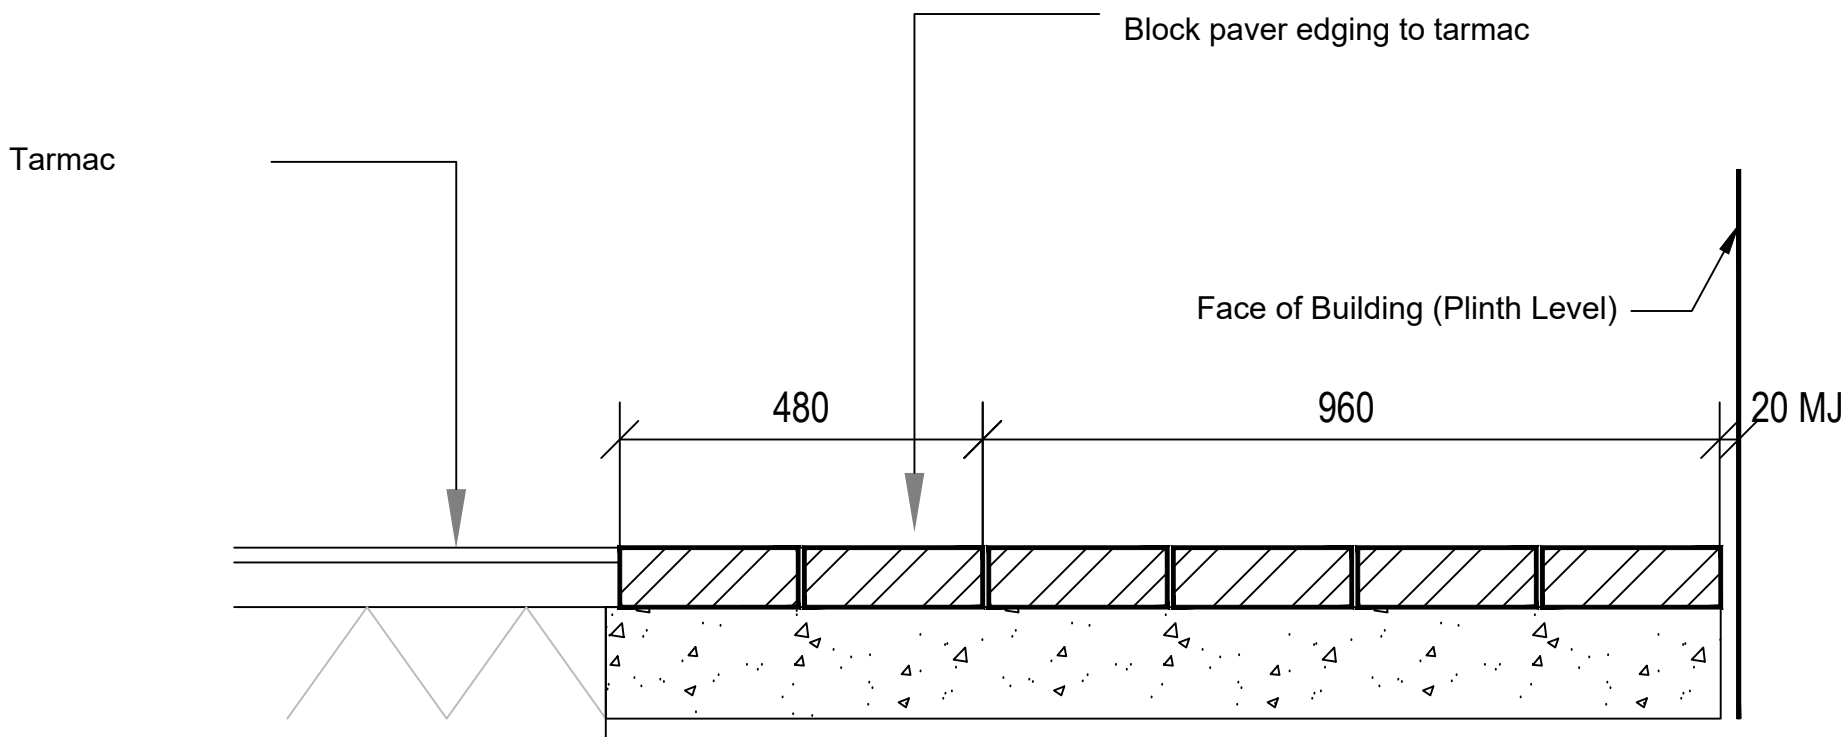

D4 Building Abutment with Paver Margin (Bench Seat & Framing Structure)

REV.	DATE	DESCRIPTION	BY
A	10.01.25	General revisions.	MT



THE SPORTS CONSULTANCY

One de Walden Court, 85 New Cavendish Street, London W1W 6XD
Tel. +44 (0) 20 7323 0007 info@thesportsconsultancy.com

STATUS: Concept - Stage 2			
CLIENT Mid Sussex District Council			
PROJECT Burgess Hill Centre for Outdoor Sport			
DRAWING Central ZonePaver Details			
SCALE 1:10	SHEET A1	DRAWN MT	DATE 06.11.24
PROJECT NO. 1003	DRAWING NO. (03) 067	REVISION A	
This drawing must not be reproduced in whole or part without written consent. Do not scale this drawing. All dimensions in millimetres unless stated otherwise. All dimensions to be checked on site. ©2021 Mark Thomas. All Rights Reserved. NOT FOR CONSTRUCTION.			

