


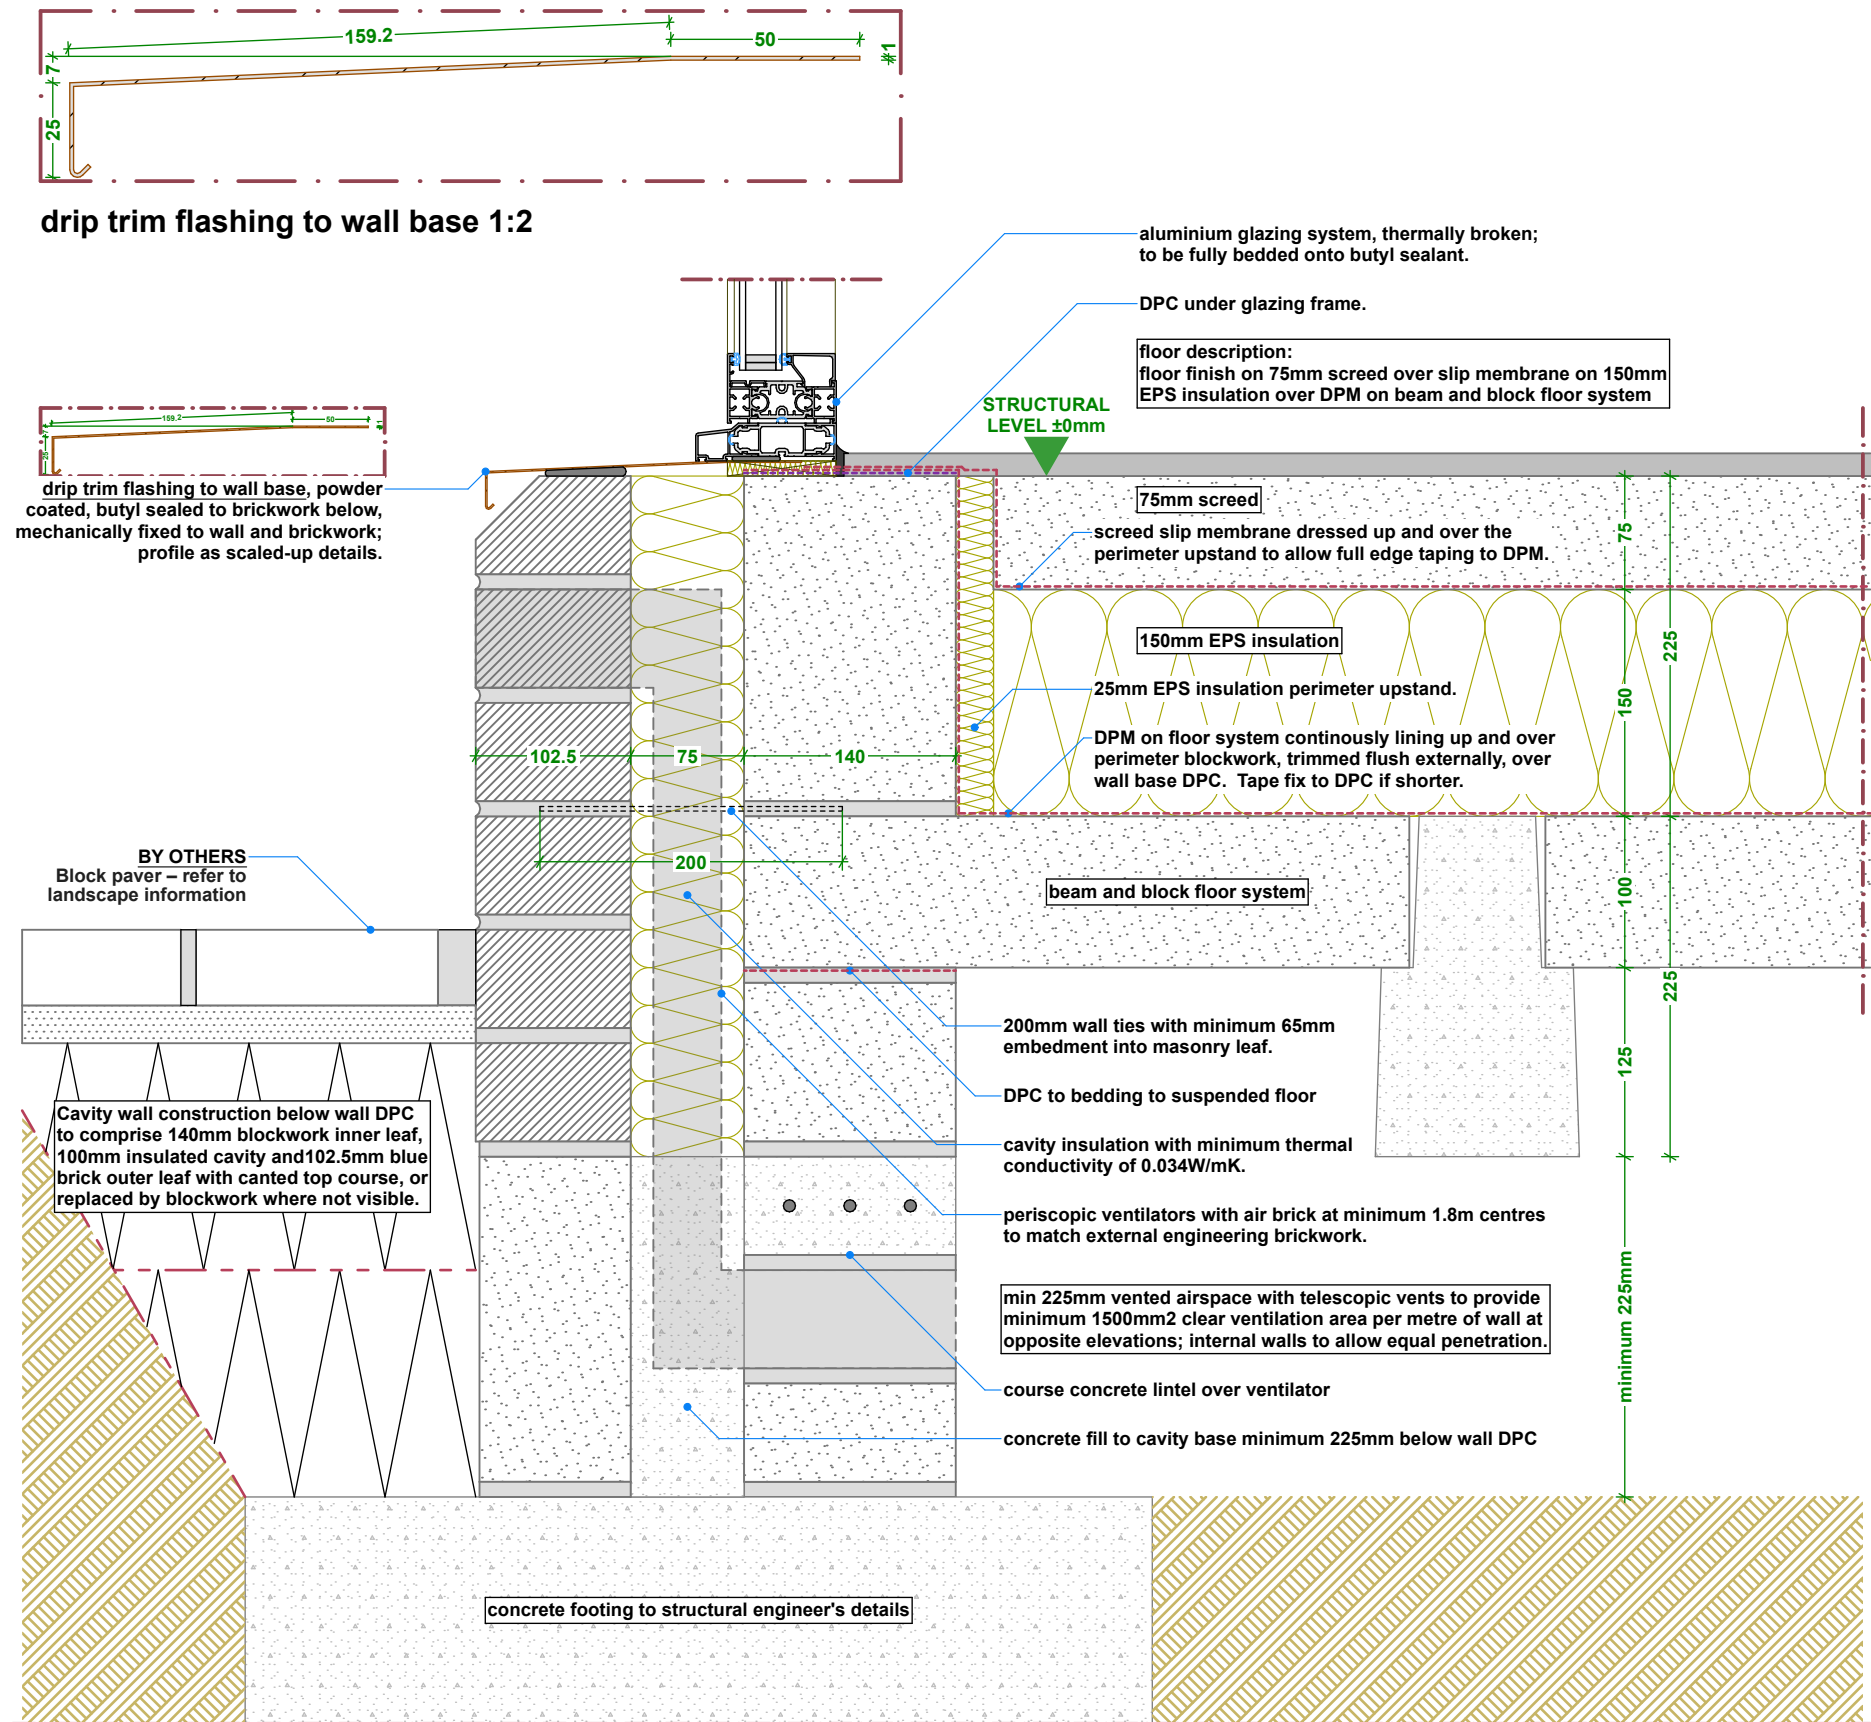

Note: All external ground level finishes by others.



Unit A, Dutton Road, Aldermans Green, Coventry, CV2 2LE
E info@tgescapes.co.uk W www.tgescapes.co.uk

Client : S&C Slatter
Project : Burgess Hill Centre for Outdoor Sport.
Northern Arc, Burgess Hill. BN6 9LE
Title : **Window W-09 Sill Detail**
Status : B. REGS PRELIM

Scale : 1:5, 1:2 at A3
Date : 15/08/2024
Drawn : HW
Checked : MG

Dwg No. : 137A
Rev :

Rev.A - general amendments
Revision number

MG 02.08.2024
Drawn Date Chkd