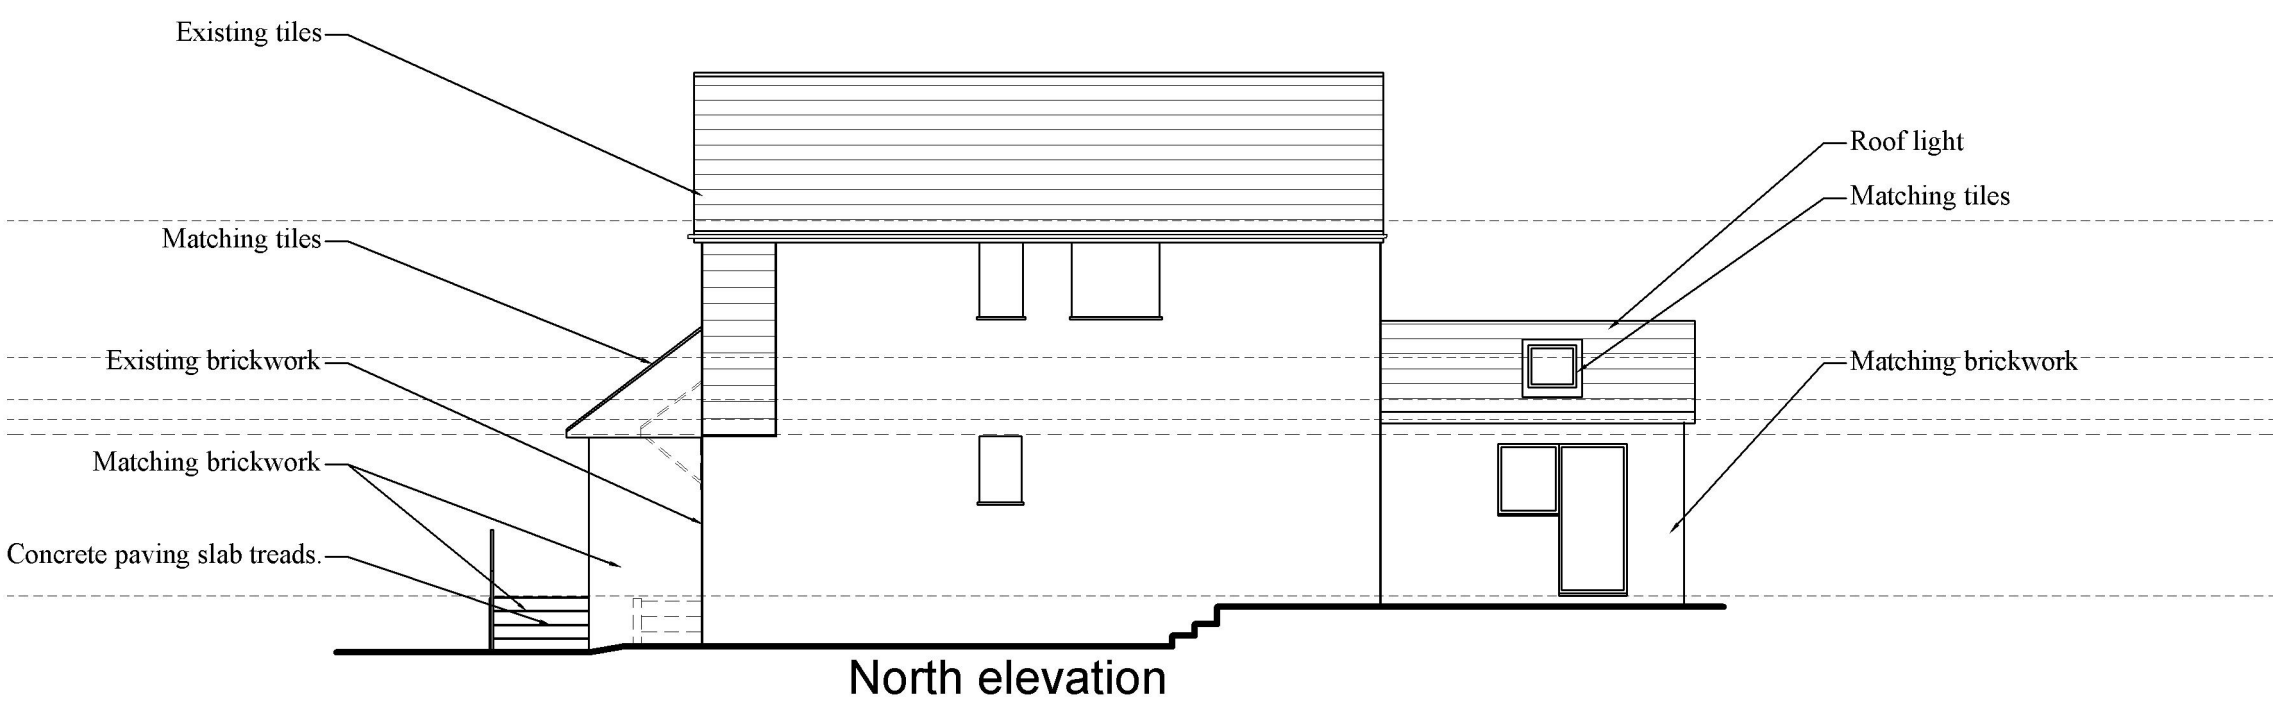
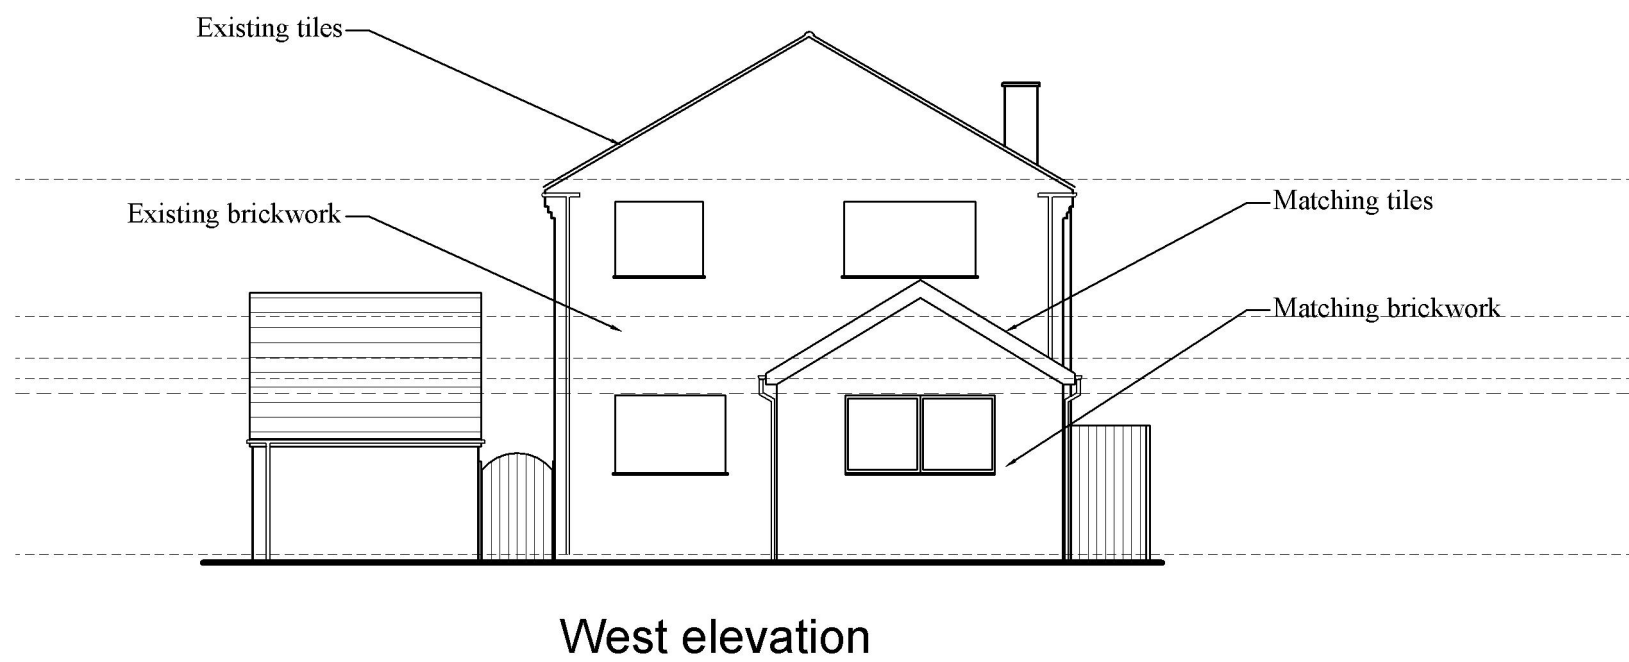
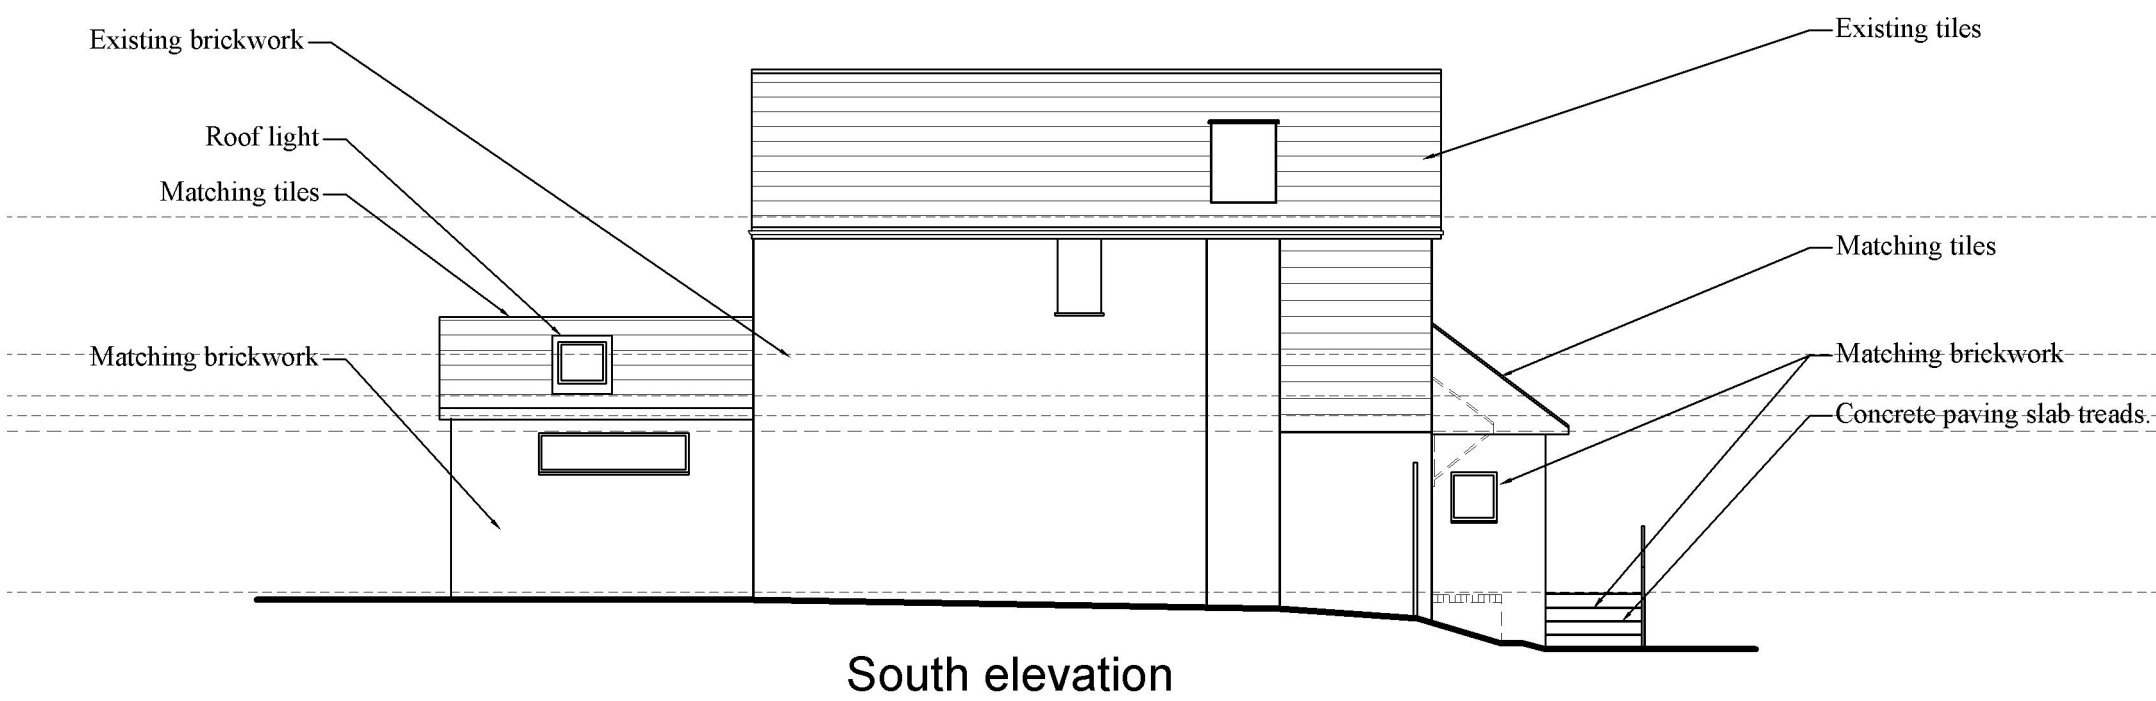


Downlands

Architectural

Design & Surveying

Downlands

Framfield

Uckfield

East Sussex TN22 5PN

Tel: 01625 890222

E-mail: cad@downlandsds.co.uk

RICS

Job:

5 Court Close,
East Grinstead,
West Sussex, RH19 3YQ

Title:

planning
Proposed elevations

Date:

FEB 2026

Drwg No:

2666/302

Rev:

C

Scale:

1:100 @ A2

Drawn:

MB/AMJ

Client:

Mr & Mrs D Sharp

Drawings are the copyright of the above practice. Contractor to check all dimensions and details before commencement, construction or fabrication and report any deviation to the Surveyor. Figured dimensions are not to be relied upon without site accuracy checking. All work to comply with current Building Regulations, BS&CoPs & NHBC Reg's where applicable. Specification and Drawing contradictions must be referred to the surveyor before being acted upon.