



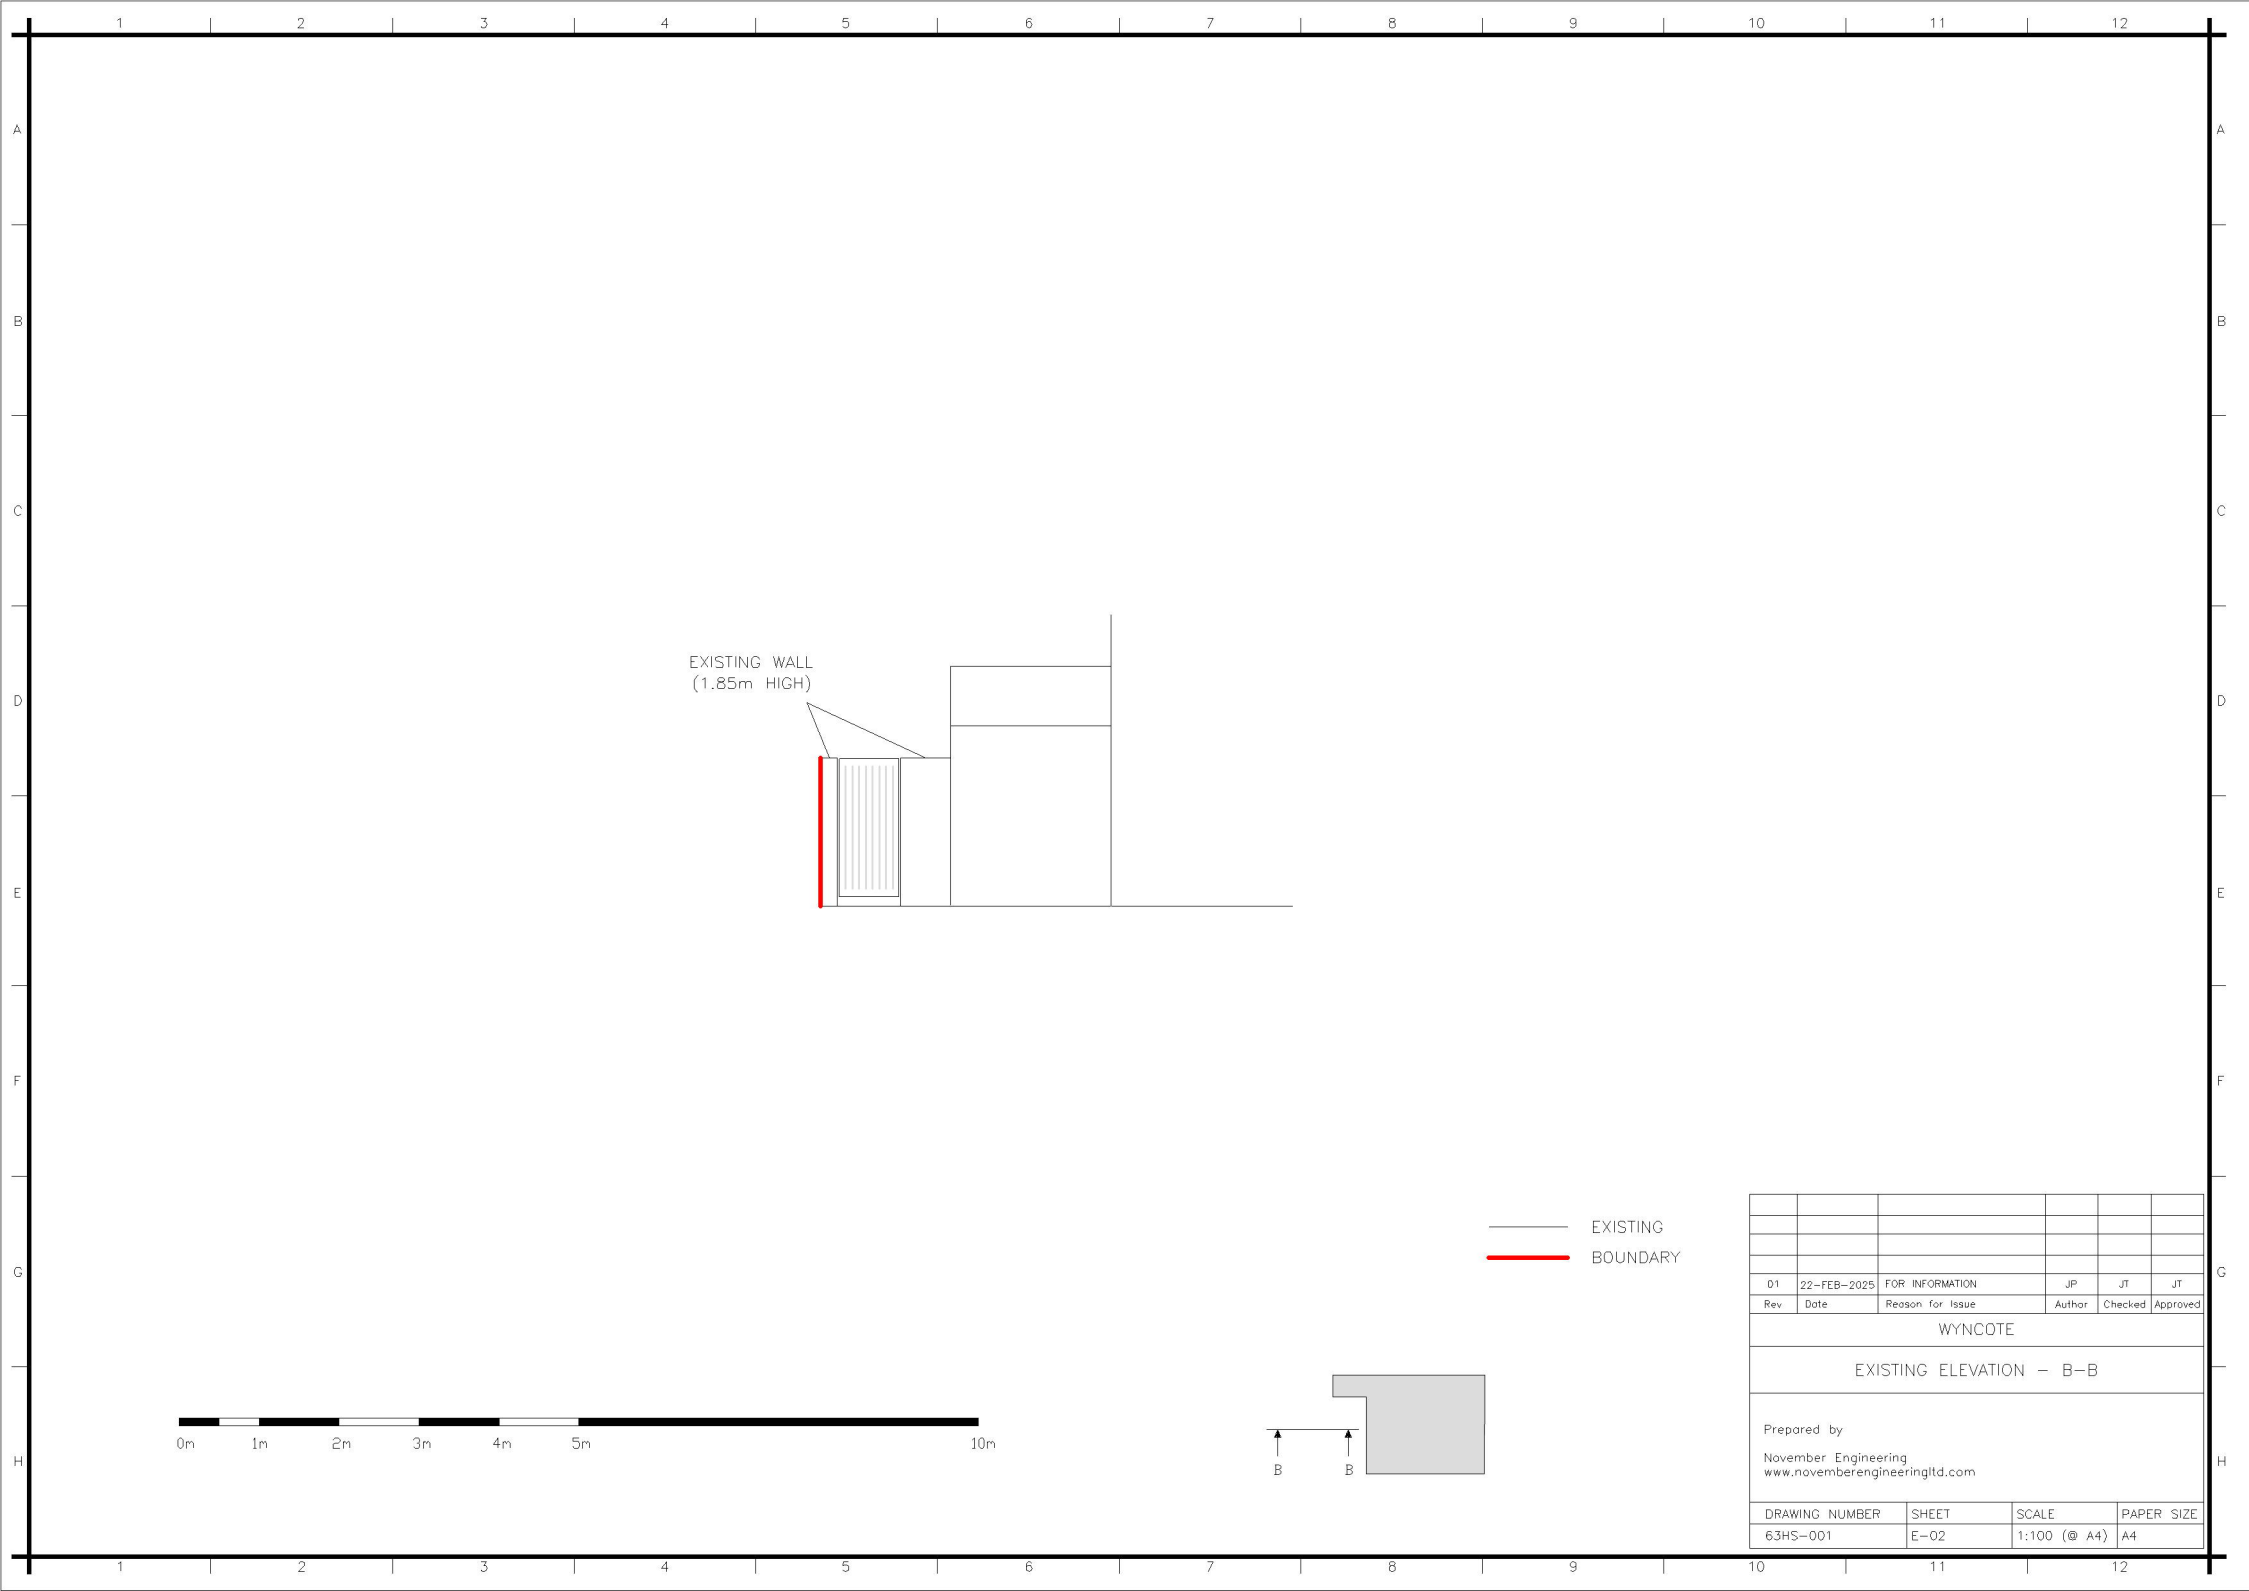

EXISTING WALL
(1.85m HIGH)

— EXISTING
— BOUNDARY

0m 1m 2m 3m 4m 5m 10m

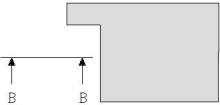

D1	22-FEB-2025	FOR INFORMATION	JP	JT	JT
Rev	Date	Reason for Issue	Author	Checked	Approved
WYNCOTE					
EXISTING ELEVATION - B-B					
Prepared by November Engineering www.novemberengineeringltd.com					
DRAWING NUMBER		SHEET		SCALE	
63HS-001		E-02		1:100 (@ A4)	
				PAPER SIZE	
				A4	