



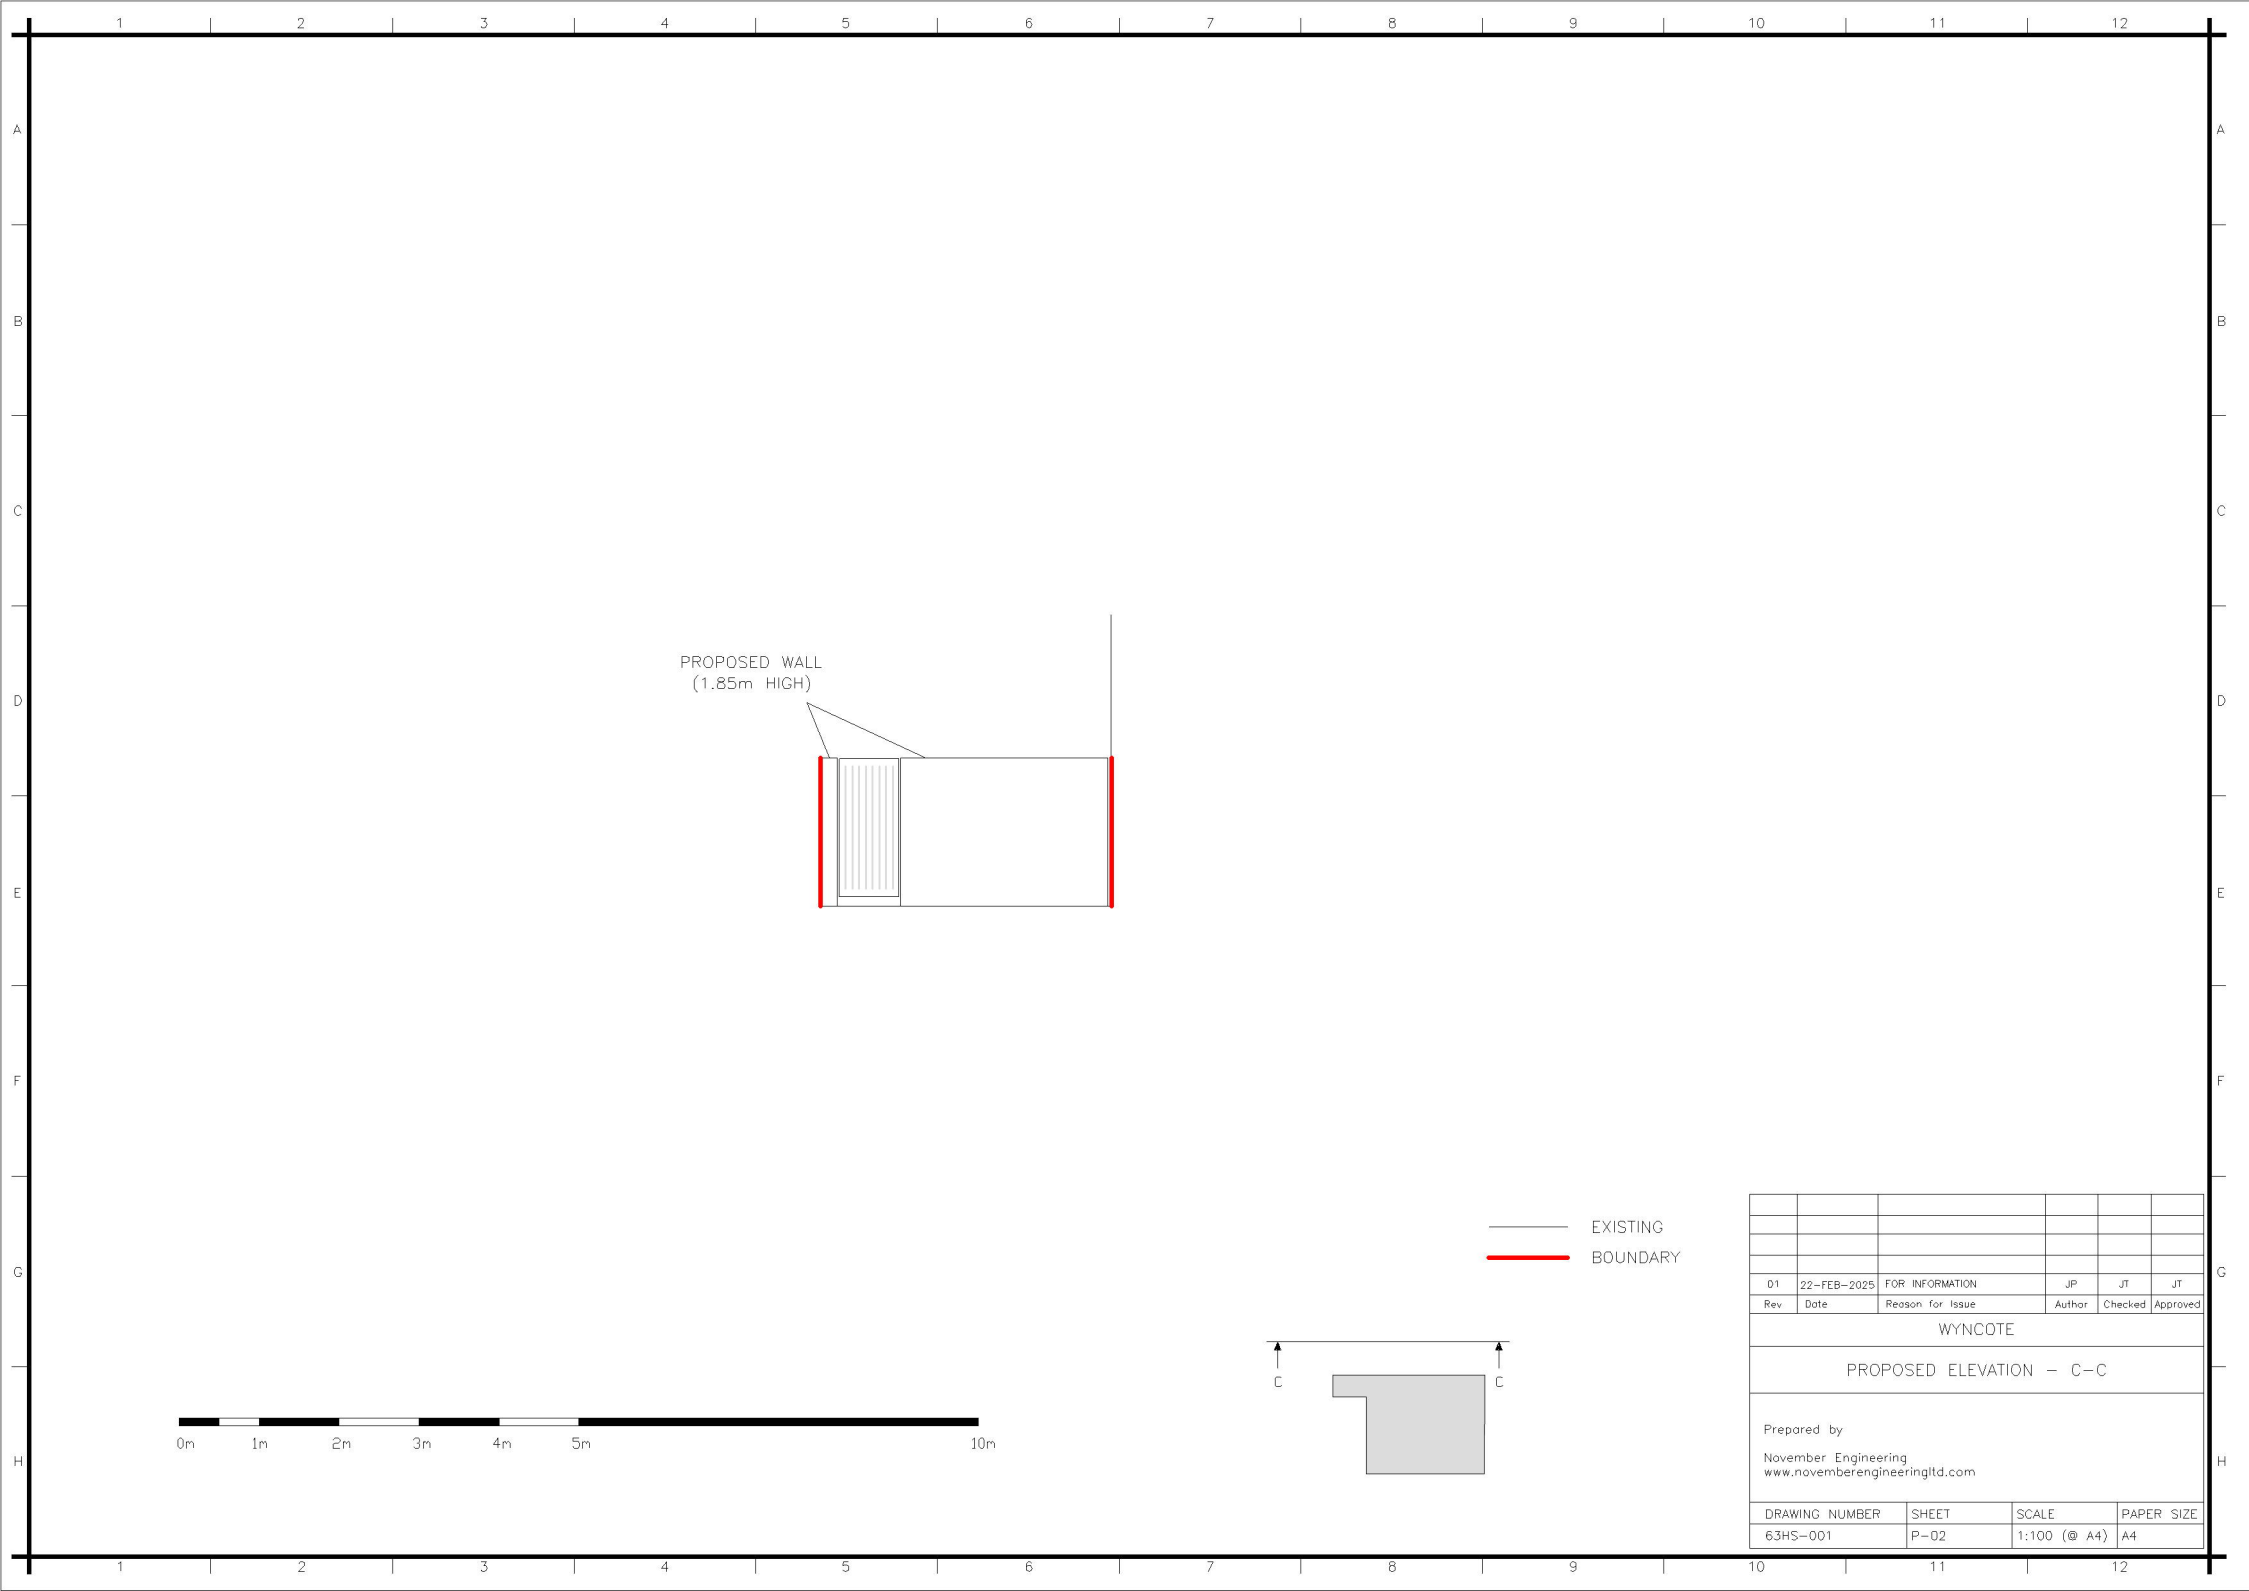

PROPOSED WALL
(1.85m HIGH)

0m 1m 2m 3m 4m 5m 10m

— EXISTING
— BOUNDARY

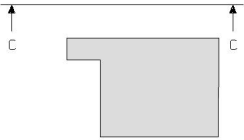

D1	22-FEB-2025	FOR INFORMATION	JP	JT	JT
Rev	Date	Reason for Issue	Author	Checked	Approved
WYNCOTE					
PROPOSED ELEVATION - C-C					
Prepared by November Engineering www.novemberengineeringltd.com					
DRAWING NUMBER		SHEET		SCALE	
63HS-001		P-02		1:100 (@ A4)	
				PAPER SIZE	
				A4	