


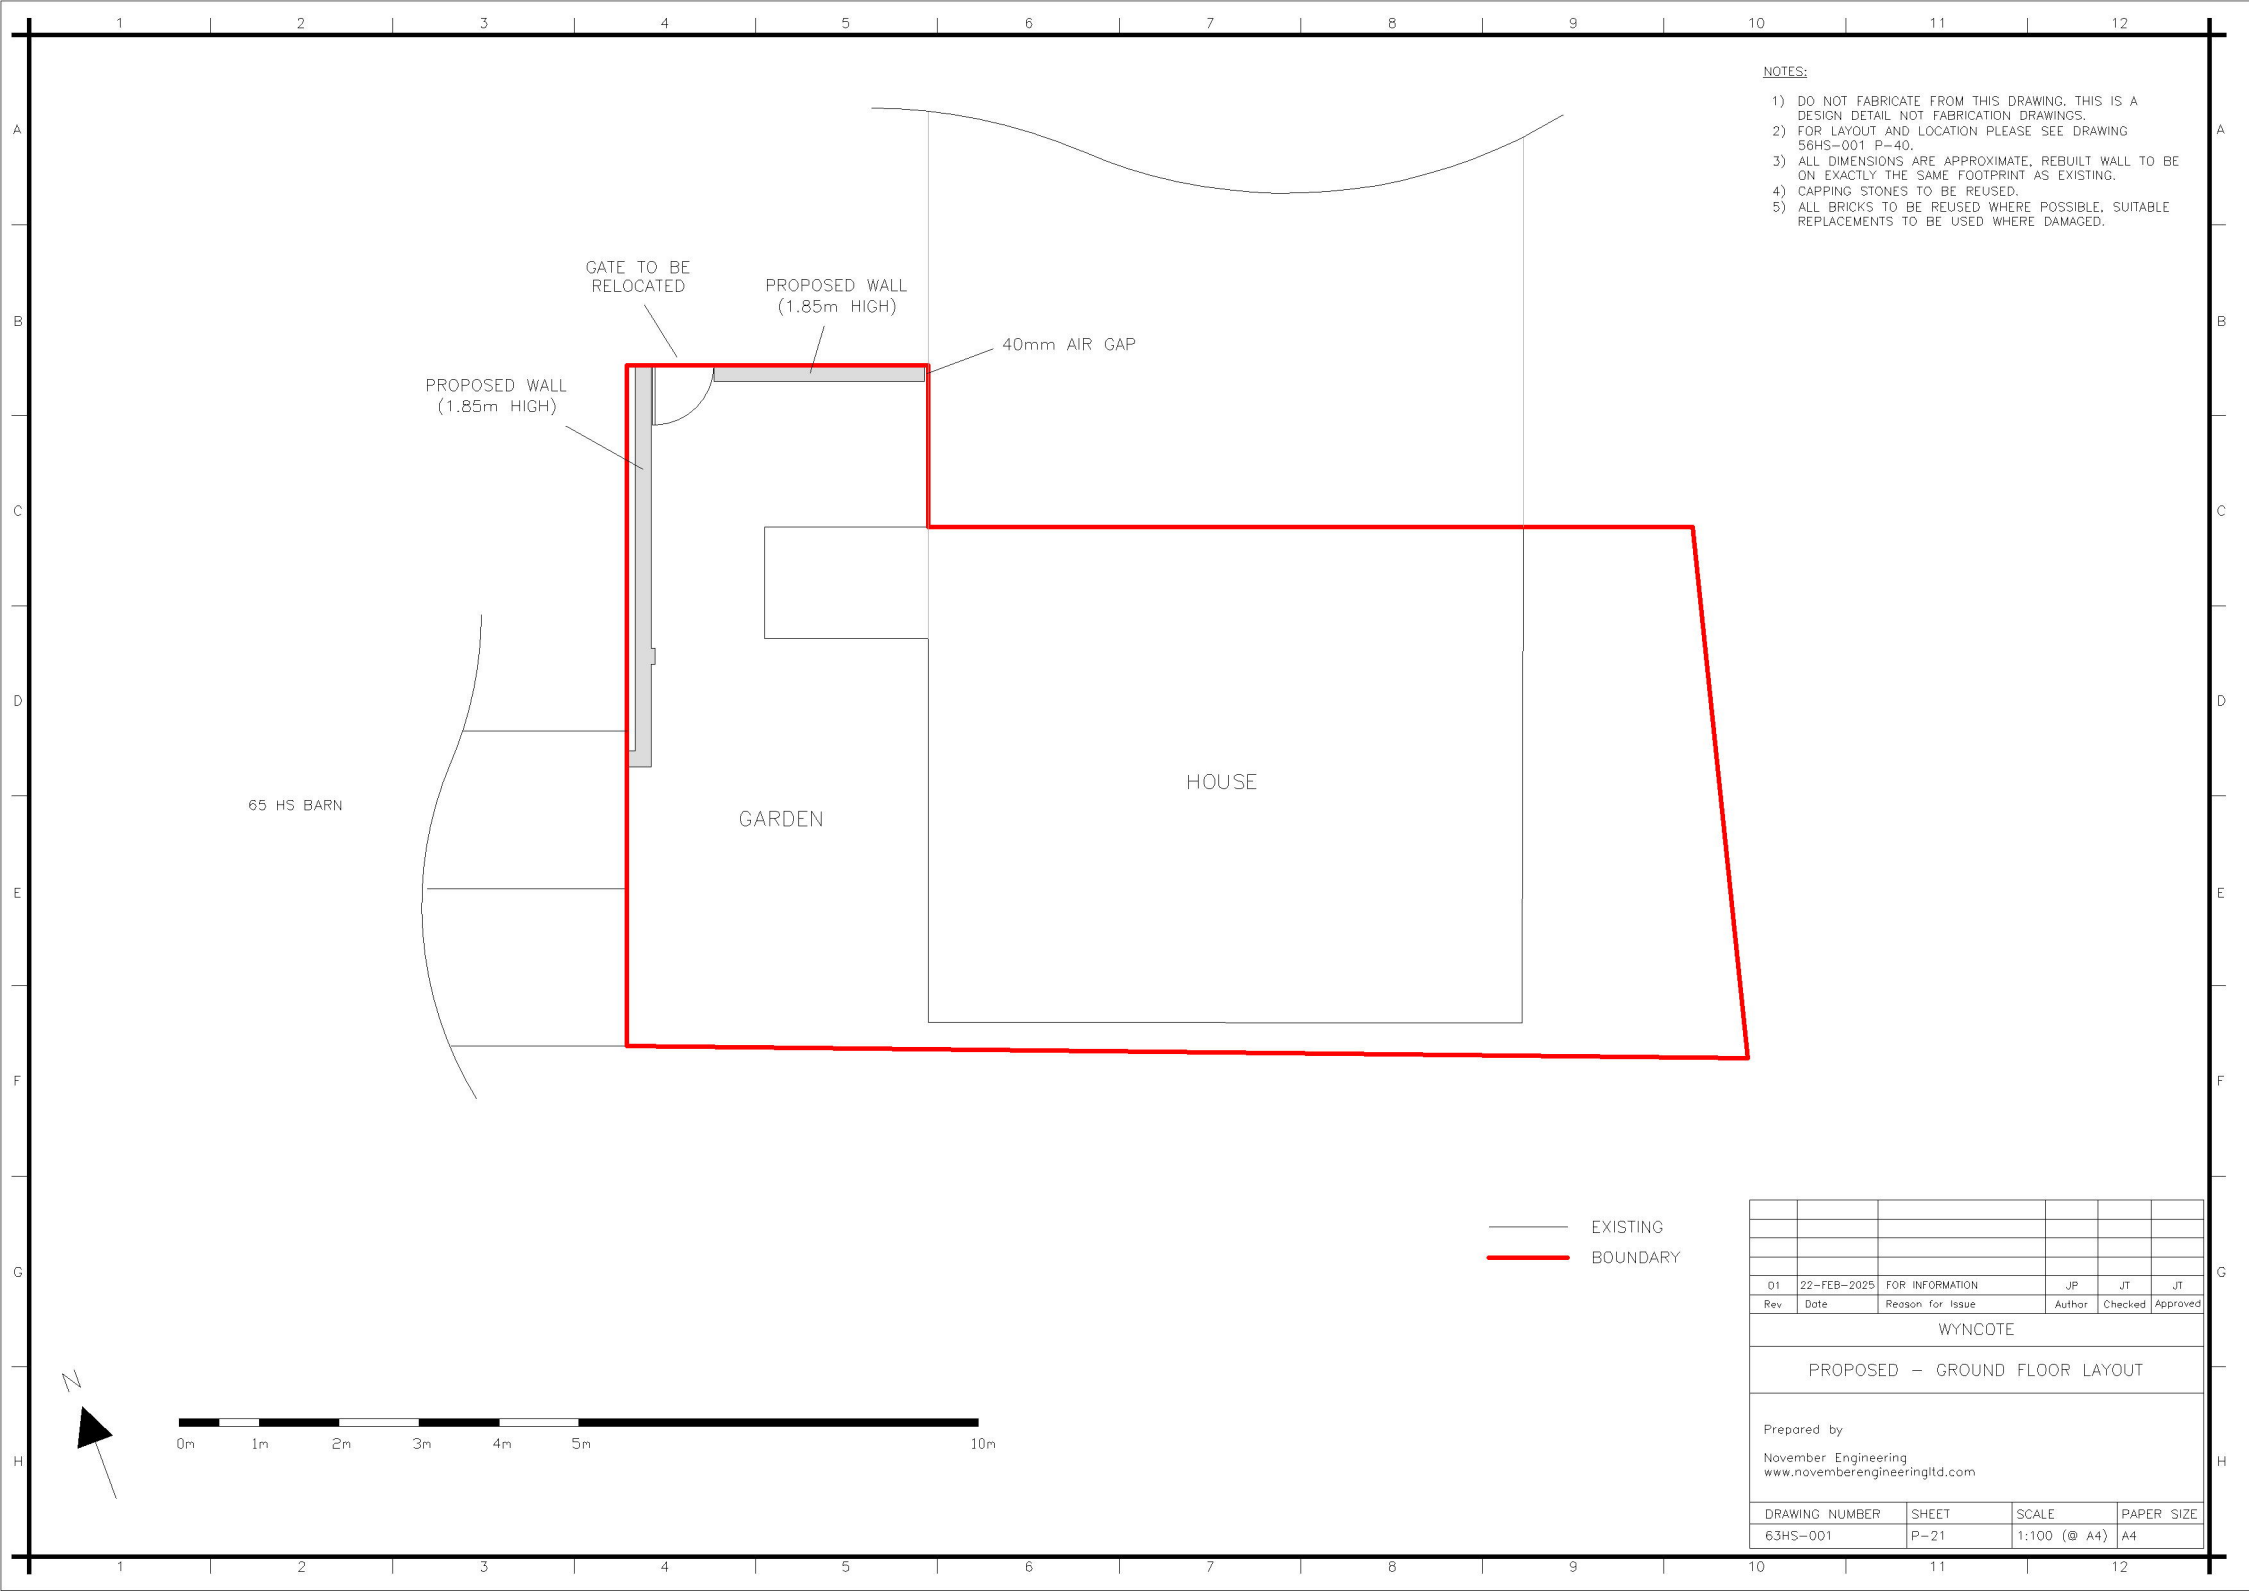

- NOTES:
- 1) DO NOT FABRICATE FROM THIS DRAWING. THIS IS A DESIGN DETAIL NOT FABRICATION DRAWINGS.
 - 2) FOR LAYOUT AND LOCATION PLEASE SEE DRAWING 56HS-001 P-40.
 - 3) ALL DIMENSIONS ARE APPROXIMATE. REBUILT WALL TO BE ON EXACTLY THE SAME FOOTPRINT AS EXISTING.
 - 4) CAPPING STONES TO BE REUSED.
 - 5) ALL BRICKS TO BE REUSED WHERE POSSIBLE. SUITABLE REPLACEMENTS TO BE USED WHERE DAMAGED.

01	22-FEB-2025	FOR INFORMATION	JP	JT	JT
Rev	Date	Reason for Issue	Author	Checked	Approved
WYNCOTE					
PROPOSED - GROUND FLOOR LAYOUT					
Prepared by November Engineering www.novemberengineeringltd.com					
DRAWING NUMBER		SHEET		SCALE	
63HS-001		P-21		1:100 (@ A4)	
				PAPER SIZE	
				A4	