




DRAFT

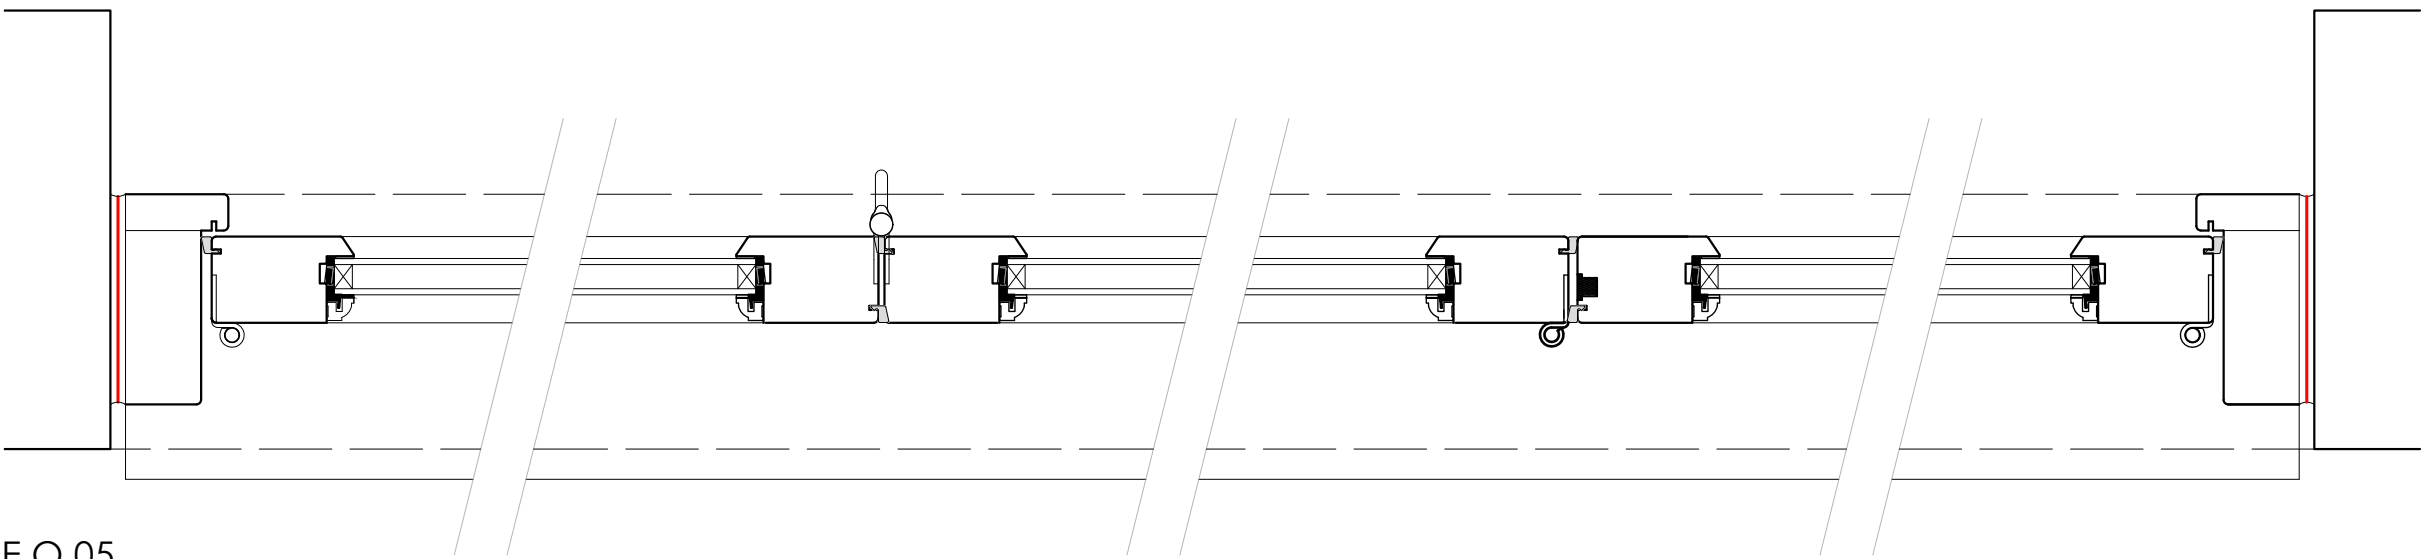


BI-FOLDING DOOR PLAN DETAIL - AS PROPOSED
SCALE @ 1:5 ON AN A1 SHEET

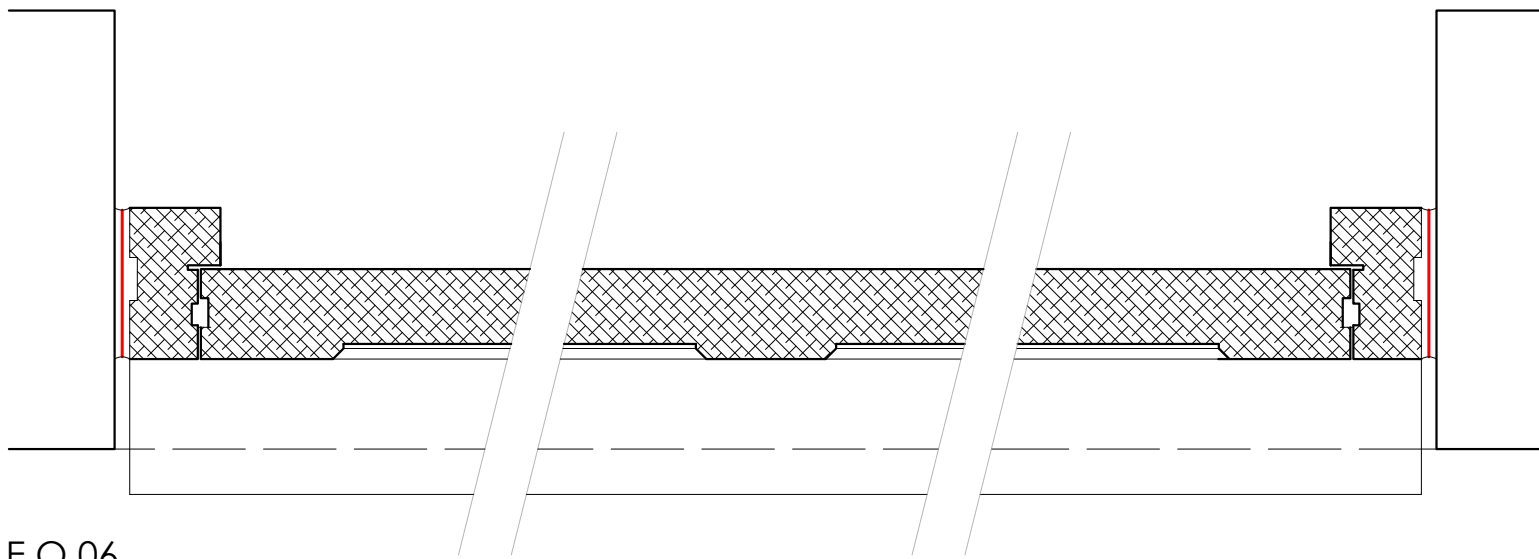


FRONT DOOR PLAN DETAIL - AS PROPOSED
SCALE @ 1:5 ON AN A1 SHEET

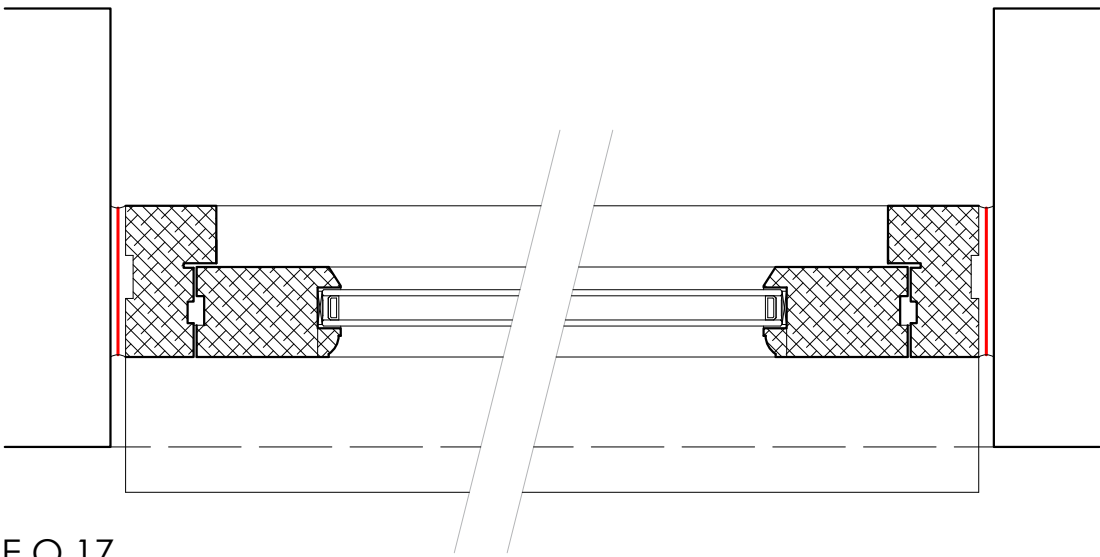


SINGLE GLAZED DOOR PLAN DETAIL - AS PROPOSED
SCALE @ 1:5 ON AN A1 SHEET

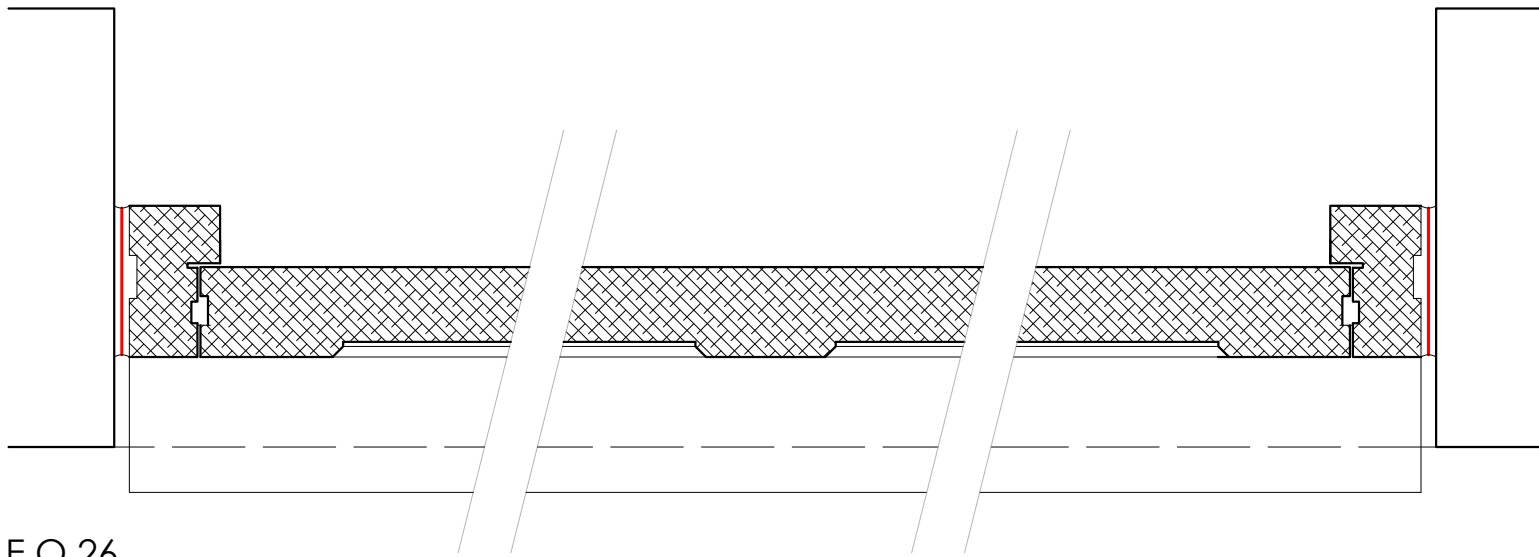


STABLE DOOR PLAN DETAIL - AS PROPOSED
SCALE @ 1:5 ON AN A1 SHEET

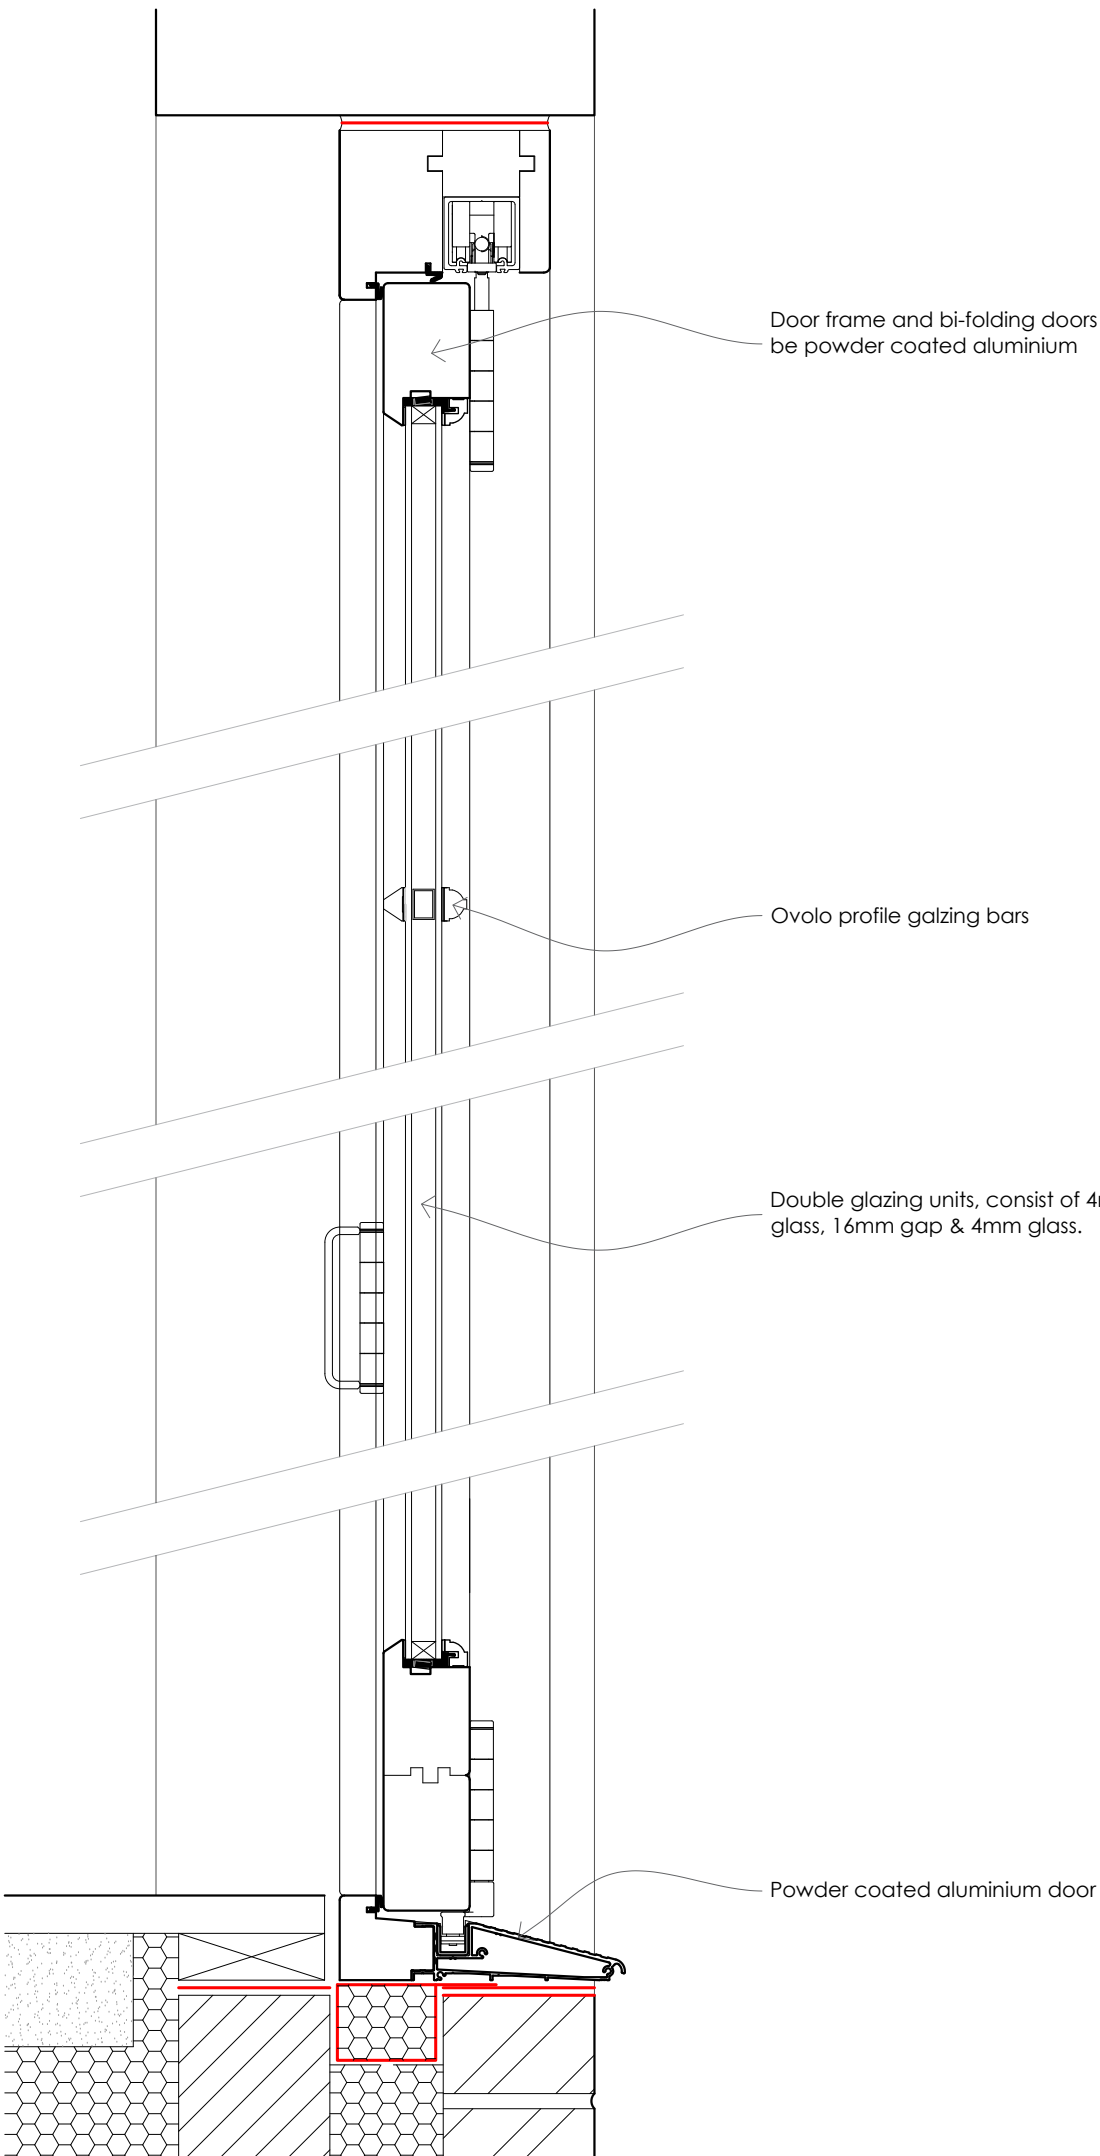


BI-FOLDING DOOR SECTION DETAIL - AS PROPOSED
SCALE @ 1:5 ON AN A1 SHEET

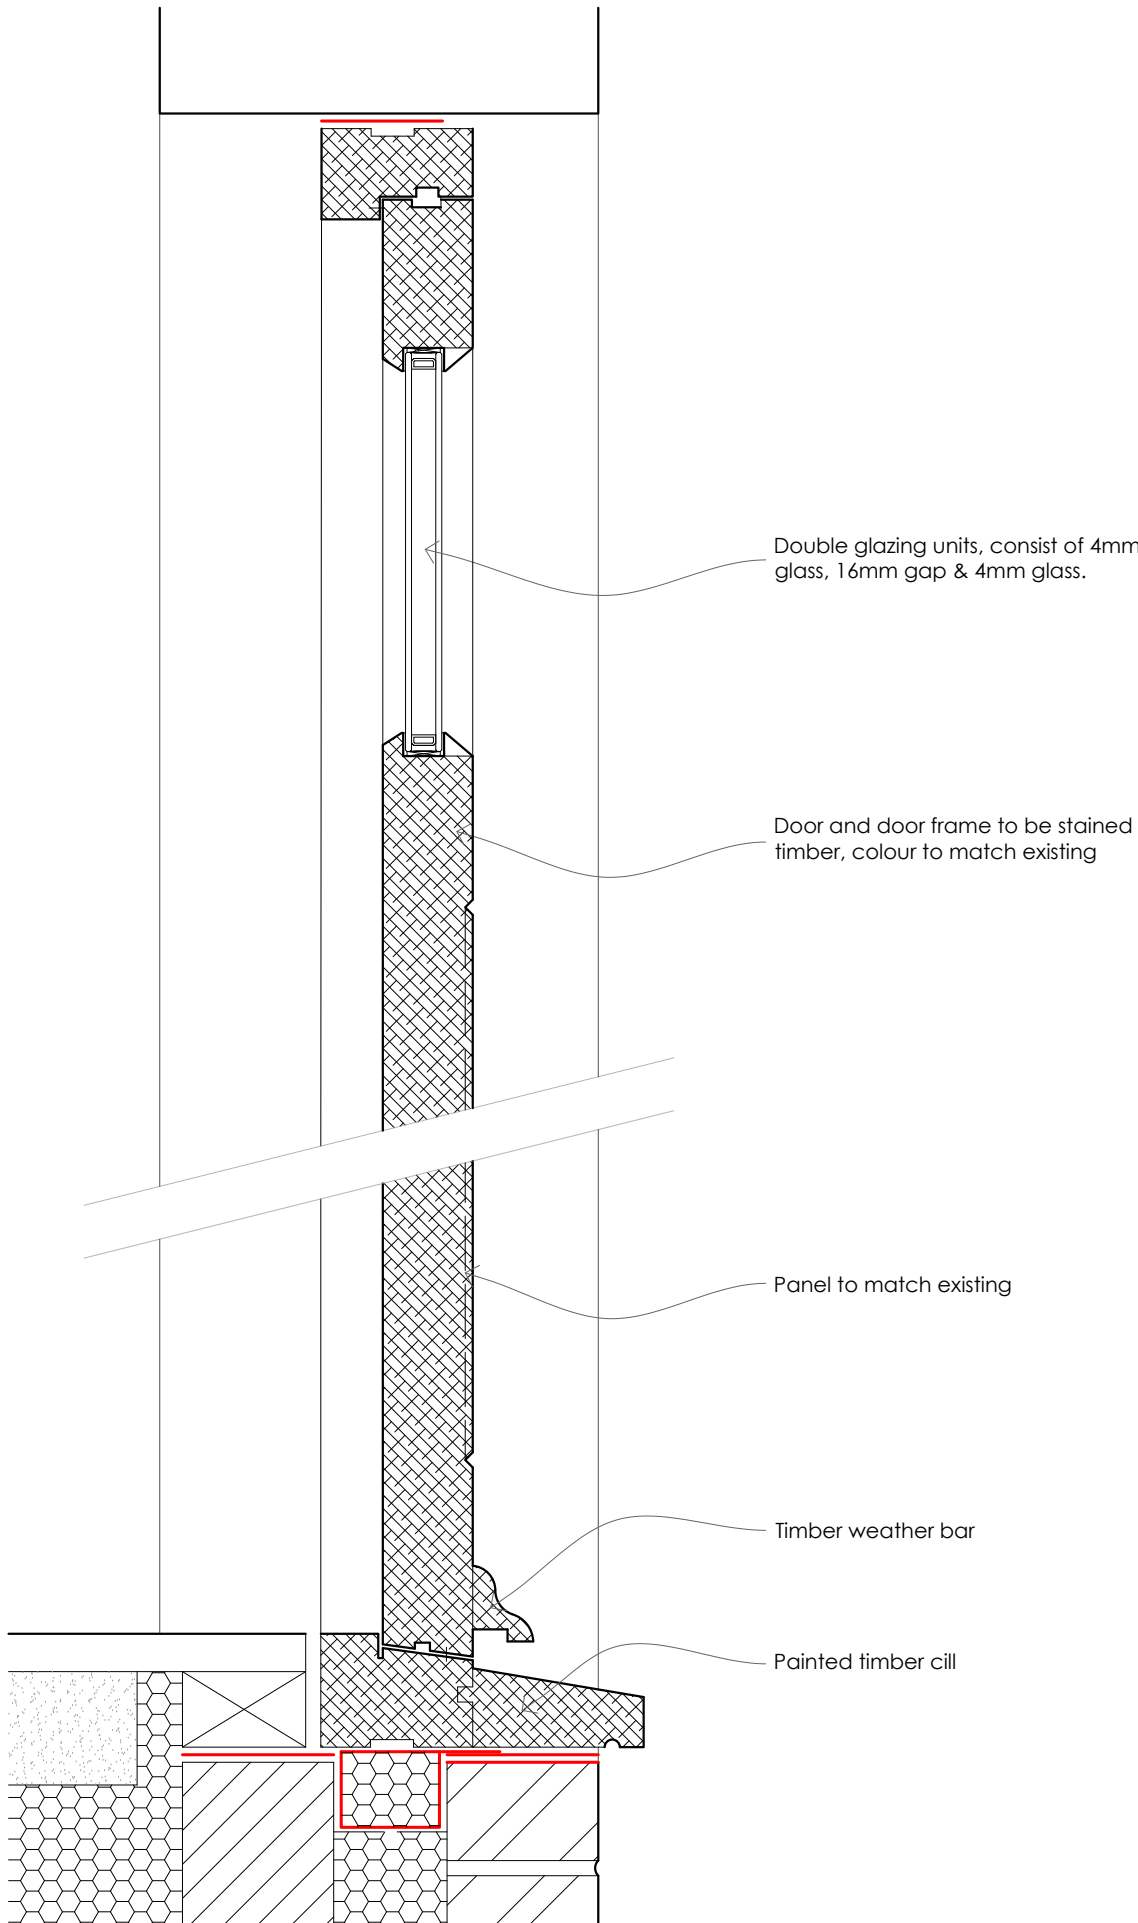

FRONT DOOR SECTION DETAIL - AS PROPOSED
SCALE @ 1:5 ON AN A1 SHEET

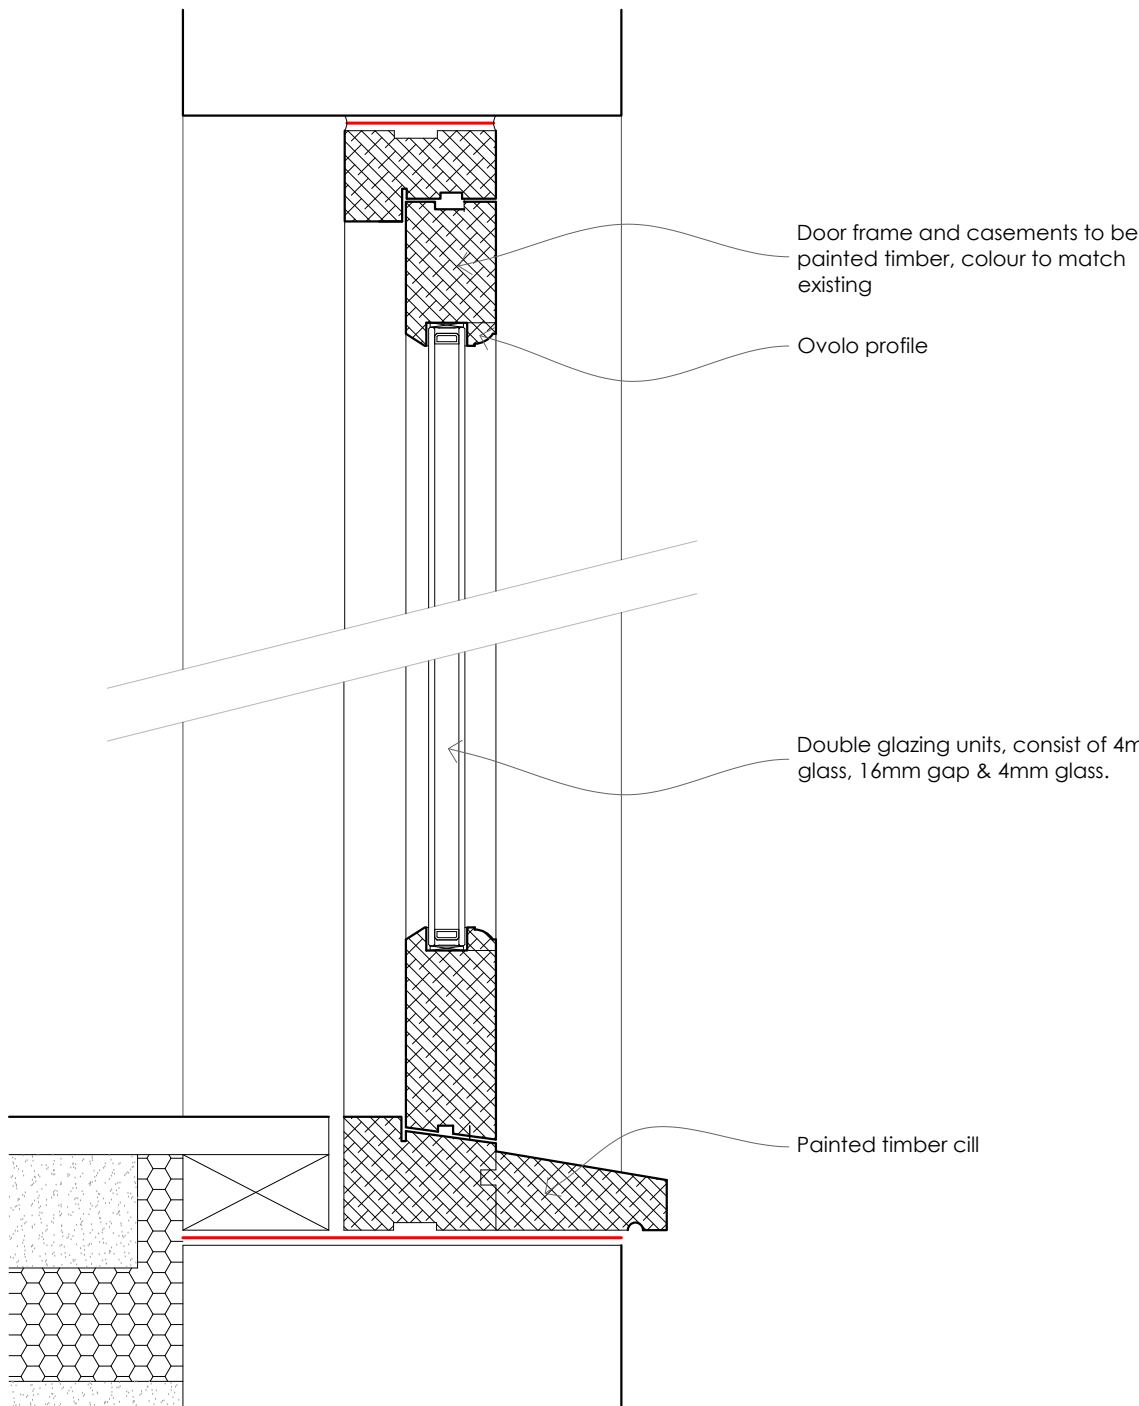

SINGLE GLAZED DOOR SECTION DETAIL - AS PROPOSED
SCALE @ 1:5 ON AN A1 SHEET

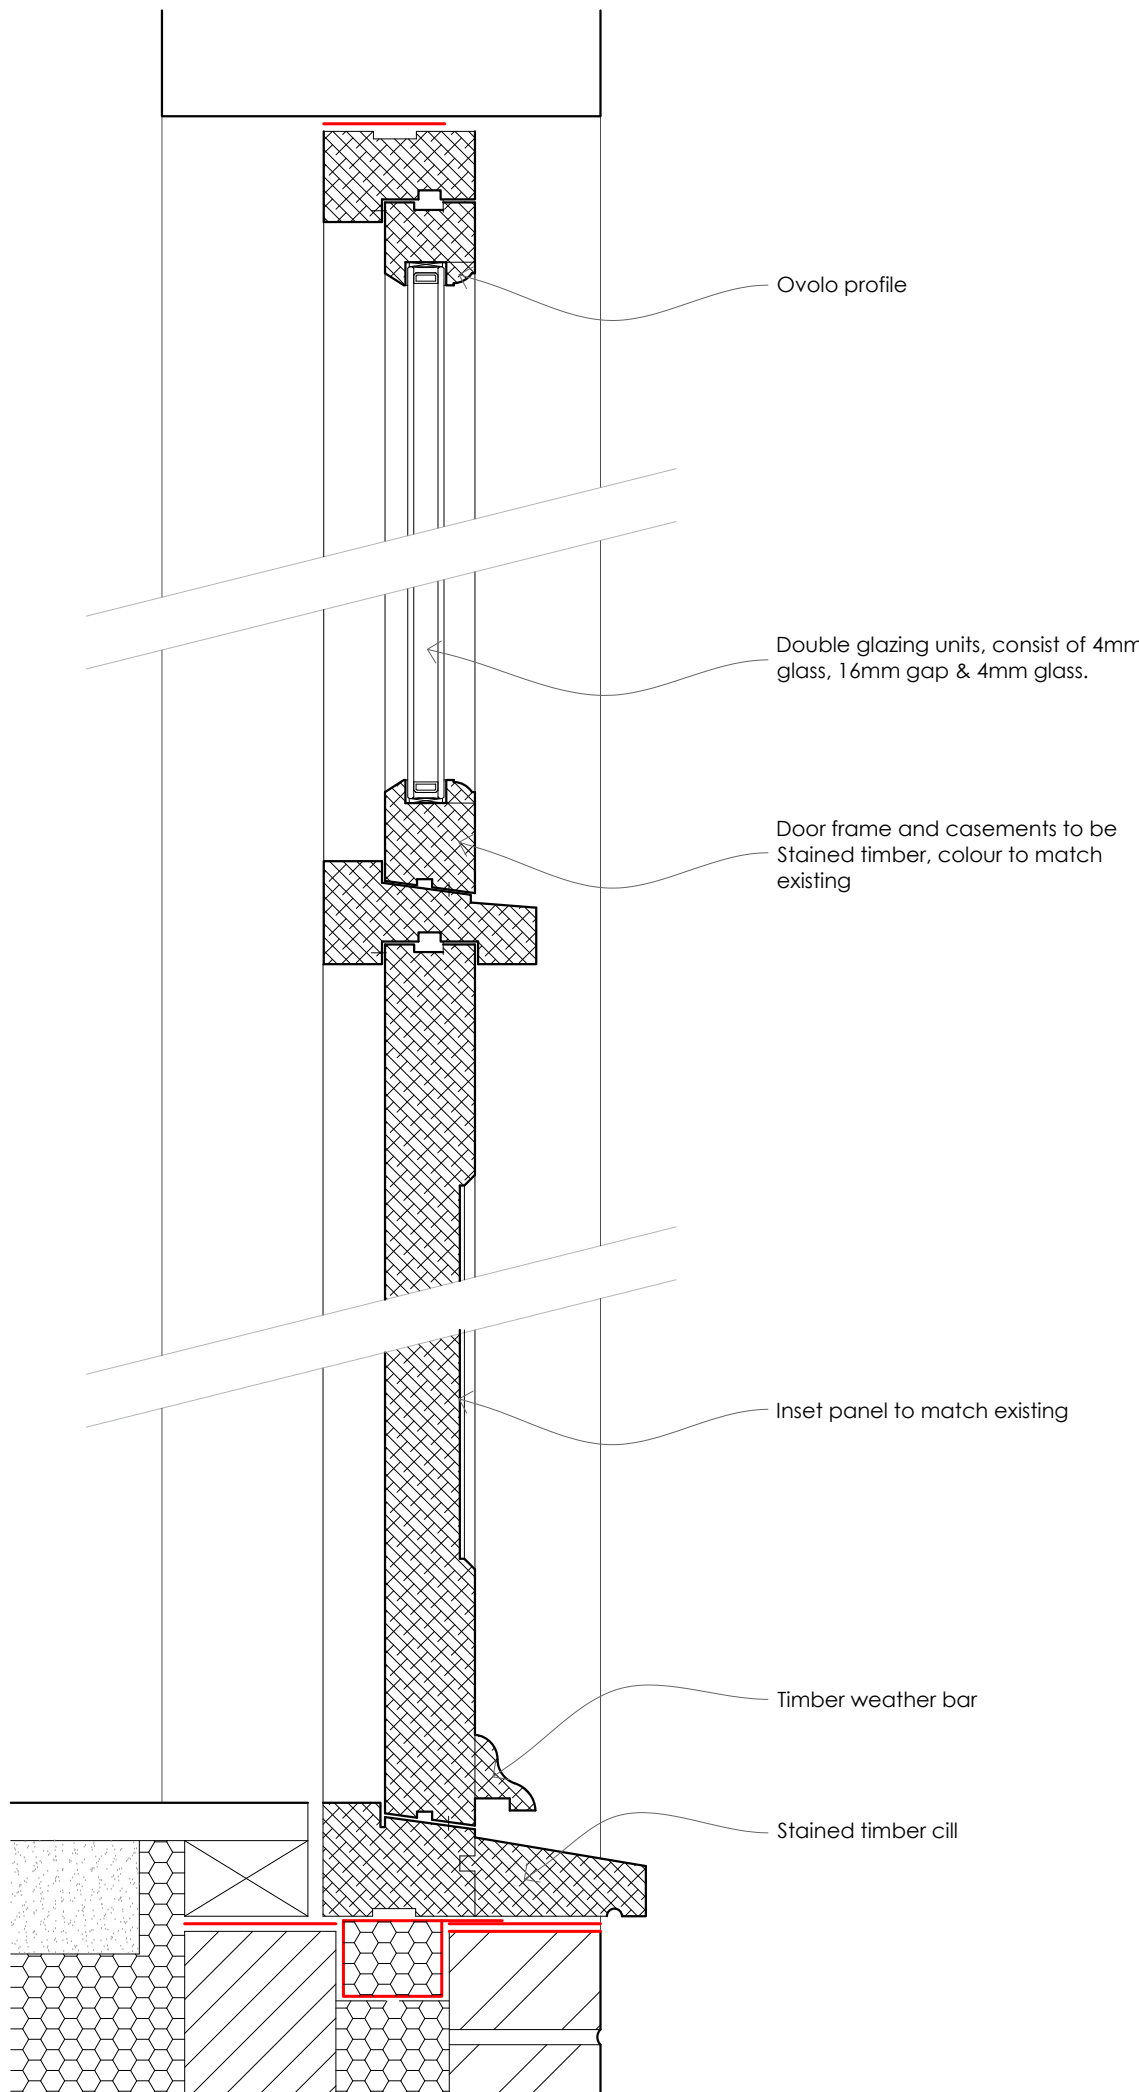

STABLE DOOR SECTION DETAIL - AS PROPOSED
SCALE @ 1:5 ON AN A1 SHEET

REV.	DATE.	BY.	AMENDMENT.	CHK.

PLANNING

gould baxter

2 Lucas Mews, Paddockhall Road,
Haywards Heath,
West Sussex, RH16 1HE
(01444) 452604
hb@gouldbaxter.co.uk
www.gouldbaxter.co.uk

NOTES:
DO NOT SCALE OFF THIS DRAWING UNLESS FOR PLANNING PURPOSES.
CHECK ALL DIMENSIONS ON SITE BEFORE ANY WORK IS COMMENCED.
ALL GOODS MATERIALS AND WORKMANSHIP MUST CONFORM WITH CURRENT
BUILDING REGULATIONS, BRITISH STANDARDS AND CODES OF PRACTICE.
COPYRIGHT OF THIS DRAWING IS RETAINED BY GOULD PROPERTY CONSULTANTS
LTD. IT IS NOT TO BE REPRODUCED WITHOUT WRITTEN
CONSENT.

CLIENT:
Mr & Mrs L Edge

PROJECT:
Stonehurst North Lodge,
Selsfield Road,
Ardingly,
RH17 6TN

DRAWING:
Window Plan & Section Details -
As Proposed

DATE: 03.12.2025	SCALE AT A1: 1:20	DRAWN BY: TG CHECKED BY: GB
---------------------	----------------------	--------------------------------

JOB NO. GH661	DRAWING NO. D.PL.013	REV. -
------------------	-------------------------	-----------