



- Key
- Assumed original bathrooms lost
 - Bathrooms within proposal/newer additions
 - Bathrooms retained in assumed original locations
 - Locations of original SVPs

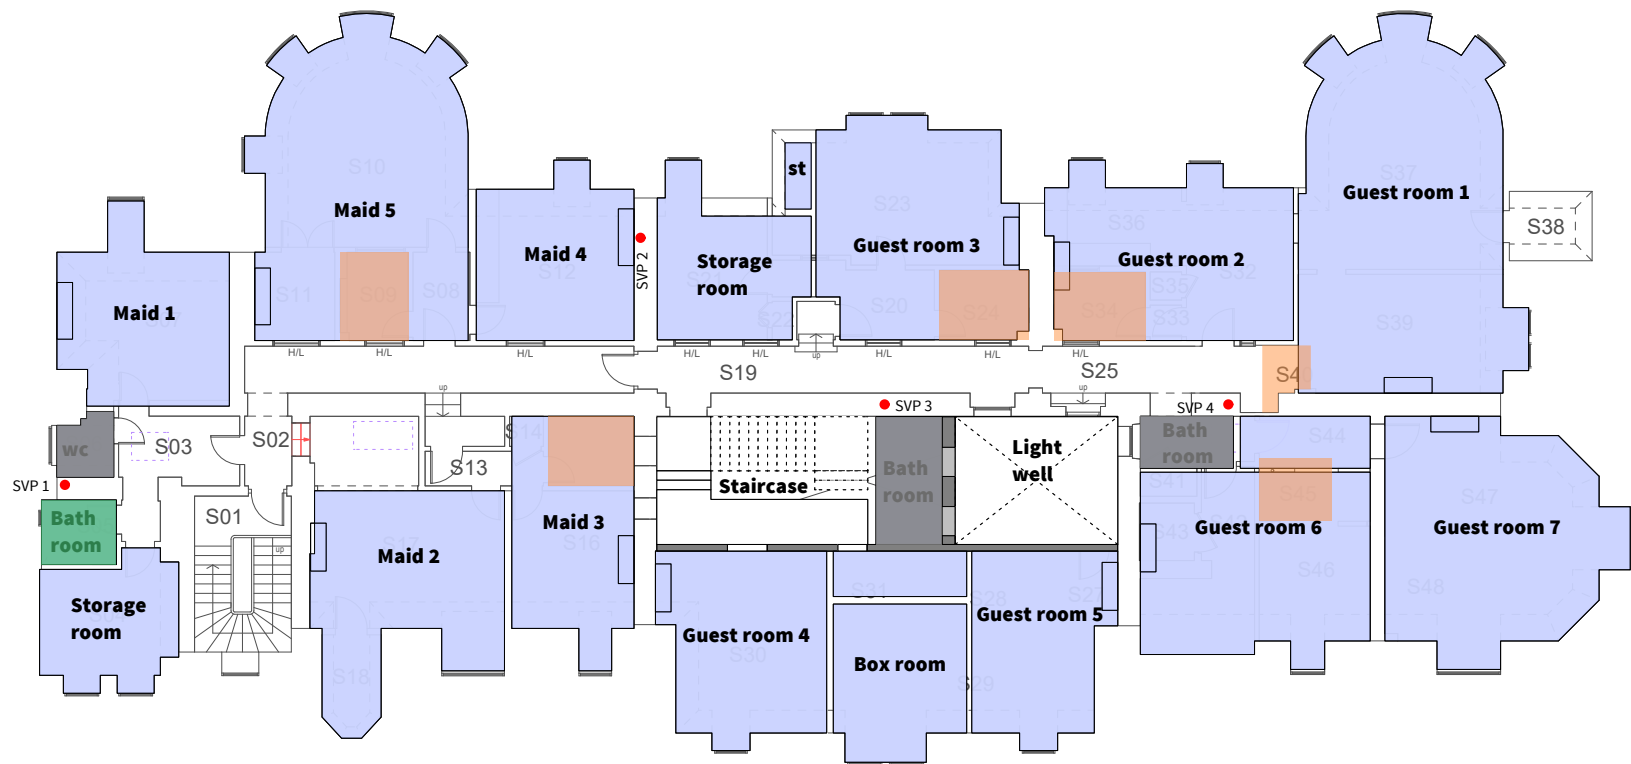

Historic overlay plan to second floor

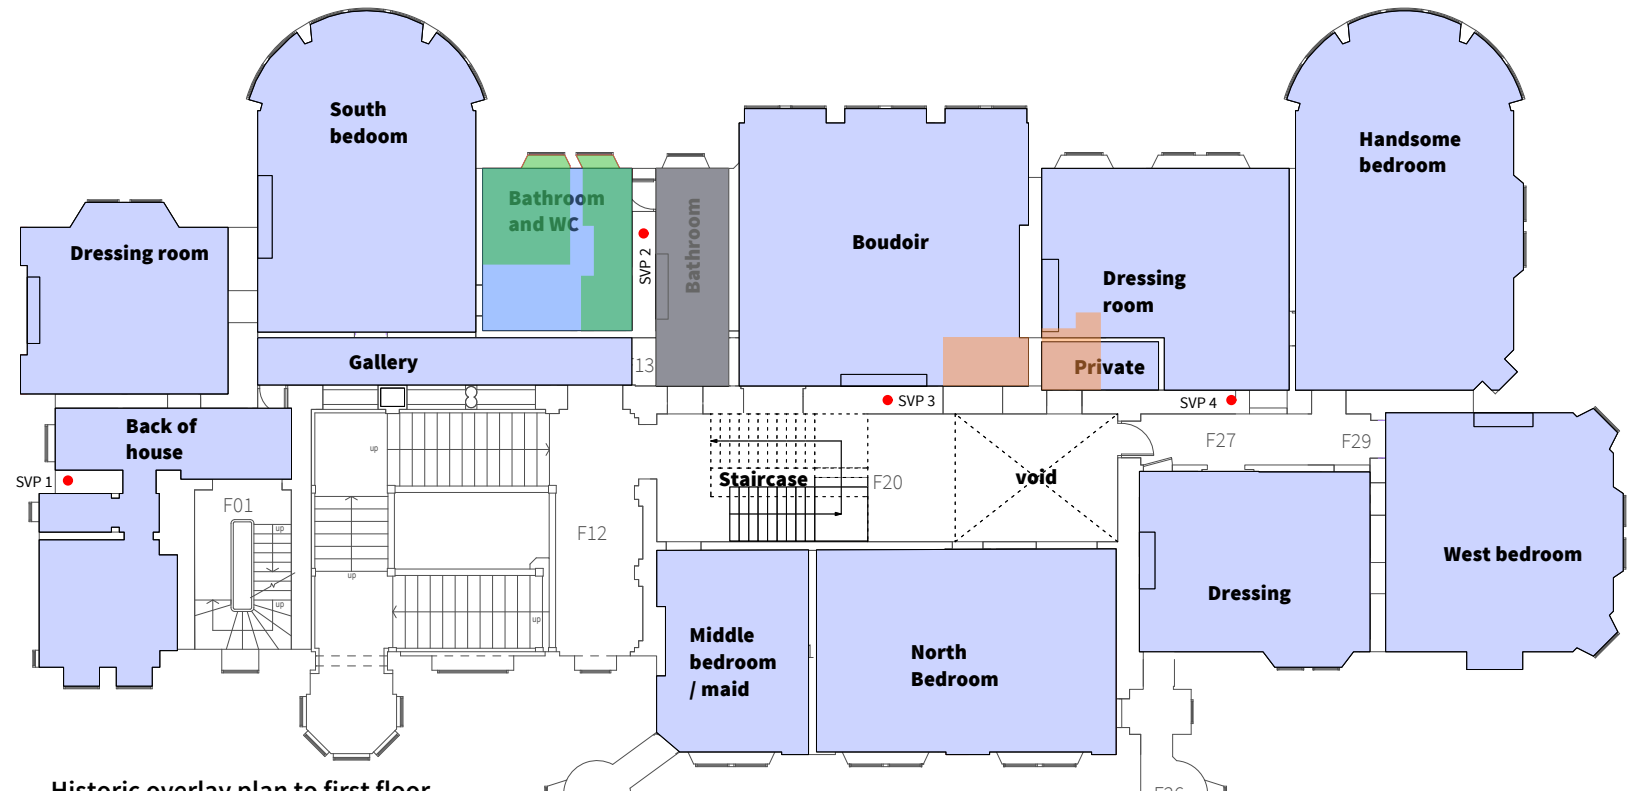

Historic overlay plan to first floor



Second floor SVP 3 branch added into connection to take rainwater from roof, non original connection



Example of SVP connection cut SVP 3 second floor area where historic bathroom was located

23 Vine Street, Brighton BN1 4AG
e: studio@sticklandwright.co.uk
t: 01273 964051
Company registered in England No. 11222477

Disclaimer:
This drawing is the copyright of Stickland Wright Ltd. and may not be reproduced or used except by written permission. Figured dimensions to have precedence over scaling. Check all site dimensions prior to fabrication. Refer any discrepancies found to Stickland Wright.

Revisions:			Checked
A	15/01/2026	For planning	

Dwg No.	25041B-P-144 A
Drawing Title	Bathroom locations
Address	Wykehurst House
Client	M Blencowe
Scale	1:50 @A3
Stage	Planning
Drawn by	ns
Checked by	