



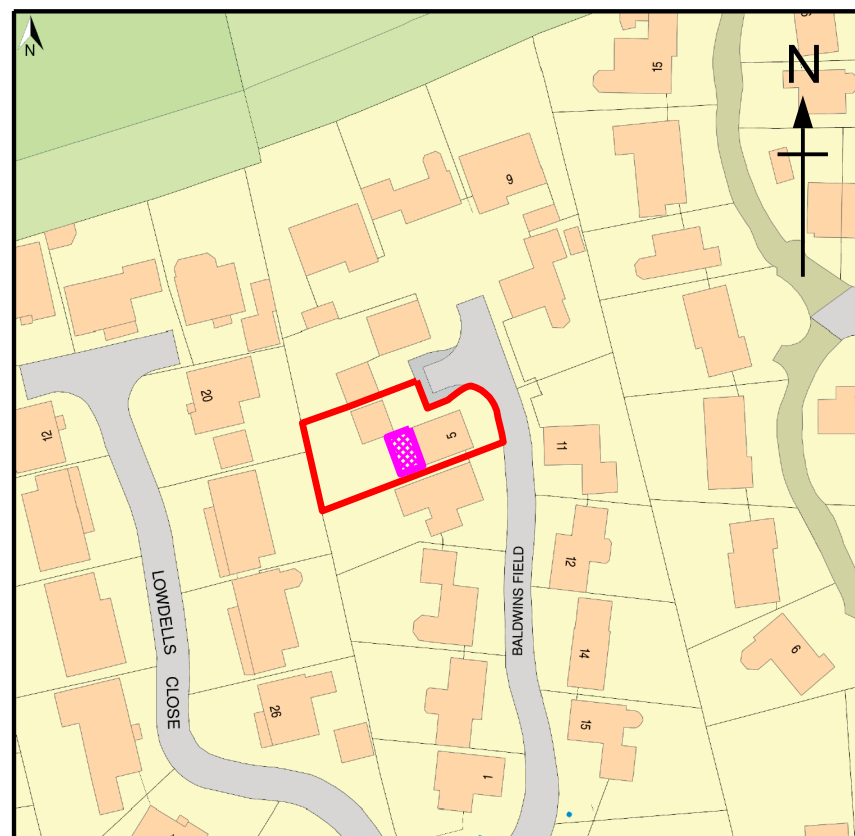

0 5 10 25 50

Location Plan

SCALE 1:1250

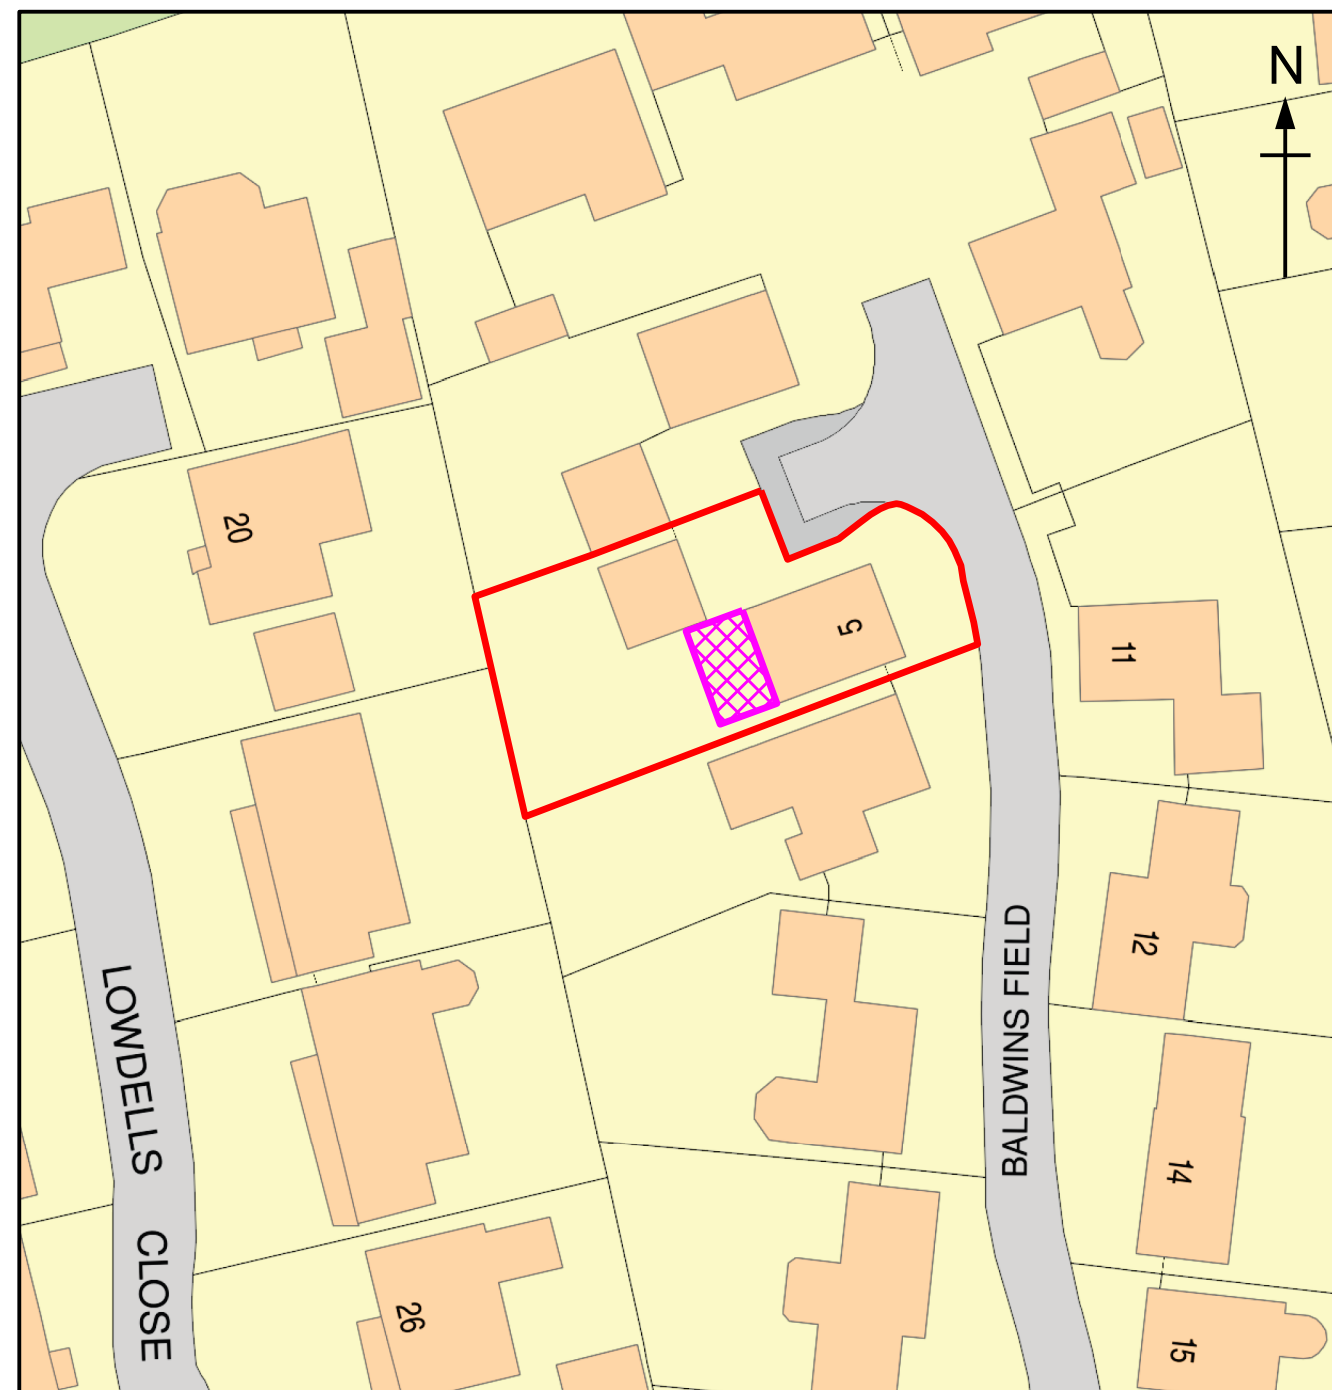

0 2 4 10 20

Block Plan

SCALE 1:500

	Client Mr & Mrs Johnson	Title Proposed Single Storey Rear Extension Location & Block Plans	Drawn By	Date 03/01/26
	Title 5 Baldwins Field East Grinstead, West Sussex, RH19 2HE		Drawing Number JBD/RH19/2HE/050	Rev A