

ESTATE AREA DENOTED BY BLUE
LINE - SHOWN APPROXIMATELY

PROPOSED
CREAMERY

GENERAL NOTES


ALL DIMENSIONS TO BE CHECKED ON SITE PRIOR TO COMMENCEMENT OF WORKS - PLEASE REPORT ERRORS OR OMISSIONS TO THE ARCHITECT.

THIS DRAWING HAS BEEN PRODUCED FOR THE PURPOSES OF PLANNING AND BUILDING REGULATIONS APPROVALS ONLY AND IS NOT INTENDED TO BE A FULL WORKING DRAWING.

THIS DRAWING IS TO BE READ IN CONJUNCTION WITH ANY WRITTEN SPECIFICATIONS, SCHEDULES OF WORK AND STRUCTURAL ENGINEER'S DETAILS AS APPROPRIATE.

THIS DRAWING IS THE COPYRIGHT OF PUMP HOUSE DESIGNS AND ANY FURTHER REPRODUCTION OF THE PLAN IS NOT PERMITTED WITHOUT OBTAINING PRIOR CONSENT.


© CROWN COPYRIGHT 2026 - LICENCE NO. 100032237

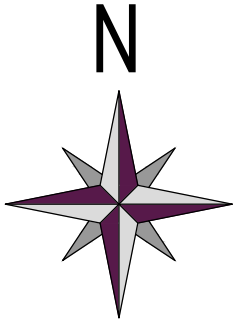


ESTATE AREA
292.78 ACRES

INCLUDING

WOODLANDS 155.13 ACRES
PASTURE 110.95 ACRES
DWELLING HOUSE,
BUILDINGS & ACCESS
ROADS 16.65 ACRES

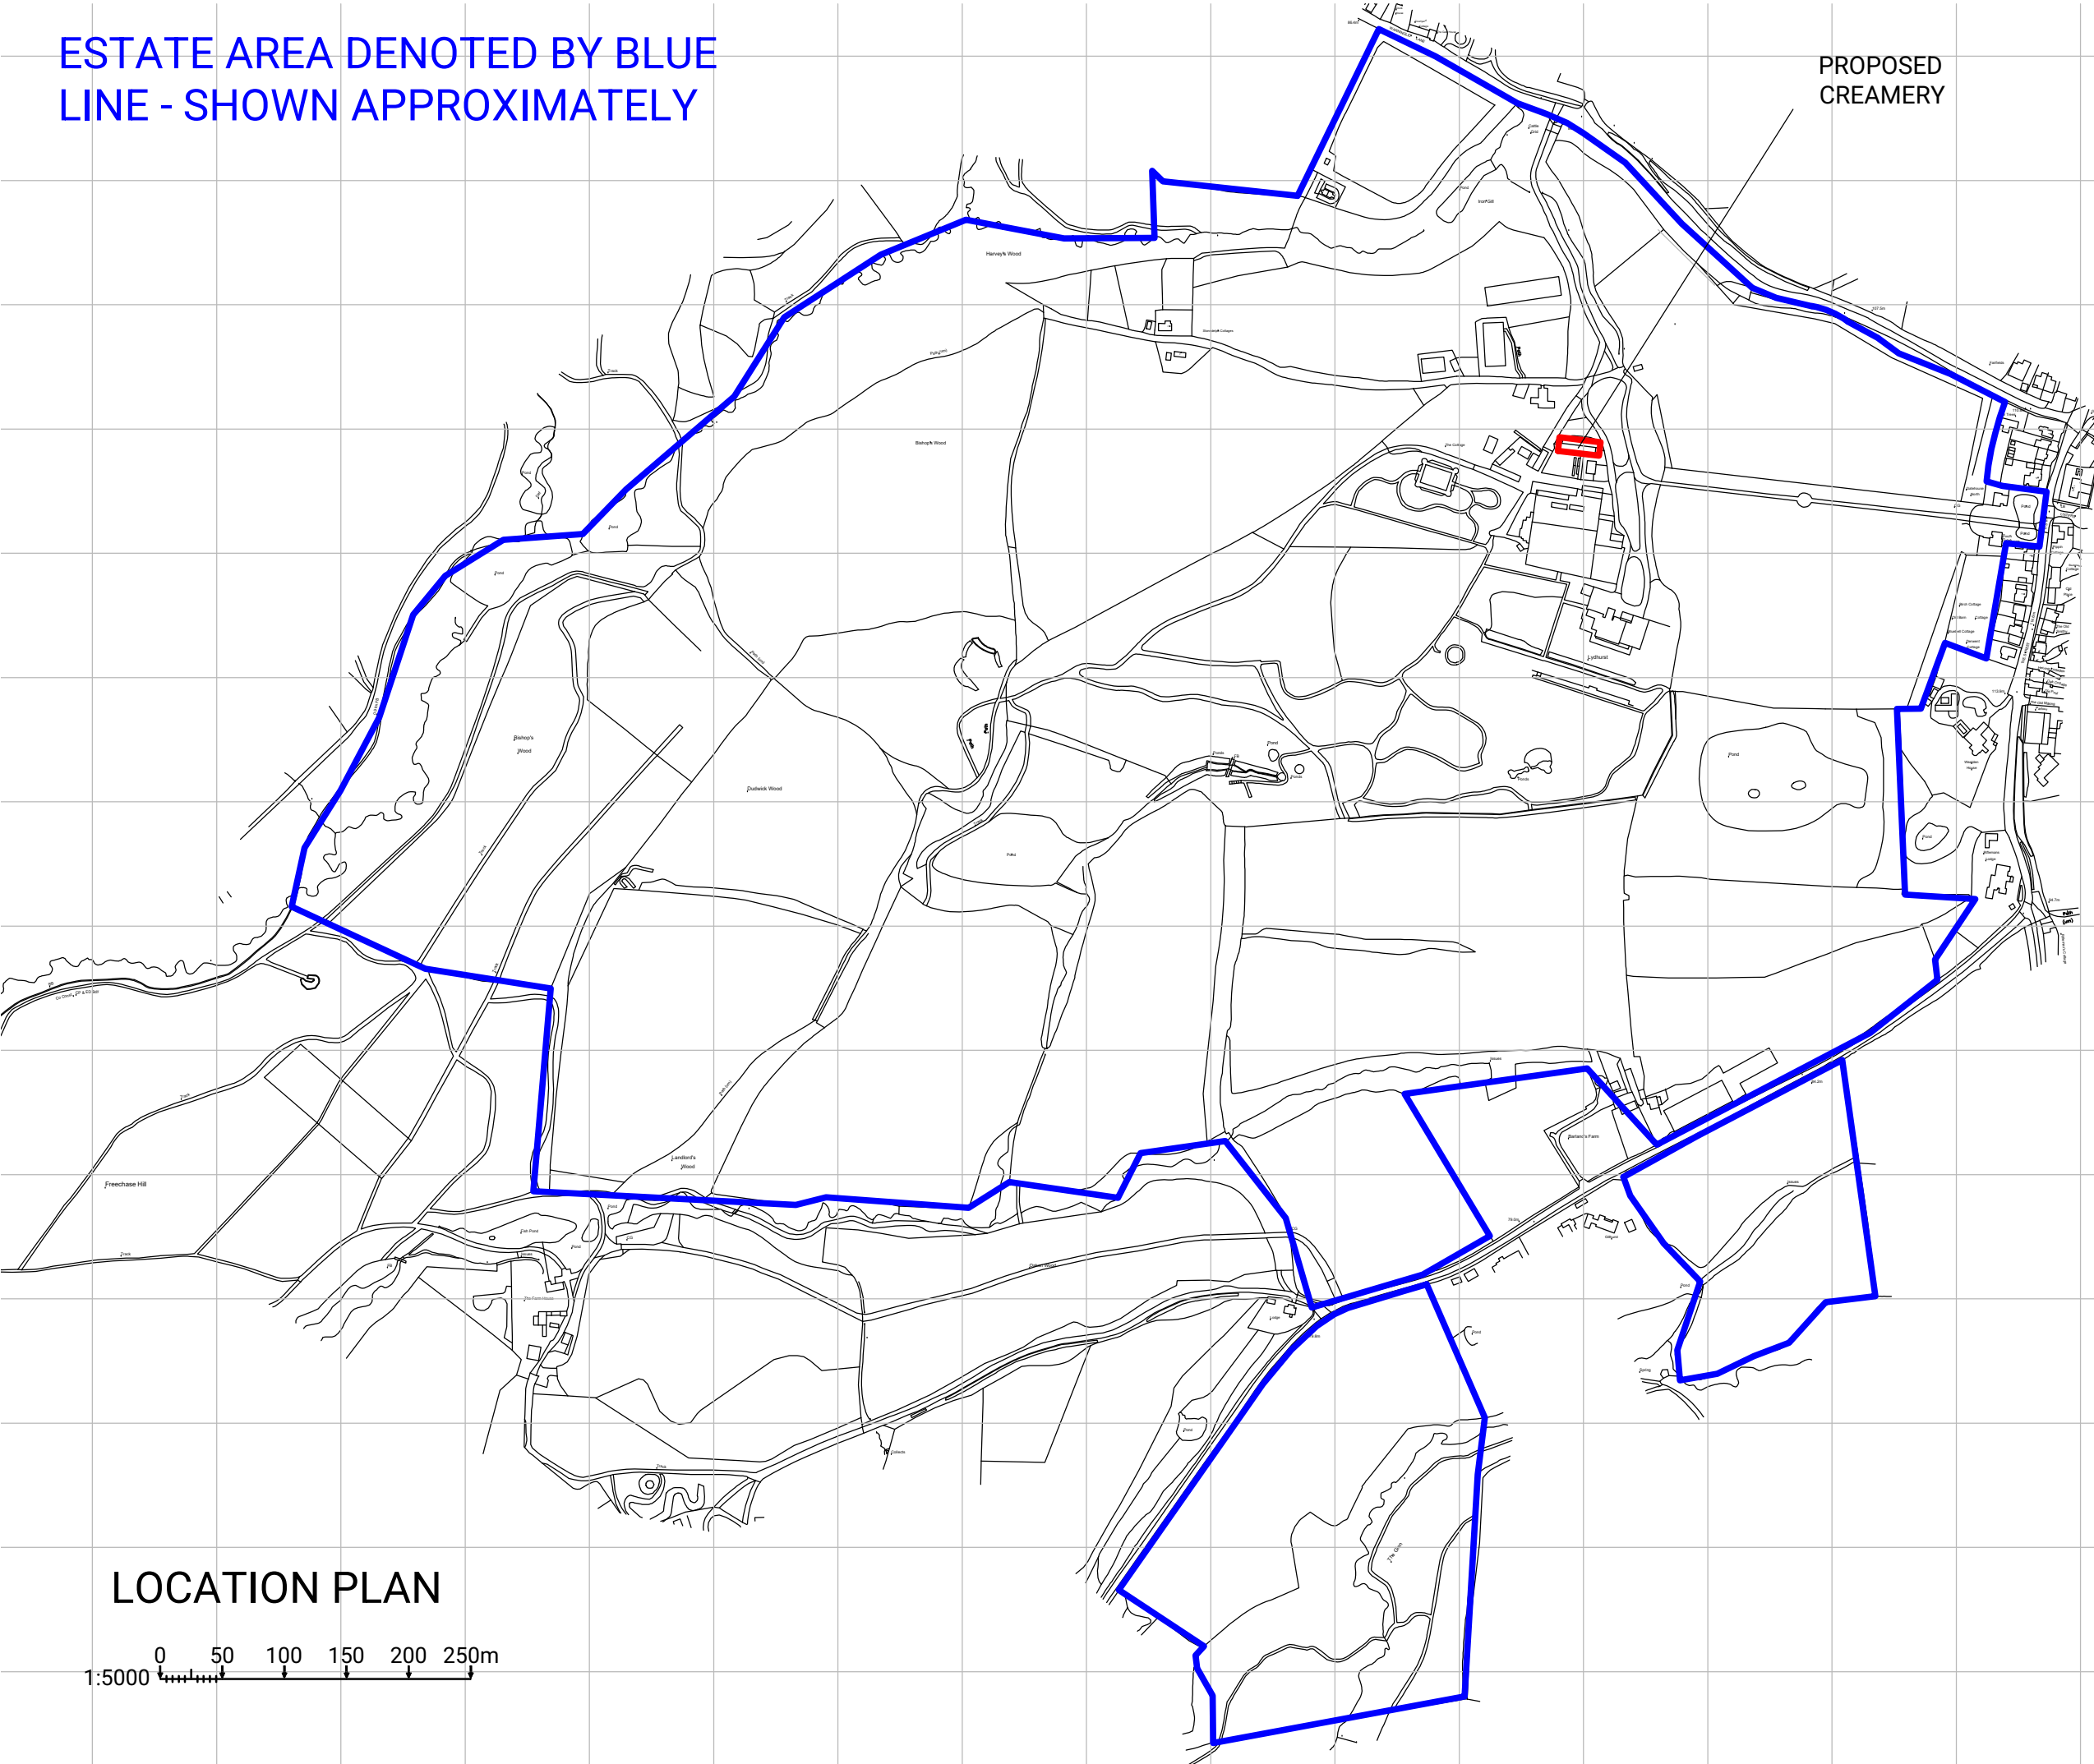

LOCATION PLAN

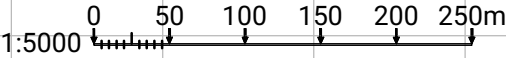

REV	DESCRIPTION	BY	DATE
-----	-------------	----	------

**PUMPHOUSE
DESIGNS**

Architectural & Interior Design Consultants

01424 871120 info@pumphousedesigns.co.uk

CLIENT
DAAAG Farming LLP

PROJECT
THE NAKED FARM
WARNINGLID LANE
WARNINGLID
HAYWARDS HEATH - RH17 5TG

DRAWING
ESTATE PLAN - LOCATION

FIRST ISSUE	DRAWN BY	SCALE @ A3
JAN 26	MRG	1:5000

DRAWING NO.
8196 / 26 / EP